






MR & MRS D. TYLER 32916
25 BEECHWOOD AVE
PROPOSED ANNEXE
FULL PLANNING
APPLICATION BY
R.F. PAYNE
16 PROCHURCH RD
COWHAM POBBEZ

PRE APPLICATION THURS SEPT

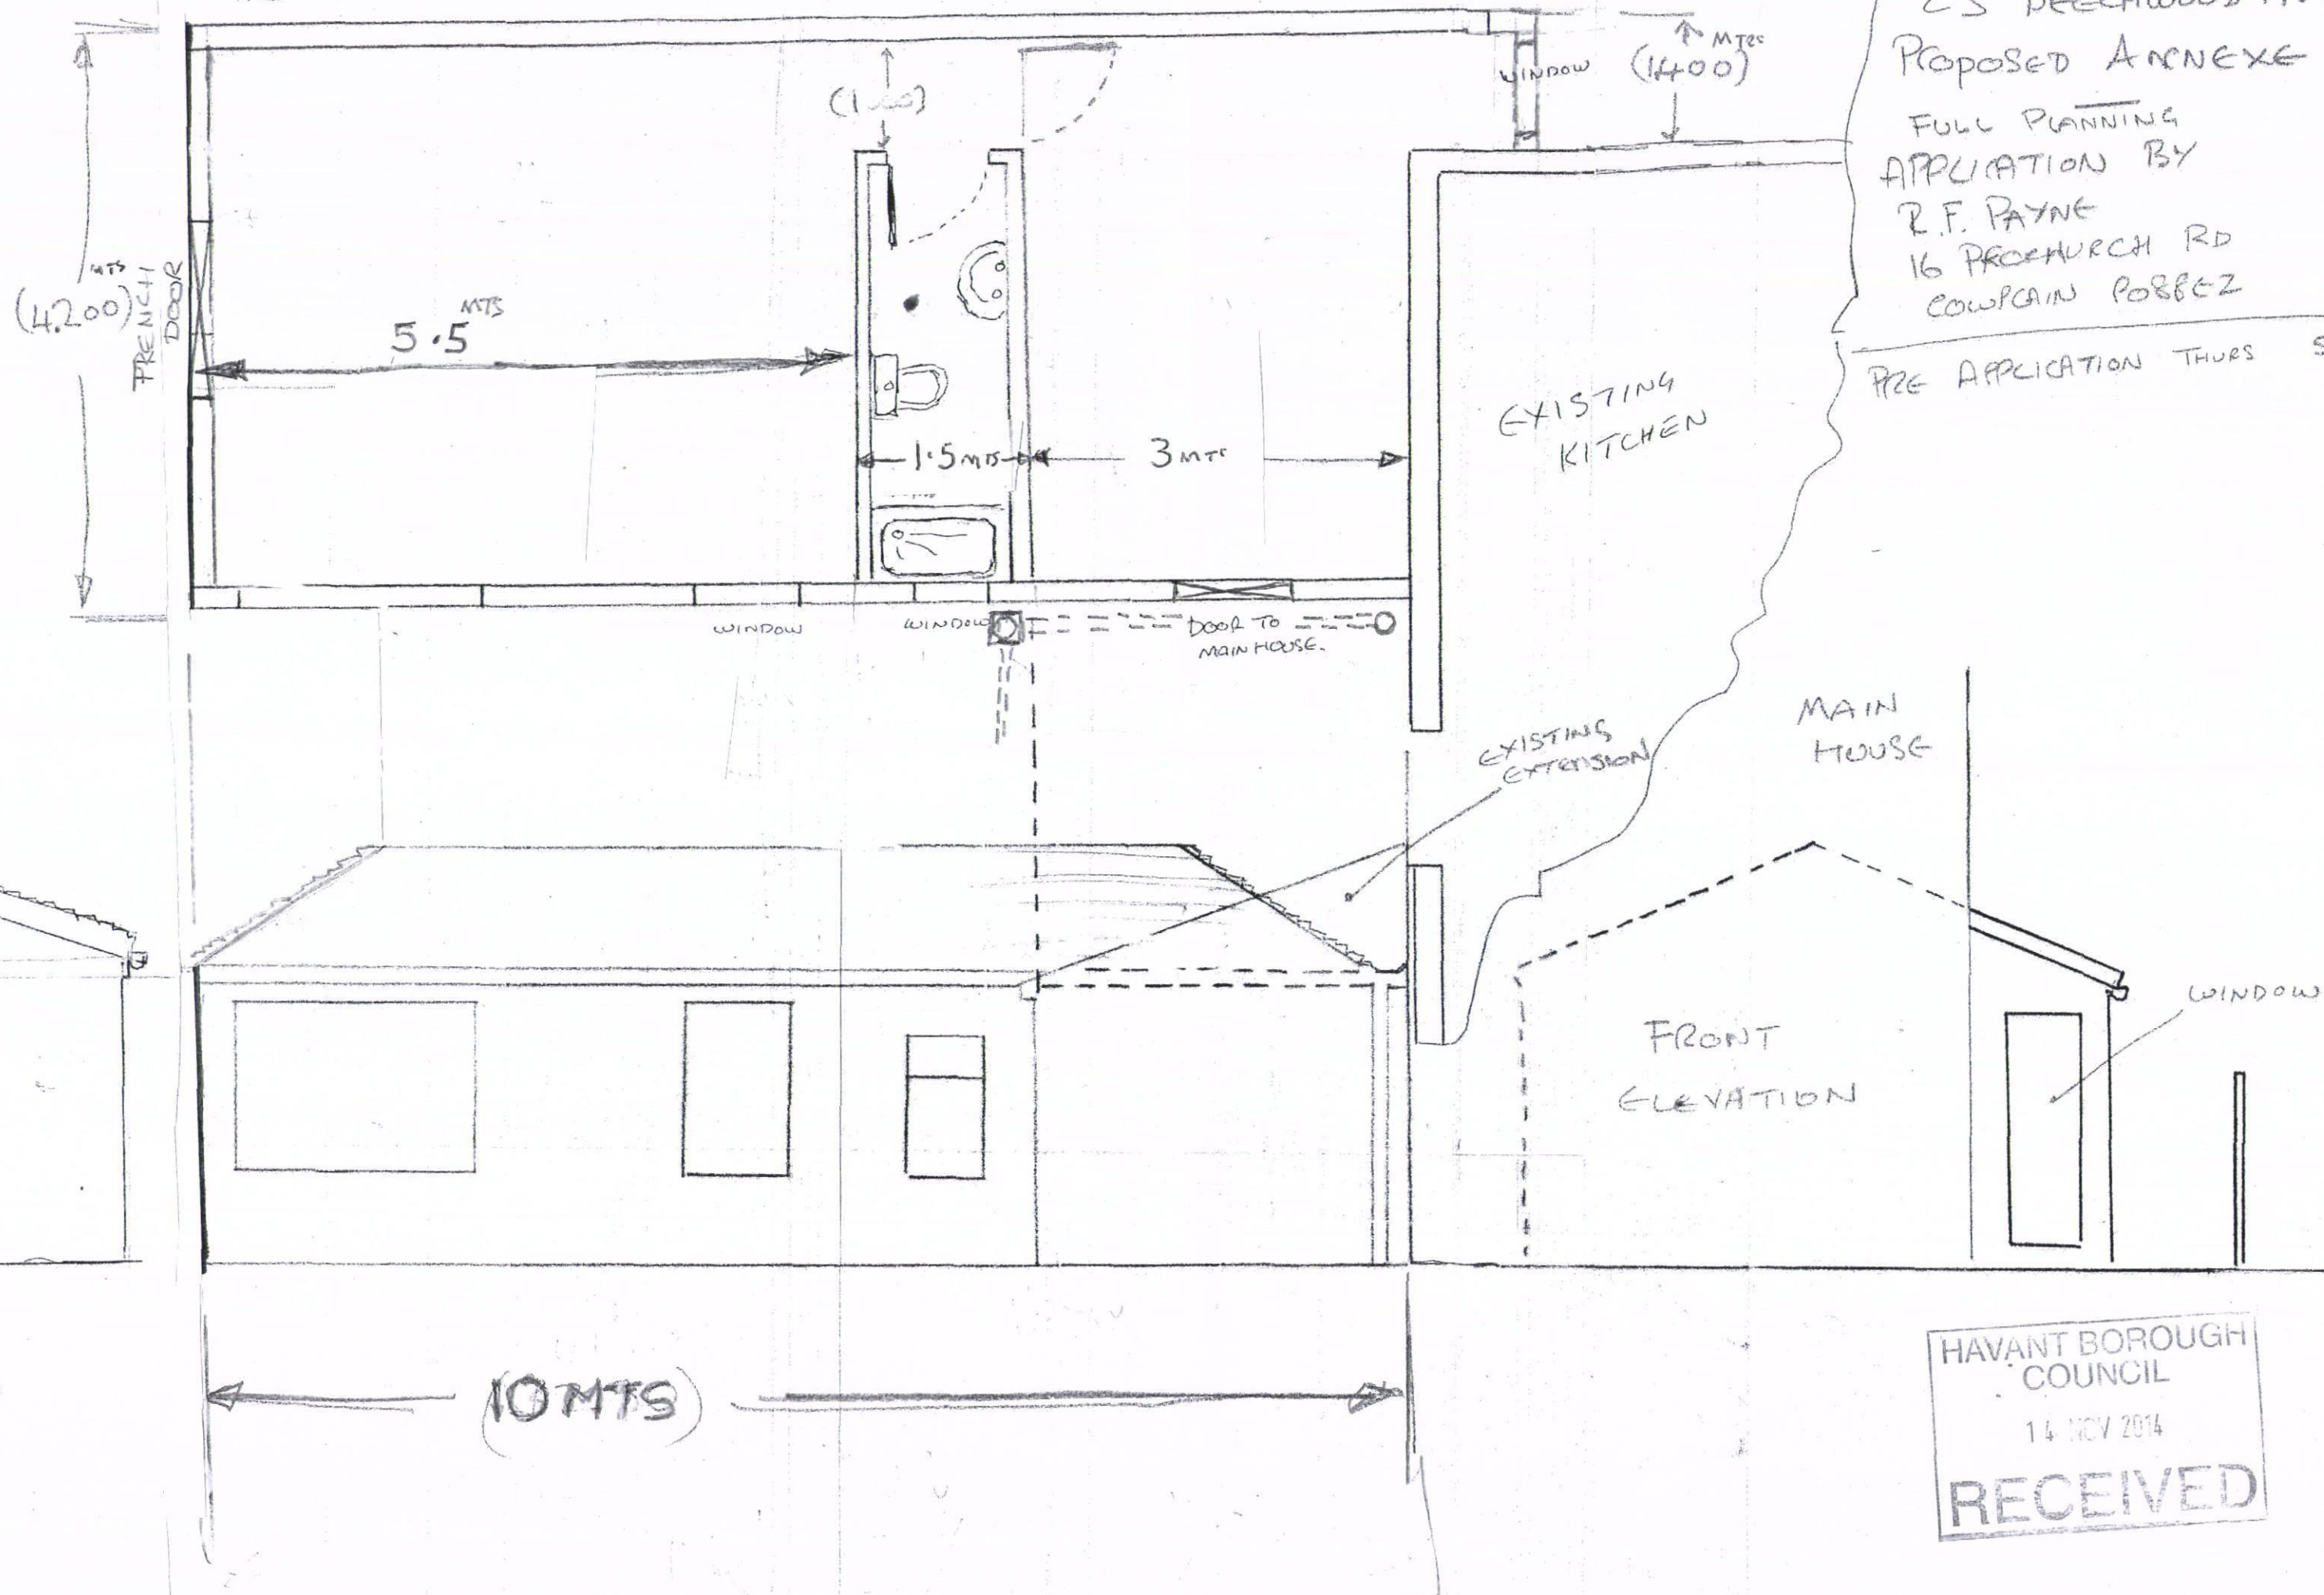

HAVANT BOROUGH
COUNCIL
14 NOV 2014
RECEIVED




Ground Floor Plan

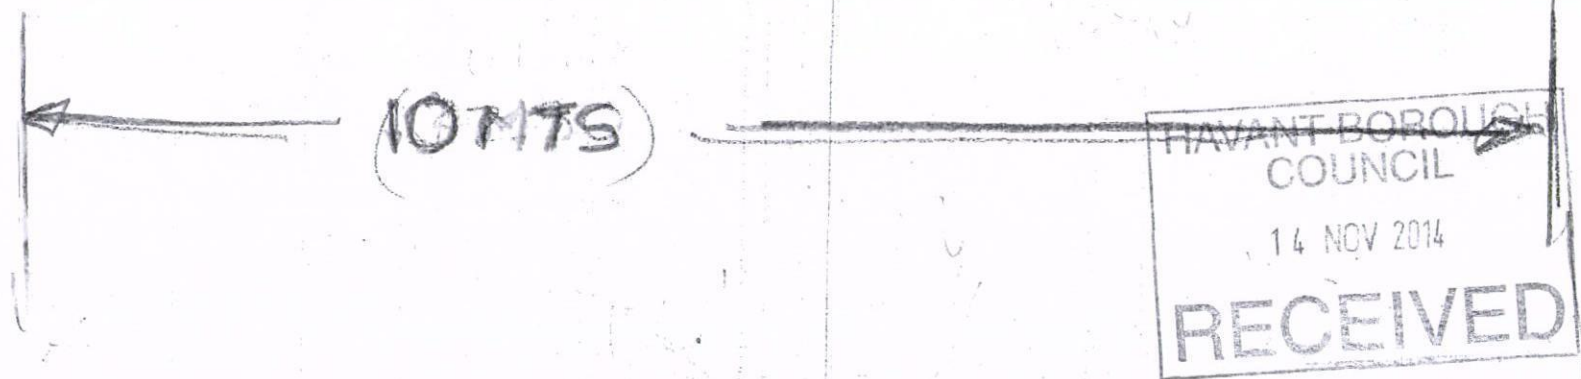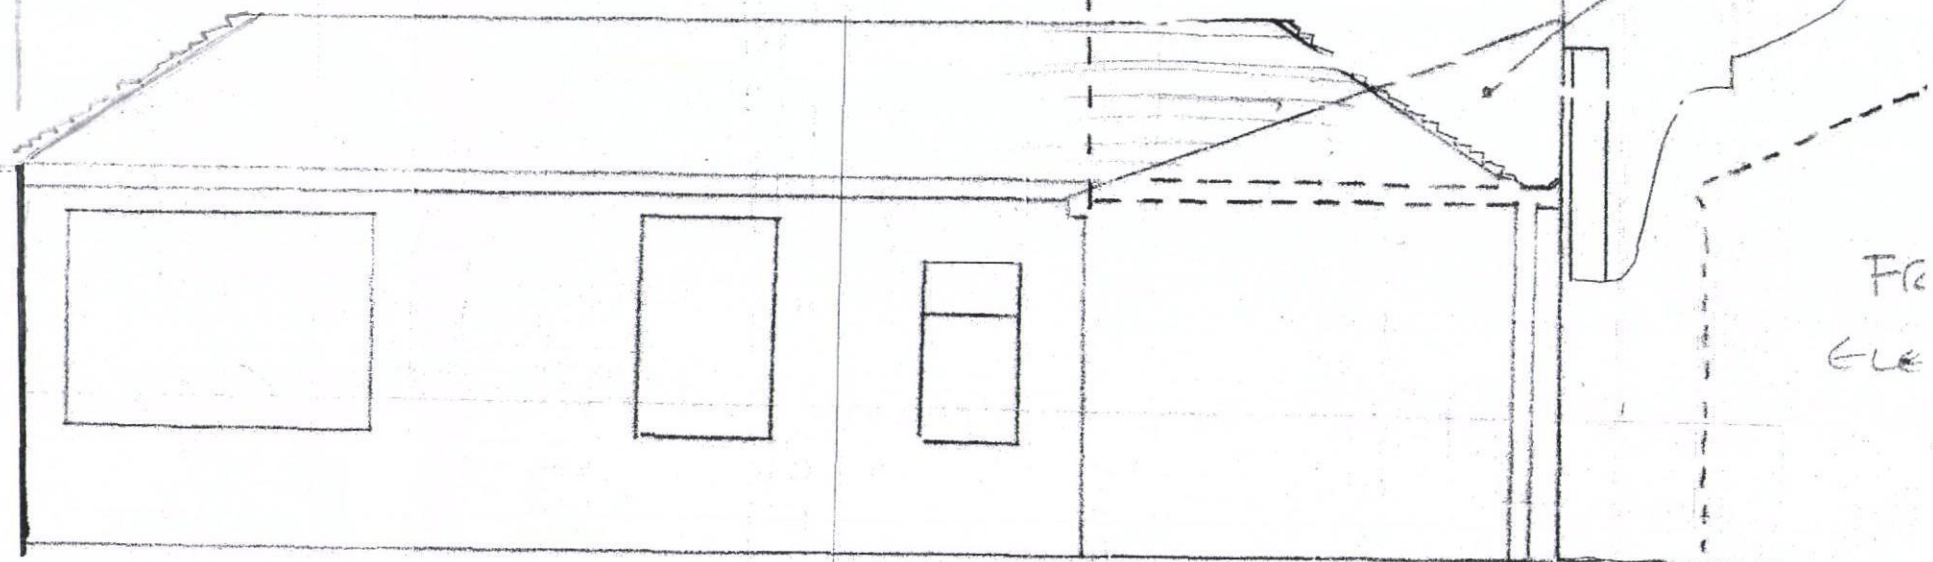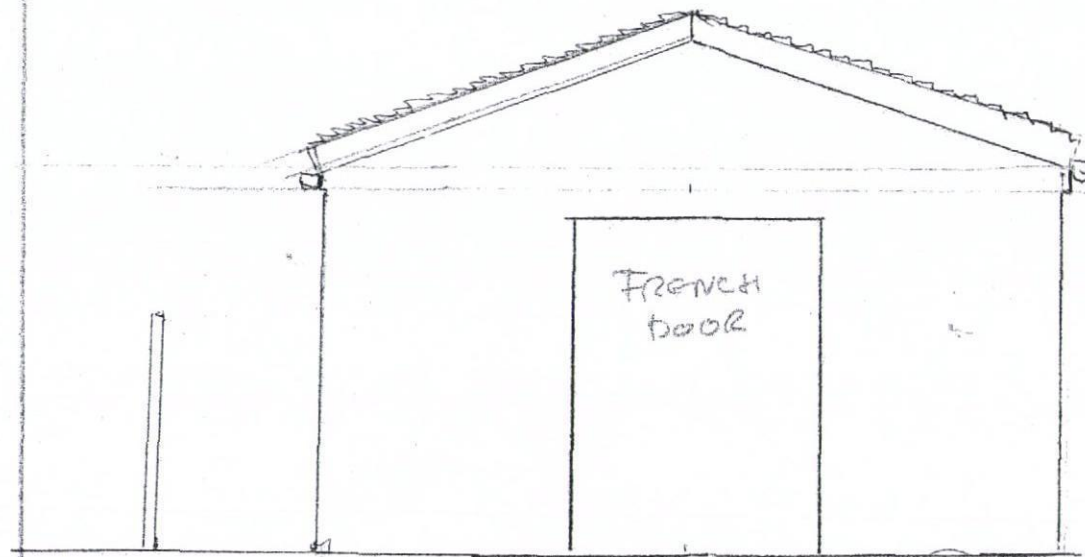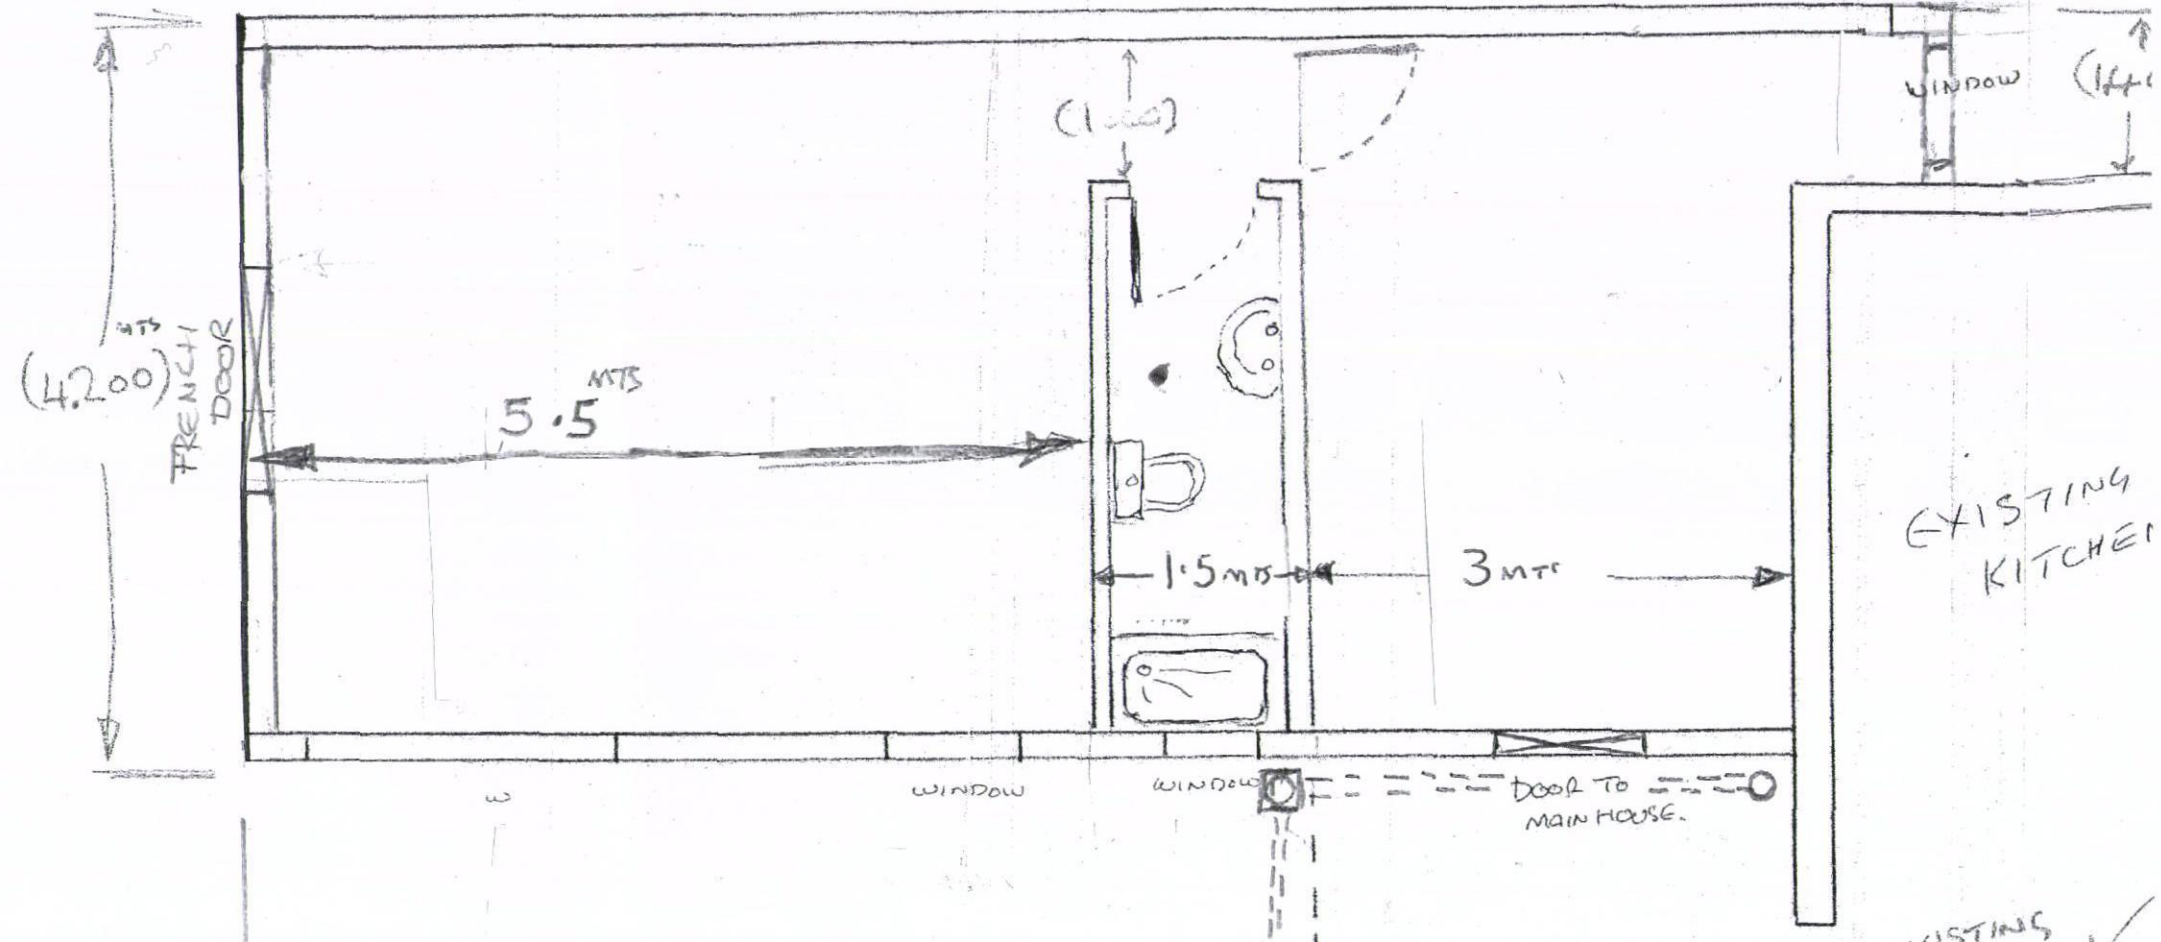

HAVANT BOROUGH COUNCIL
14 NOV 2014
RECEIVED

FRONT VIEW FROM BEECHWOOD AVE.

SIDE VIEW FROM GARDENS of MARYLIN AVE

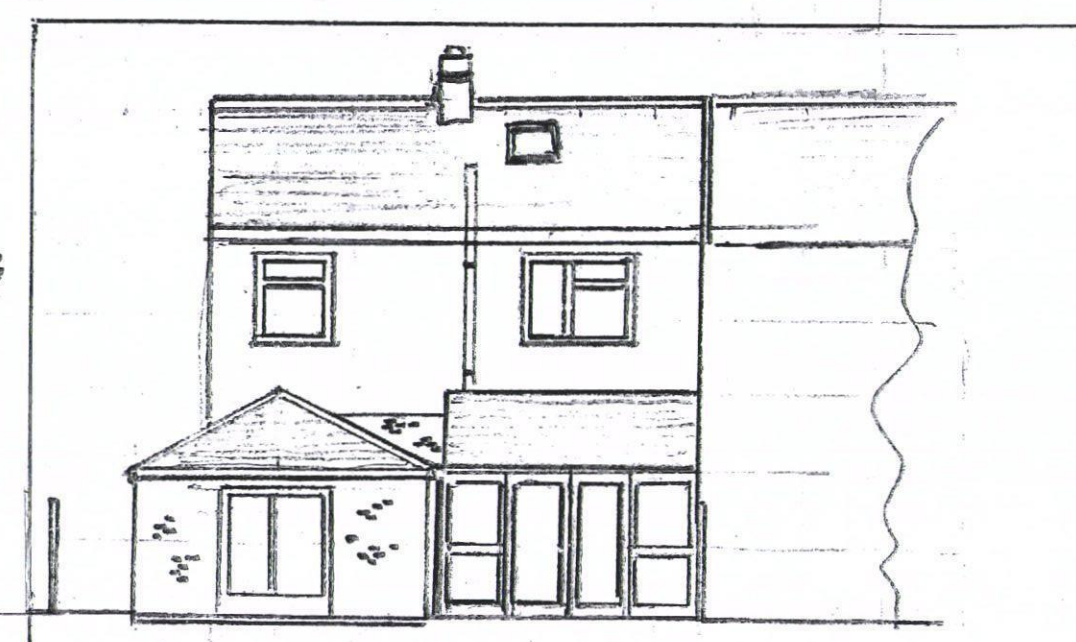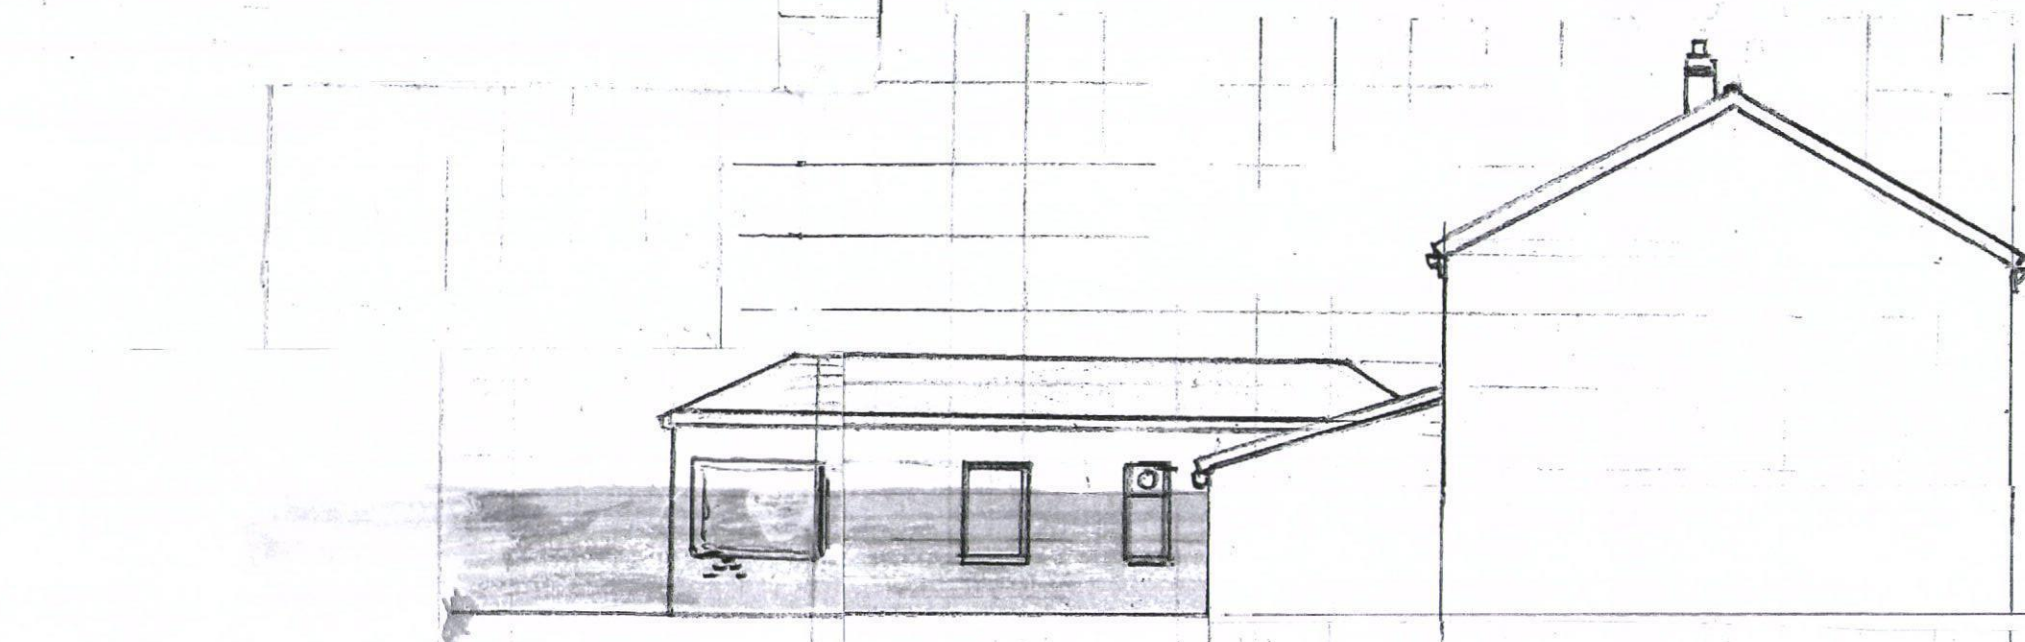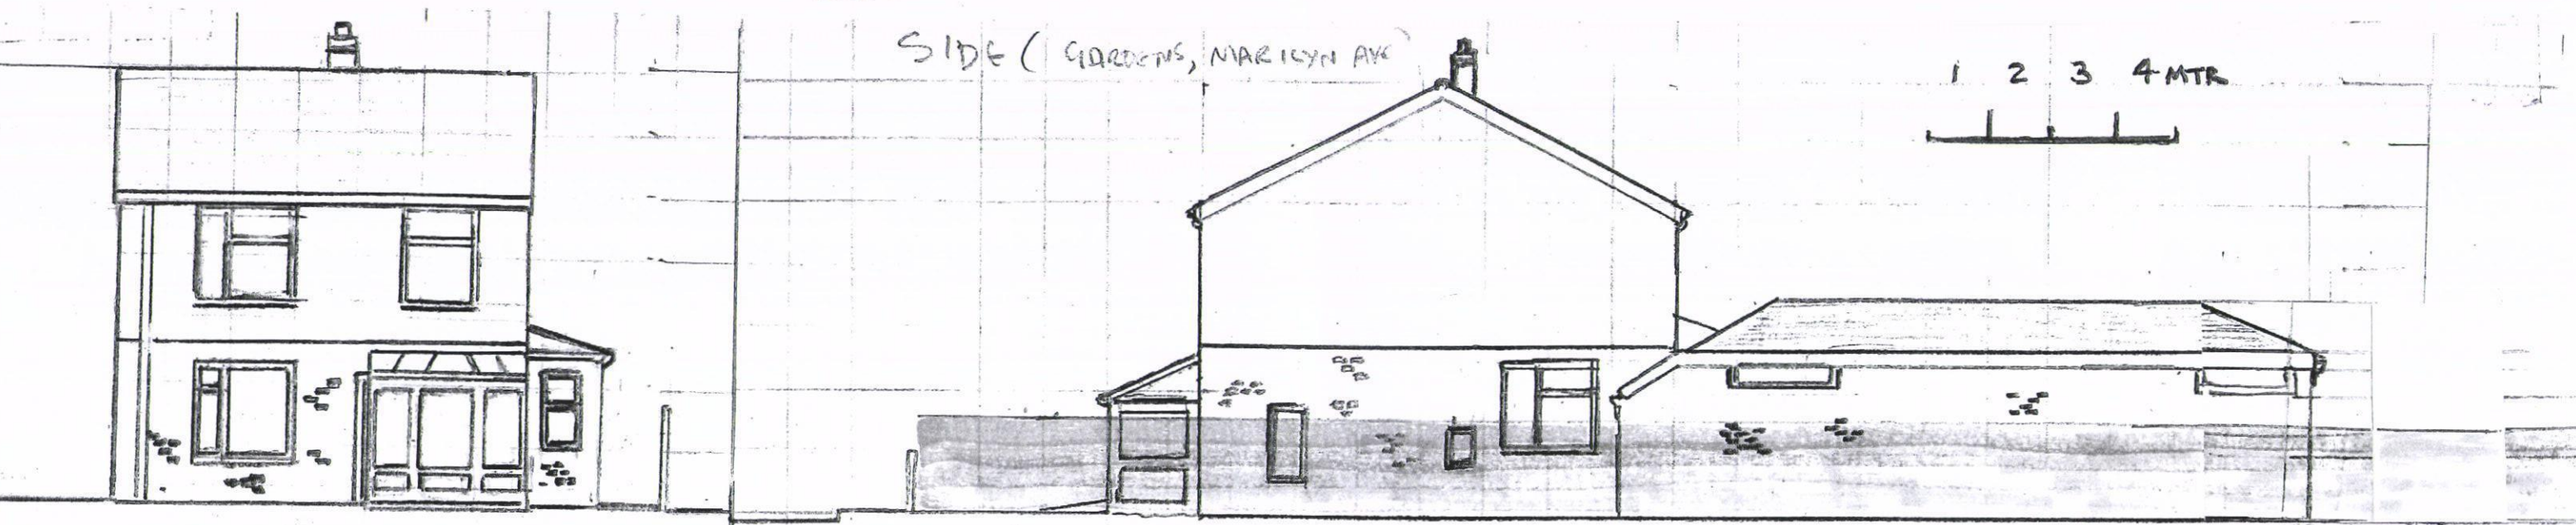

SIDE VIEW FROM 23 BEECHWOOD AVE

REAR VIEW FROM GARDEN of 25 BEECHWOOD AVE



HAVANT BOROUGH COUNCIL
14 NOV 2014
RECEIVED

FRONT VIEW FROM BEECHWOOD AVE.



SIDE VIEW FROM GARDENS OF MARILYN AVE

SIDE (GARDENS, MARILYN AVE)

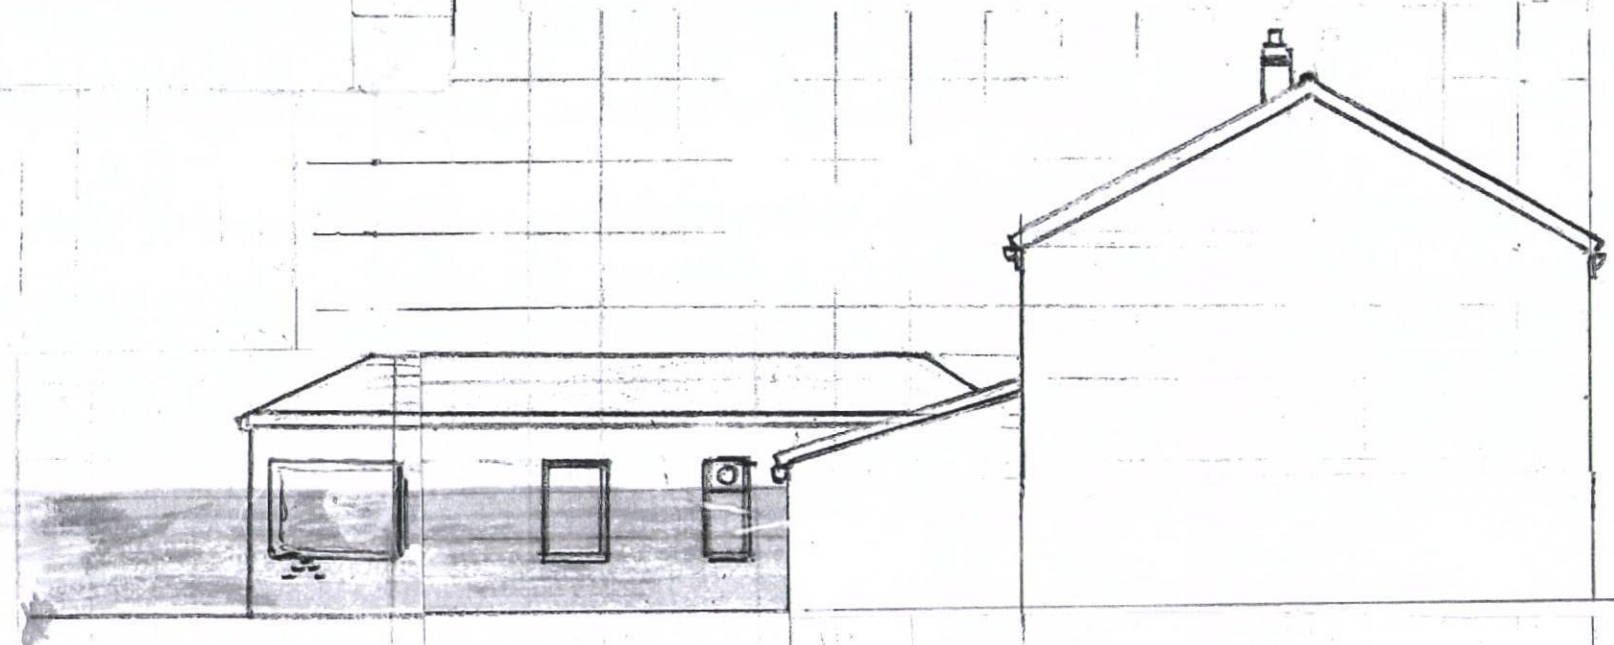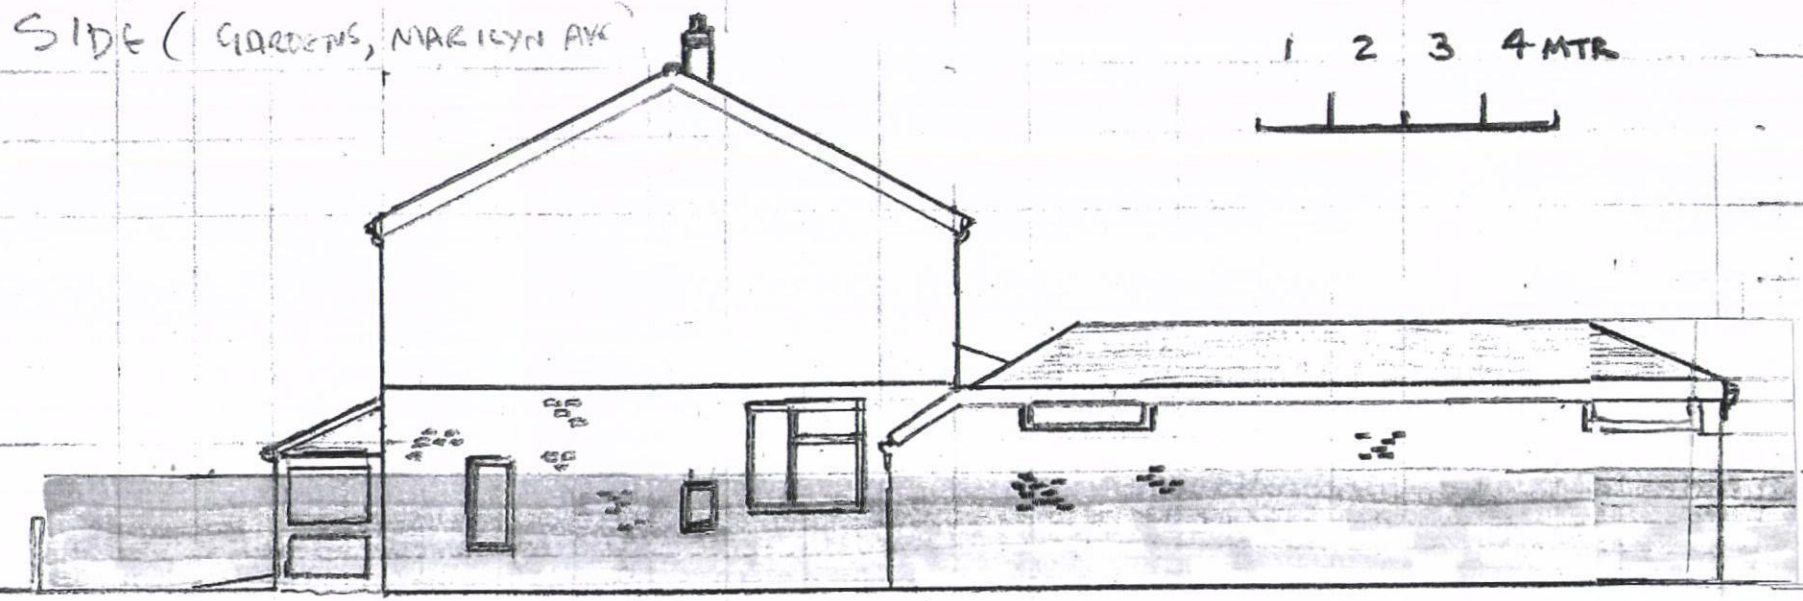

SIDE VIEW FROM 23 BEECHWOOD AVE



REAR VIEW FROM GARDEN OF 25 BEECHWOOD AVE


HAVANT BOROUGH COUNCIL
14 NOV 2014
RECEIVED



**Proposed Annex to Rear of
25, Beechwood Ave, Waterlooville, Hants.**



Front View from Beechwood Ave

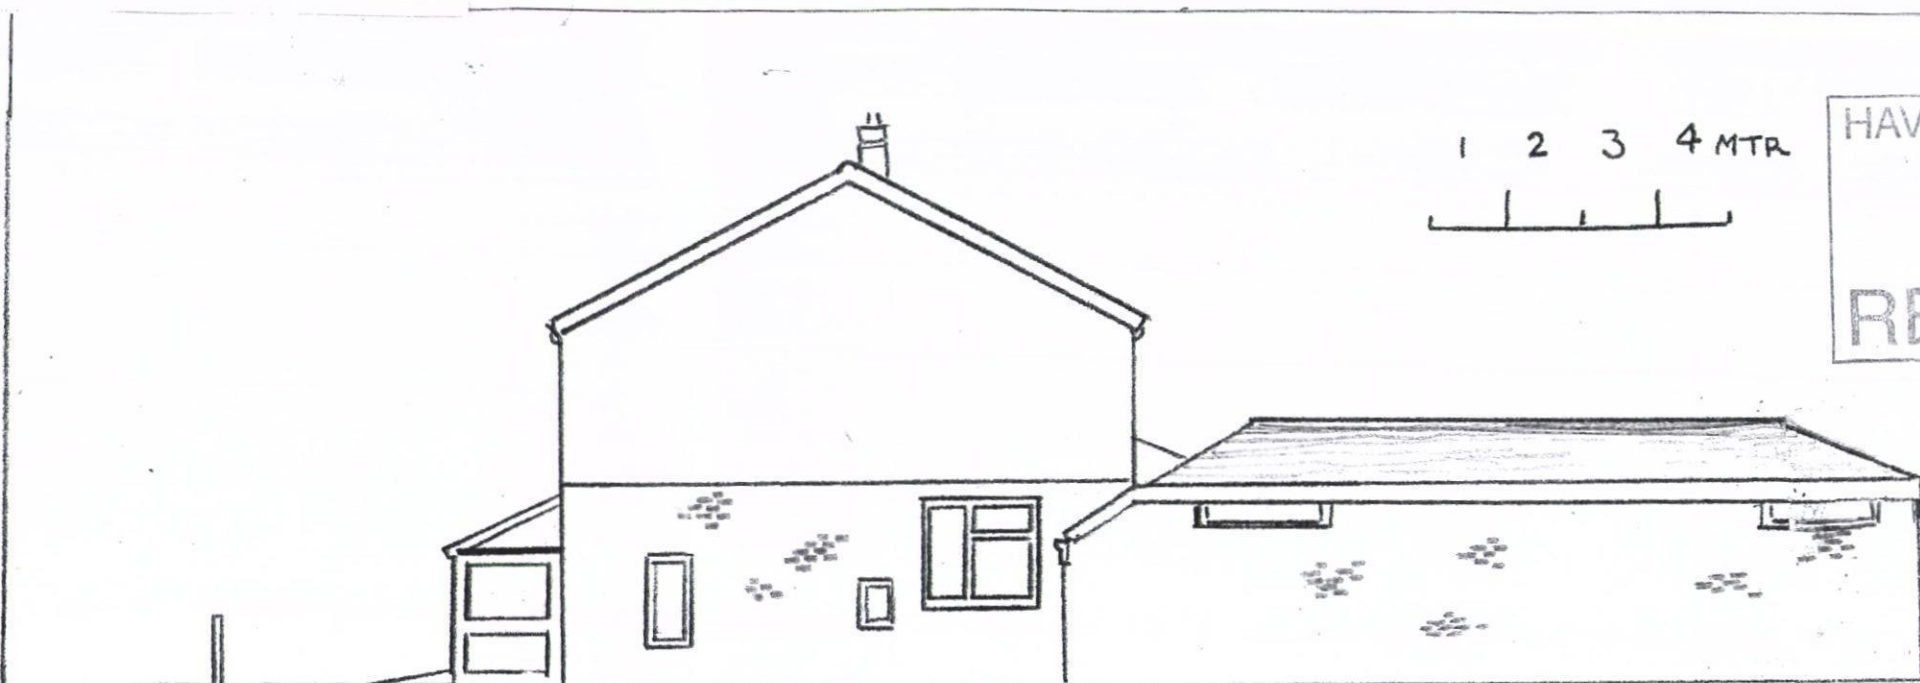

Side View from the gardens of Marylin Ave

HAVANT BOROUGH
COUNCIL
14 NOV 2014
RECEIVED



Side View from 23 Beechwood Ave




**Rear View from garden of
25 Beechwood Ave**

**Proposed Annex to Rear of
25, Beechwood Ave, Waterloooville, Hants.**




Front View from Beechwood Ave

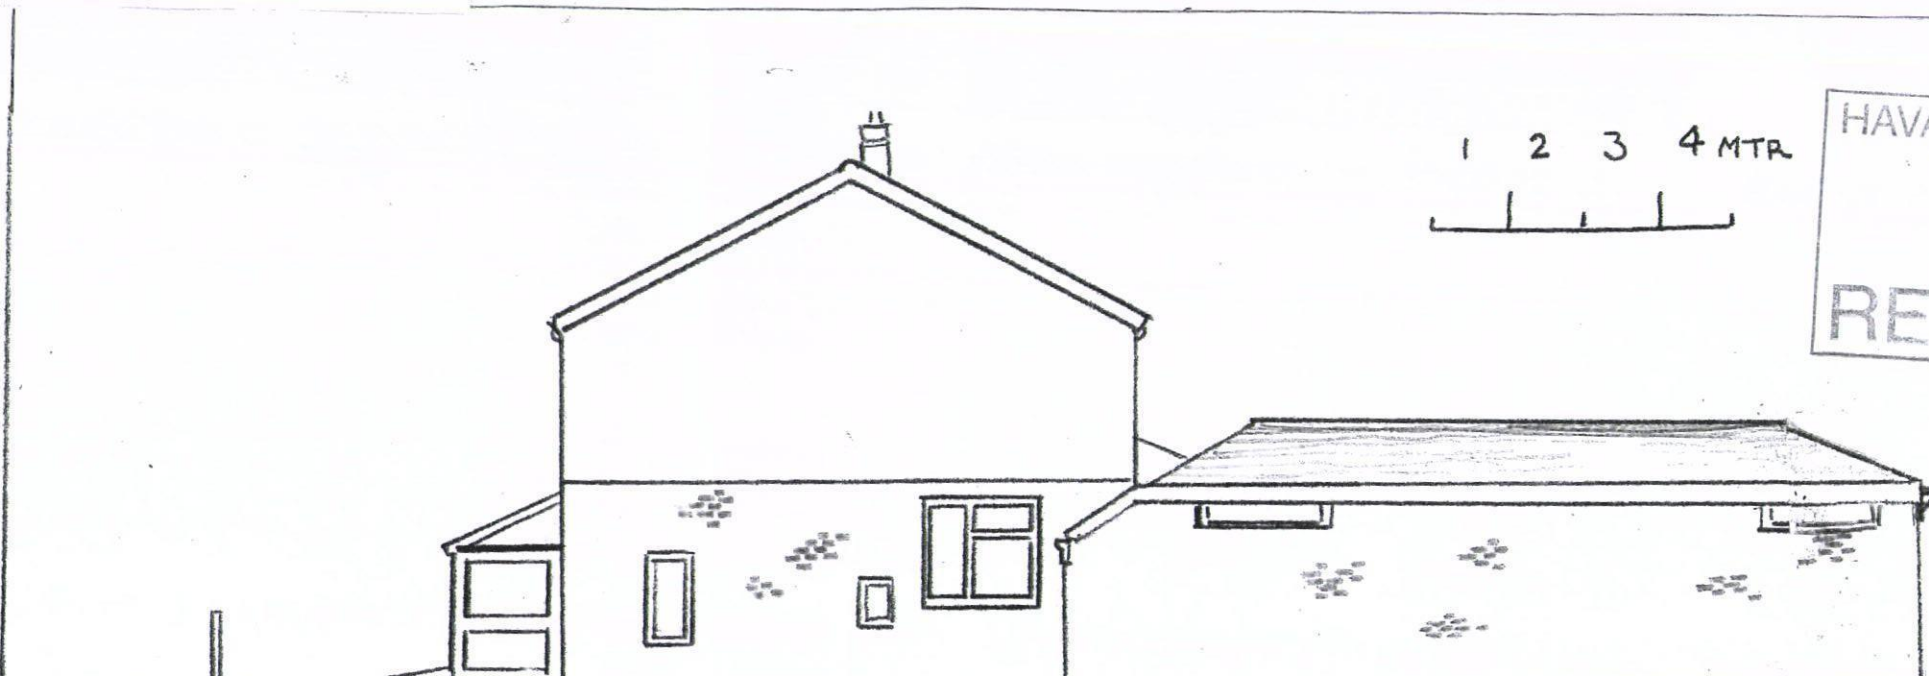

Side View from the gardens of Marilyn Ave

HAVANT BOROUGH
COUNCIL
14 NOV 2014
RECEIVED

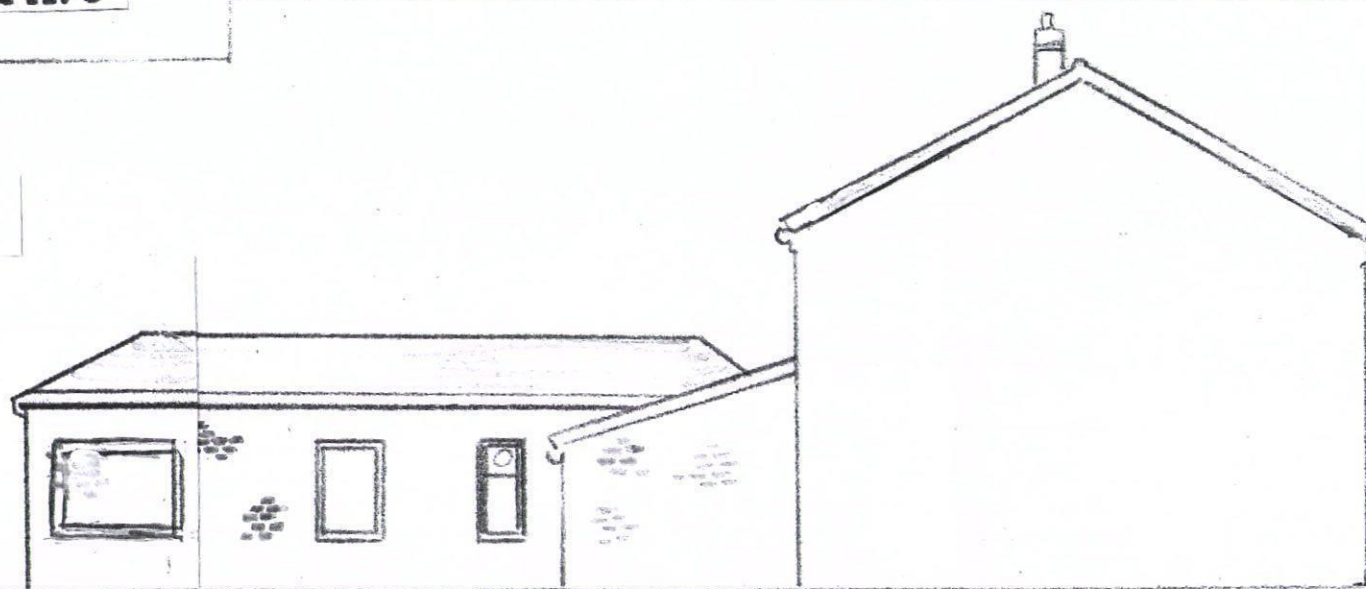

Side View from 23 Beechwood Ave



**Rear View from garden of
25 Beechwood Ave**