

28 ST JOHNS AVENUE, PURBROOK.

SUPPLEMENT TO DRAWING No. 01/14 (01)

ELEVATIONS TO EXISTING GARAGE AND STORE


SCALE 1:50




SCALE BAR 1:50 @ A4 SIZE



FRONT (SOUTH)

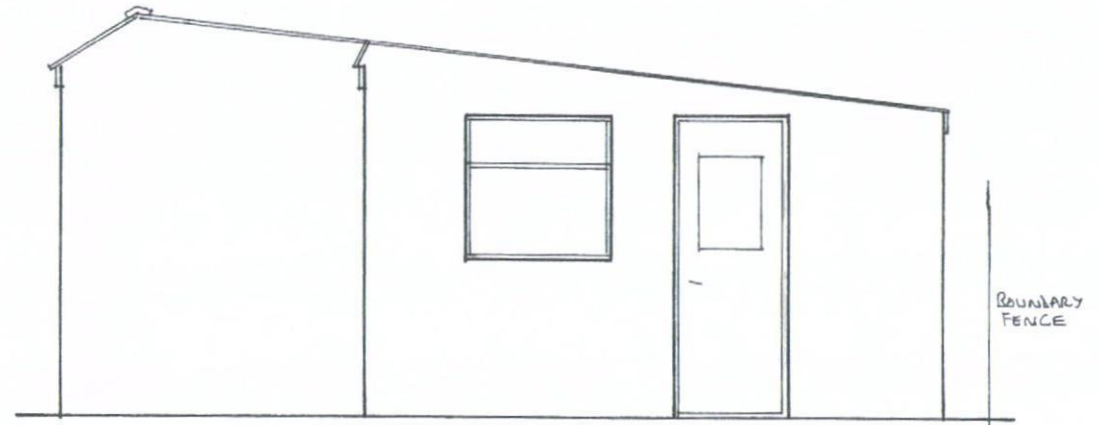

SIDE (EAST)

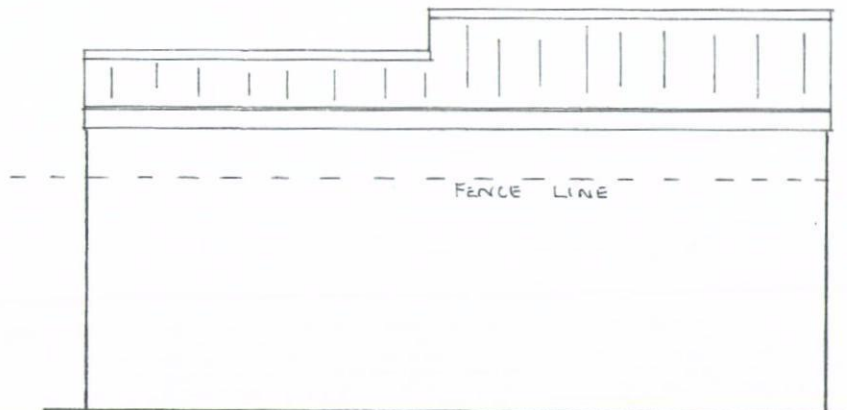

REAR (NORTH)



SIDE (WEST)

HAVANT BOROUGH
COUNCIL
20 MAY 2014
RECEIVED

ALL ELEVATIONS
IN FACING
BRICKS.