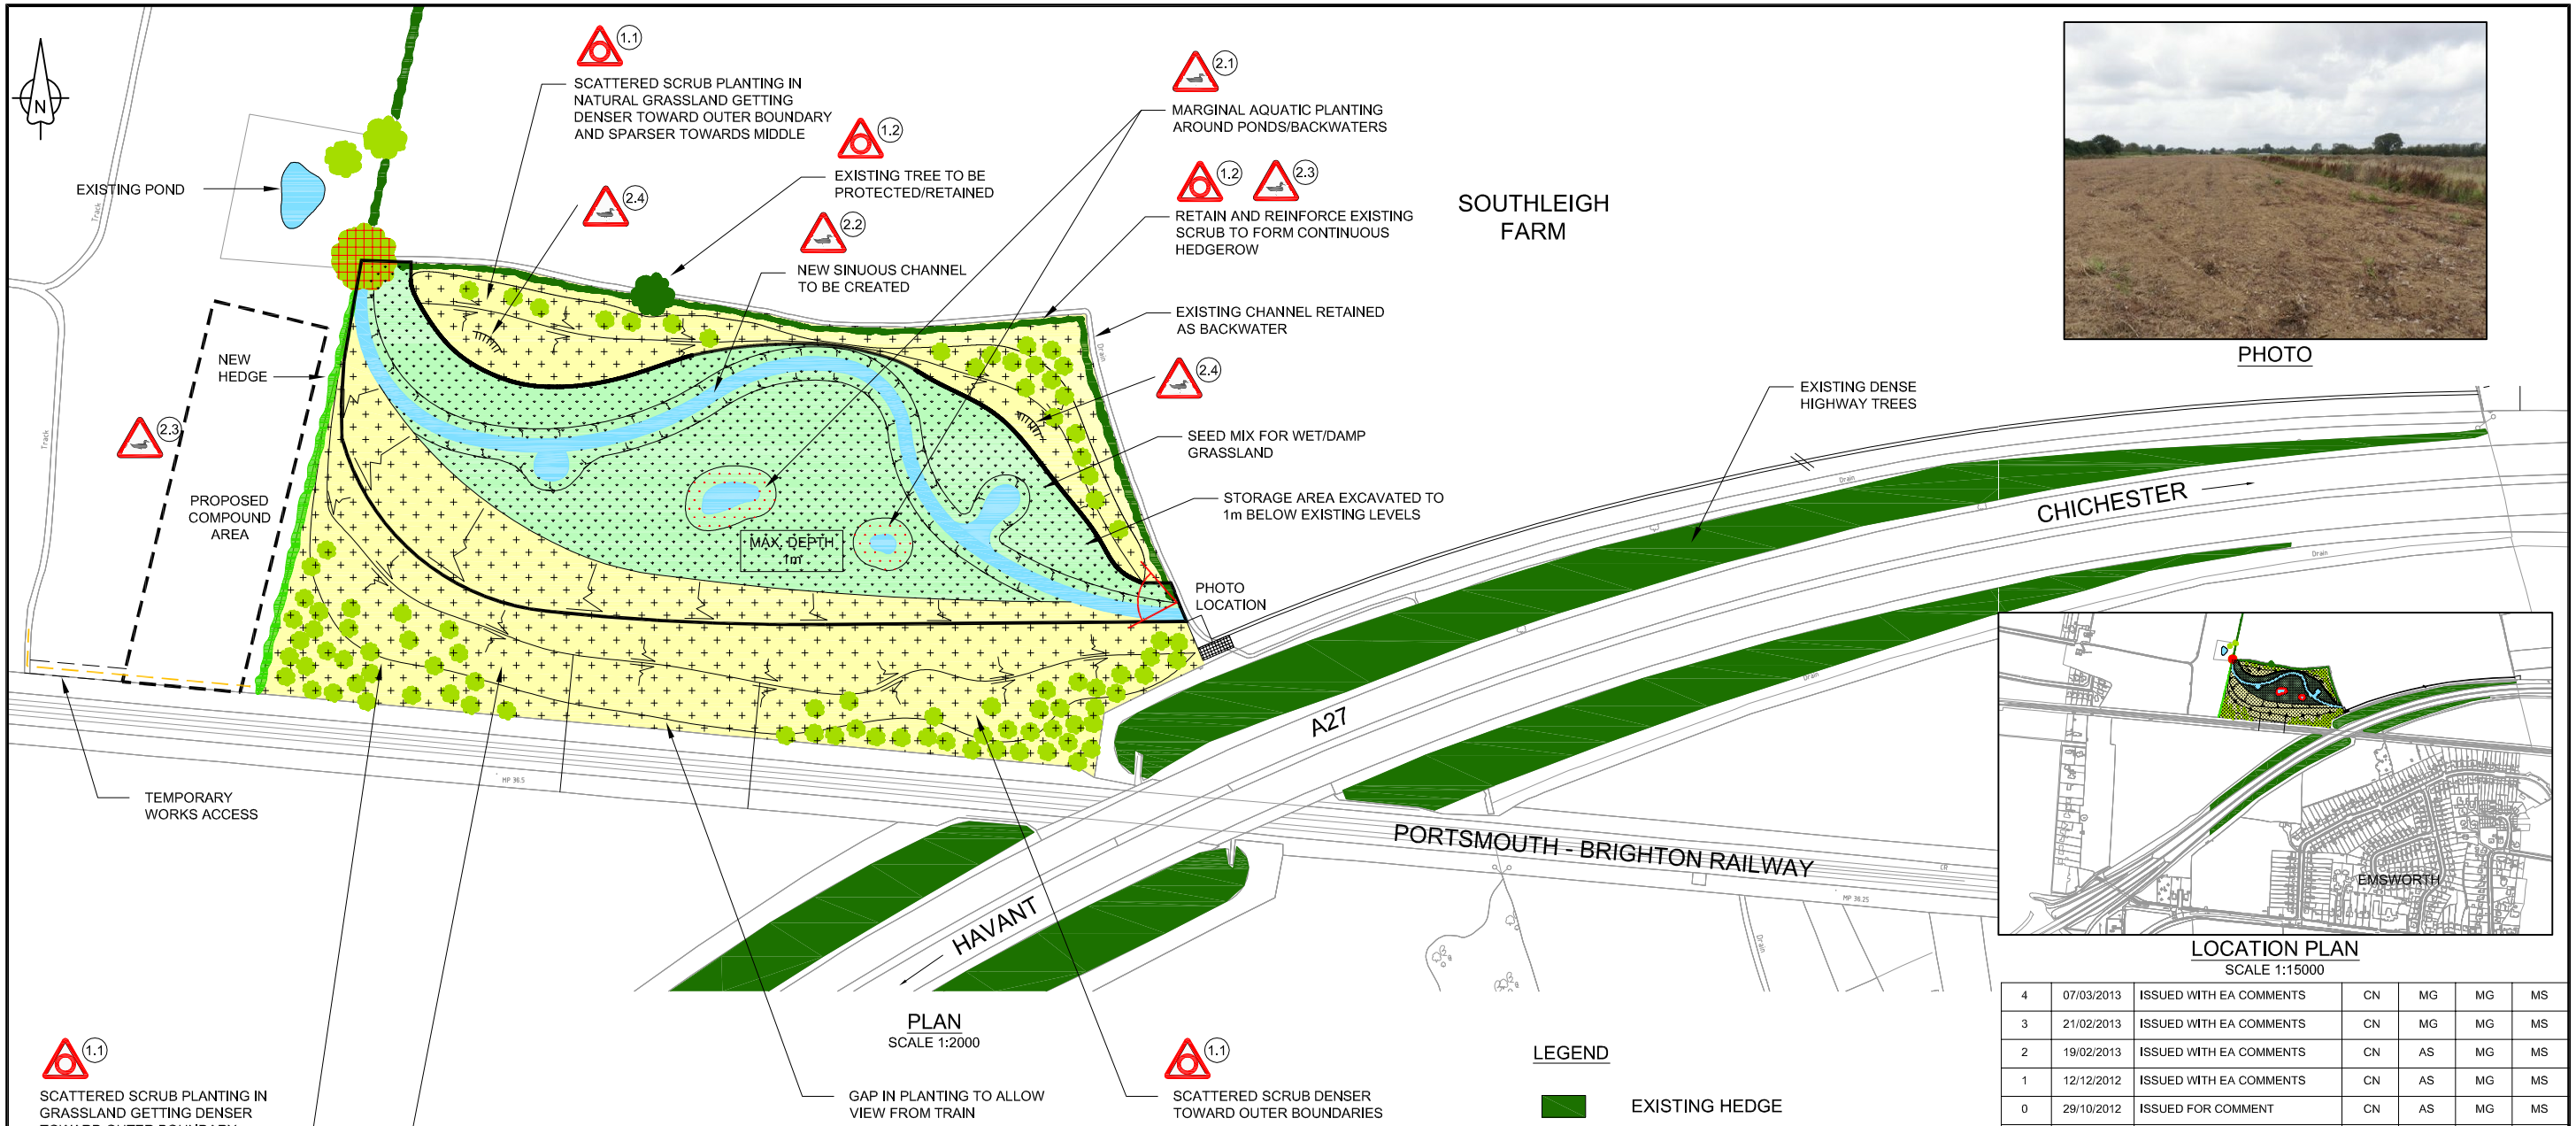


PLAN
SCALE 1:2000

PHOTO

LOCATION PLAN
SCALE 1:15000

Mitigation Measures

1.1 Scattered planting of scrub on spoil disposal areas to soften visual impact of earthworks.

1.2 Existing trees and scrub retained, with root protection areas protected during construction.

1.3 Reptile trapping/exclusion to be undertaken on any habitat within works area.

1.4 Vegetation removal to be undertaken outside the bird breeding season, March-August inclusive.

1.5 Works on existing watercourse to be confined to minimum area possible.

1.6 Excavated material moved to landscaped mounding. Maximum height 12m AOD.

Ecological Enhancements

2.1 Proposed shallow ponds within storage area, with marginal aquatic planting.

2.2 New sinuous channel to be created, with varying profile.

2.3 New hedgerows to be created to increase connectivity.

2.4 Oversteepened areas to be created on south/southwest facing slopes of fill to provide sites for reptile basking/insect nesting.

Indicative sections are shown on Drg. No. B1781900/BR/403

LEGEND

- EXISTING HEDGE
- EXISTING TREES
- EXISTING SHRUBS (RETAINED)
- EXSTING SHRUBS (LOST)
- PROPOSED HEDGE
- AQUATIC PLANTING
- DAMP GRASSLAND SEED MIX
- DRY GRASSLAND SEED MIX
- WATER
- LANDSCAPED MOUNDING INCORPORATING EXCAVATED MATERIAL APPROX. 2-3m HIGH
- FLOOD STORAGE AREA
- PROPOSED COMPOUND AREA
- PERMANENT MAINTENANCE ACCESS

0 50 100 150 200 m

SCALE 1 : 2000

This map is reproduced from Ordnance Survey material with permission of Ordnance Survey on behalf of the Controller of Her Majesty's Stationery Office © Crown Copyright. Unauthorised reproduction infringes Crown Copyright and may lead to prosecution or civil proceedings. Environment Agency 100026830, 2012

Rev	Revision Date	Purpose of revision	Drawn	Checked	Reviewed	Approved
4	07/03/2013	ISSUED WITH EA COMMENTS	CN	MG	MG	MS
3	21/02/2013	ISSUED WITH EA COMMENTS	CN	MG	MG	MS
2	19/02/2013	ISSUED WITH EA COMMENTS	CN	AS	MG	MS
1	12/12/2012	ISSUED WITH EA COMMENTS	CN	AS	MG	MS
0	29/10/2012	ISSUED FOR COMMENT	CN	AS	MG	MS

JACOBS
Jacobs House, 1180 Eskdale Road, Winnersh, Wokingham, RG41 5TU
Tel: +44(0)118 946 7000 Fax: +44(0)118 946 7001
www.jacobs.com

Client: Environment Agency

Project: EMSWORTH FAS

Drawing title: NORE FARM STREAM
INDICATIVE LANDSCAPE PLAN

Drawing status: FOR INFORMATION

Scale	1:2000 @ A3	Do not scale
JB no.	B1781900	
Client no.		

Drawing number: B1781900/LE/08

Rev: 4

This drawing is not to be used in whole or part other than for the intended purpose and project as defined on this drawing. Refer to the contract for full terms and conditions.