


**PROPOSED ADDITION TO FORM NEW DWELLING
25, BRIGHTS LANE, HAYLING ISLAND, HANTS.
FOR MR & MRS D. BAILEY.**

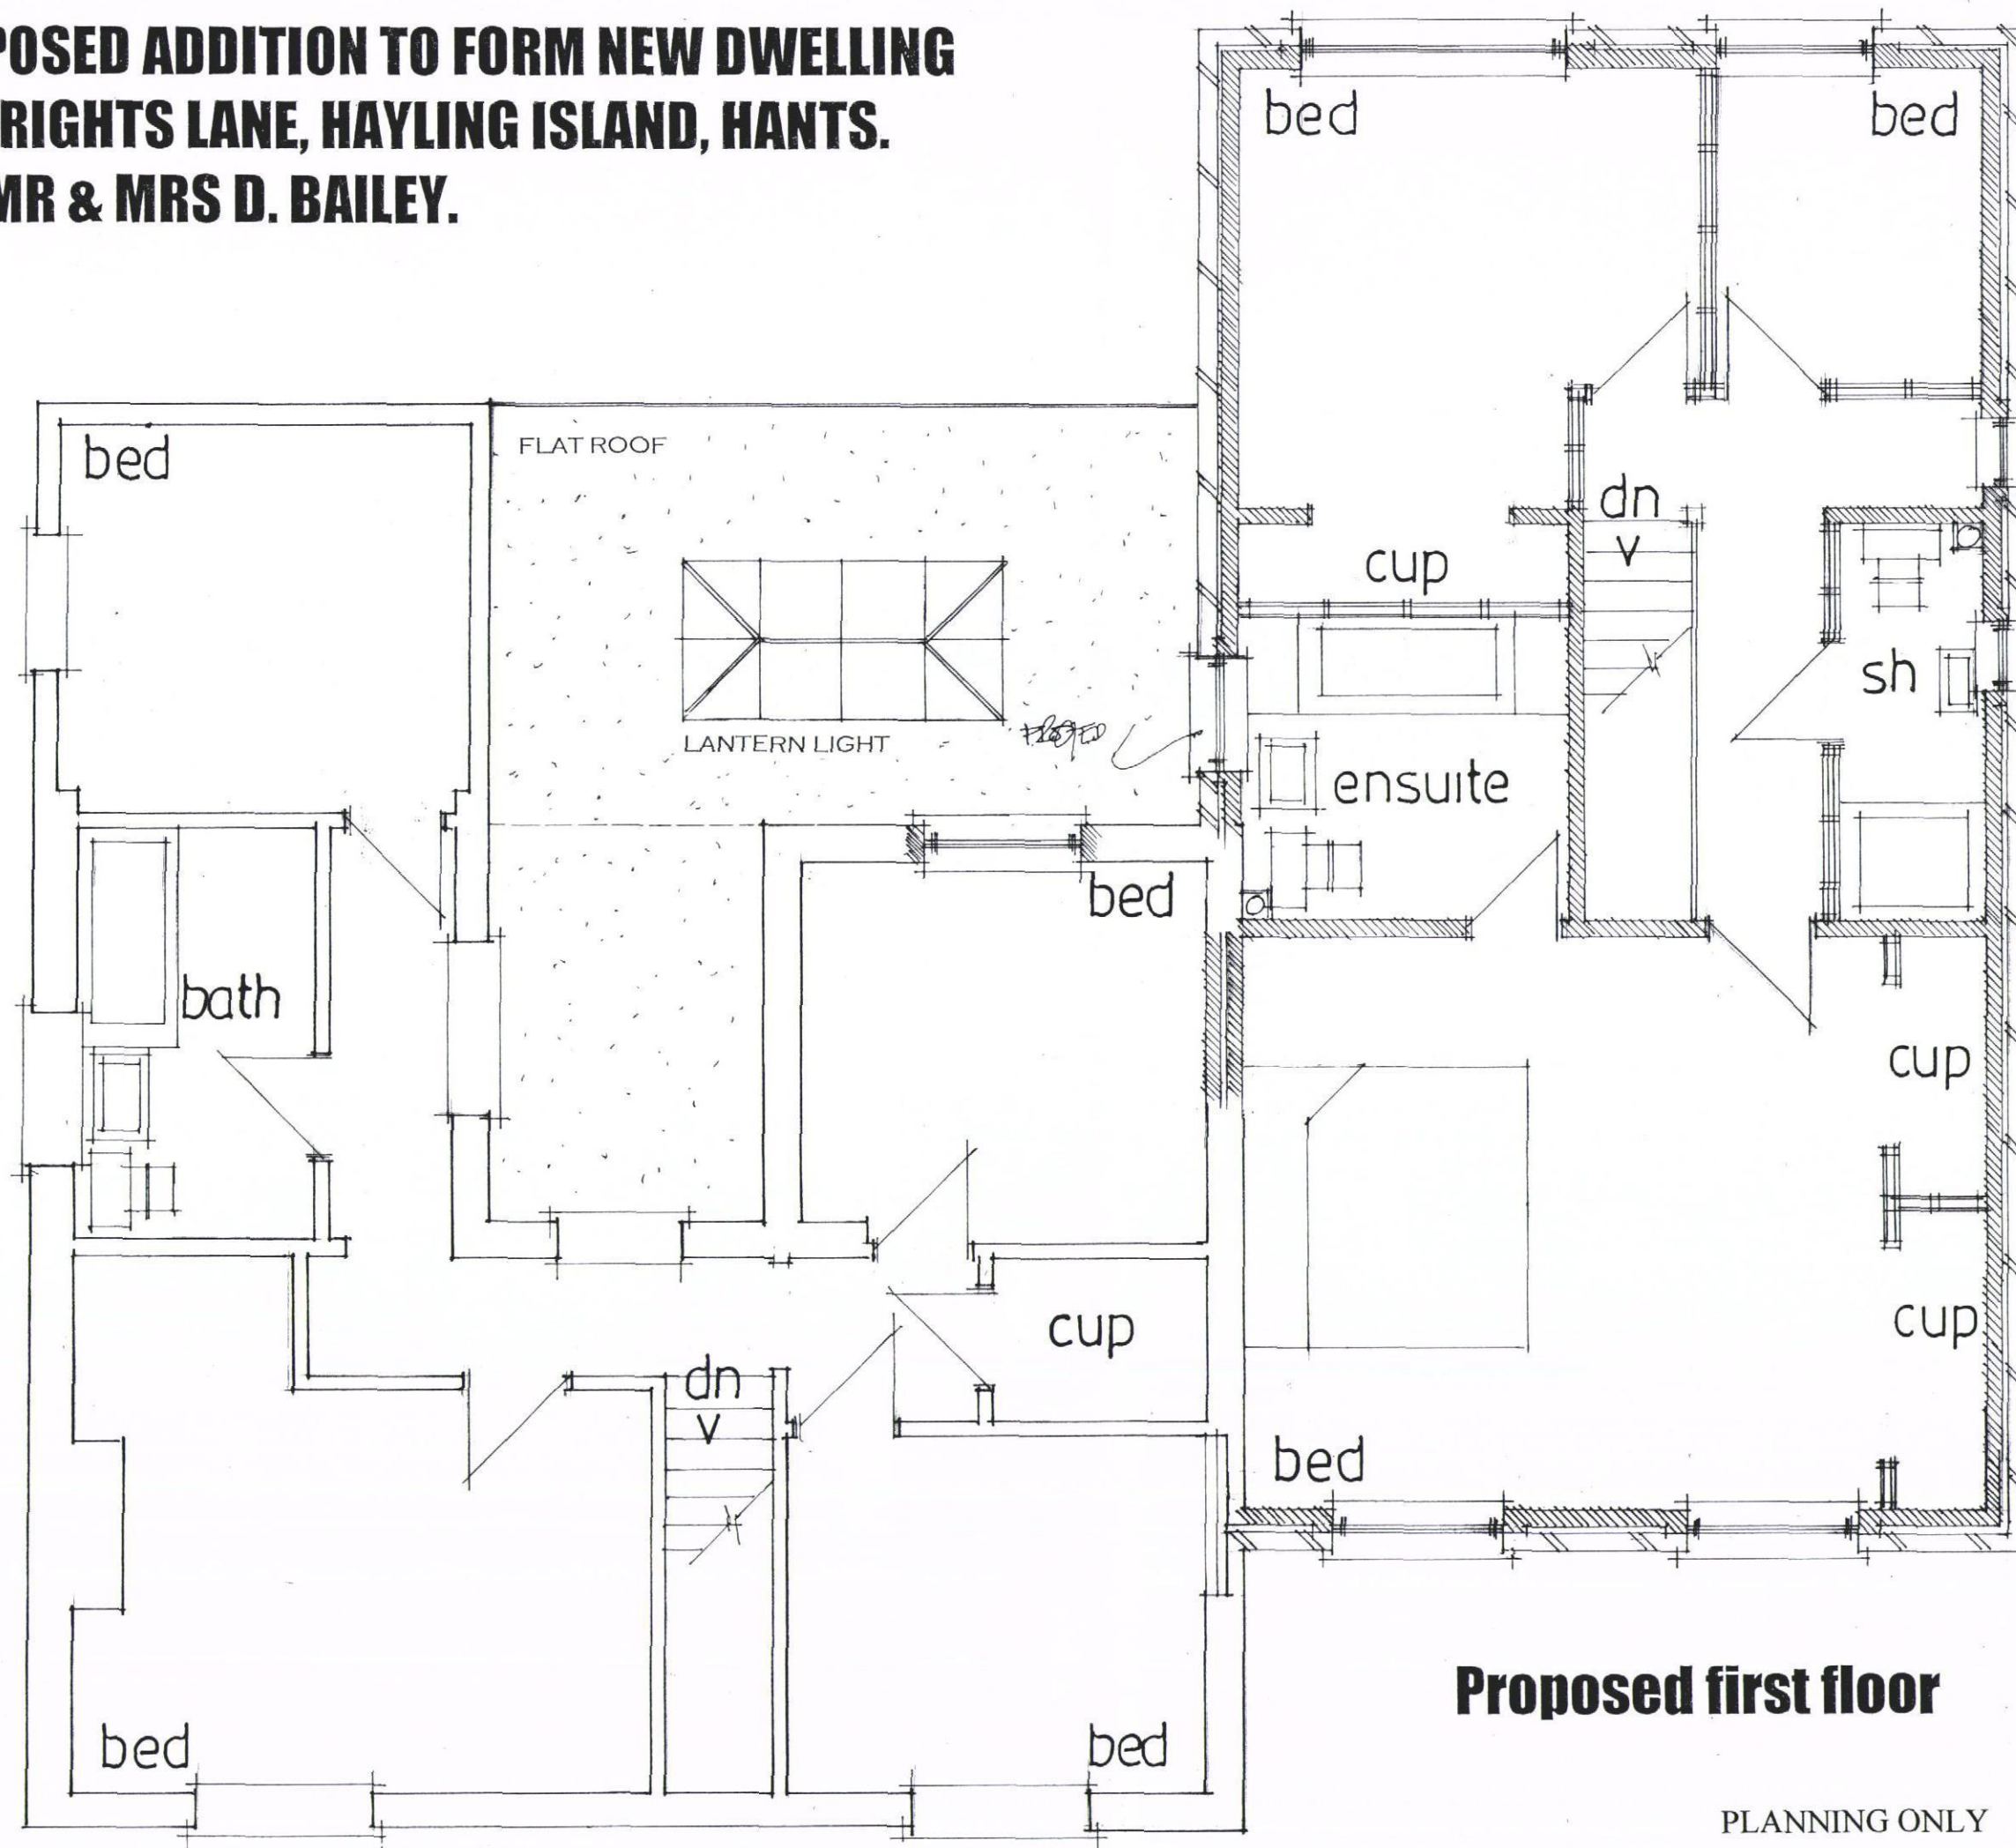

Proposed first floor

PLANNING ONLY



Peter J. Walker MRICS
Chartered Surveyor
182 Seafront, Hayling Island
HANTS PO11 9AN
Tel: 02392 467571

date apr 14
scale 1:50