



PHYSICAL SCALE IN METERS @ 1:100

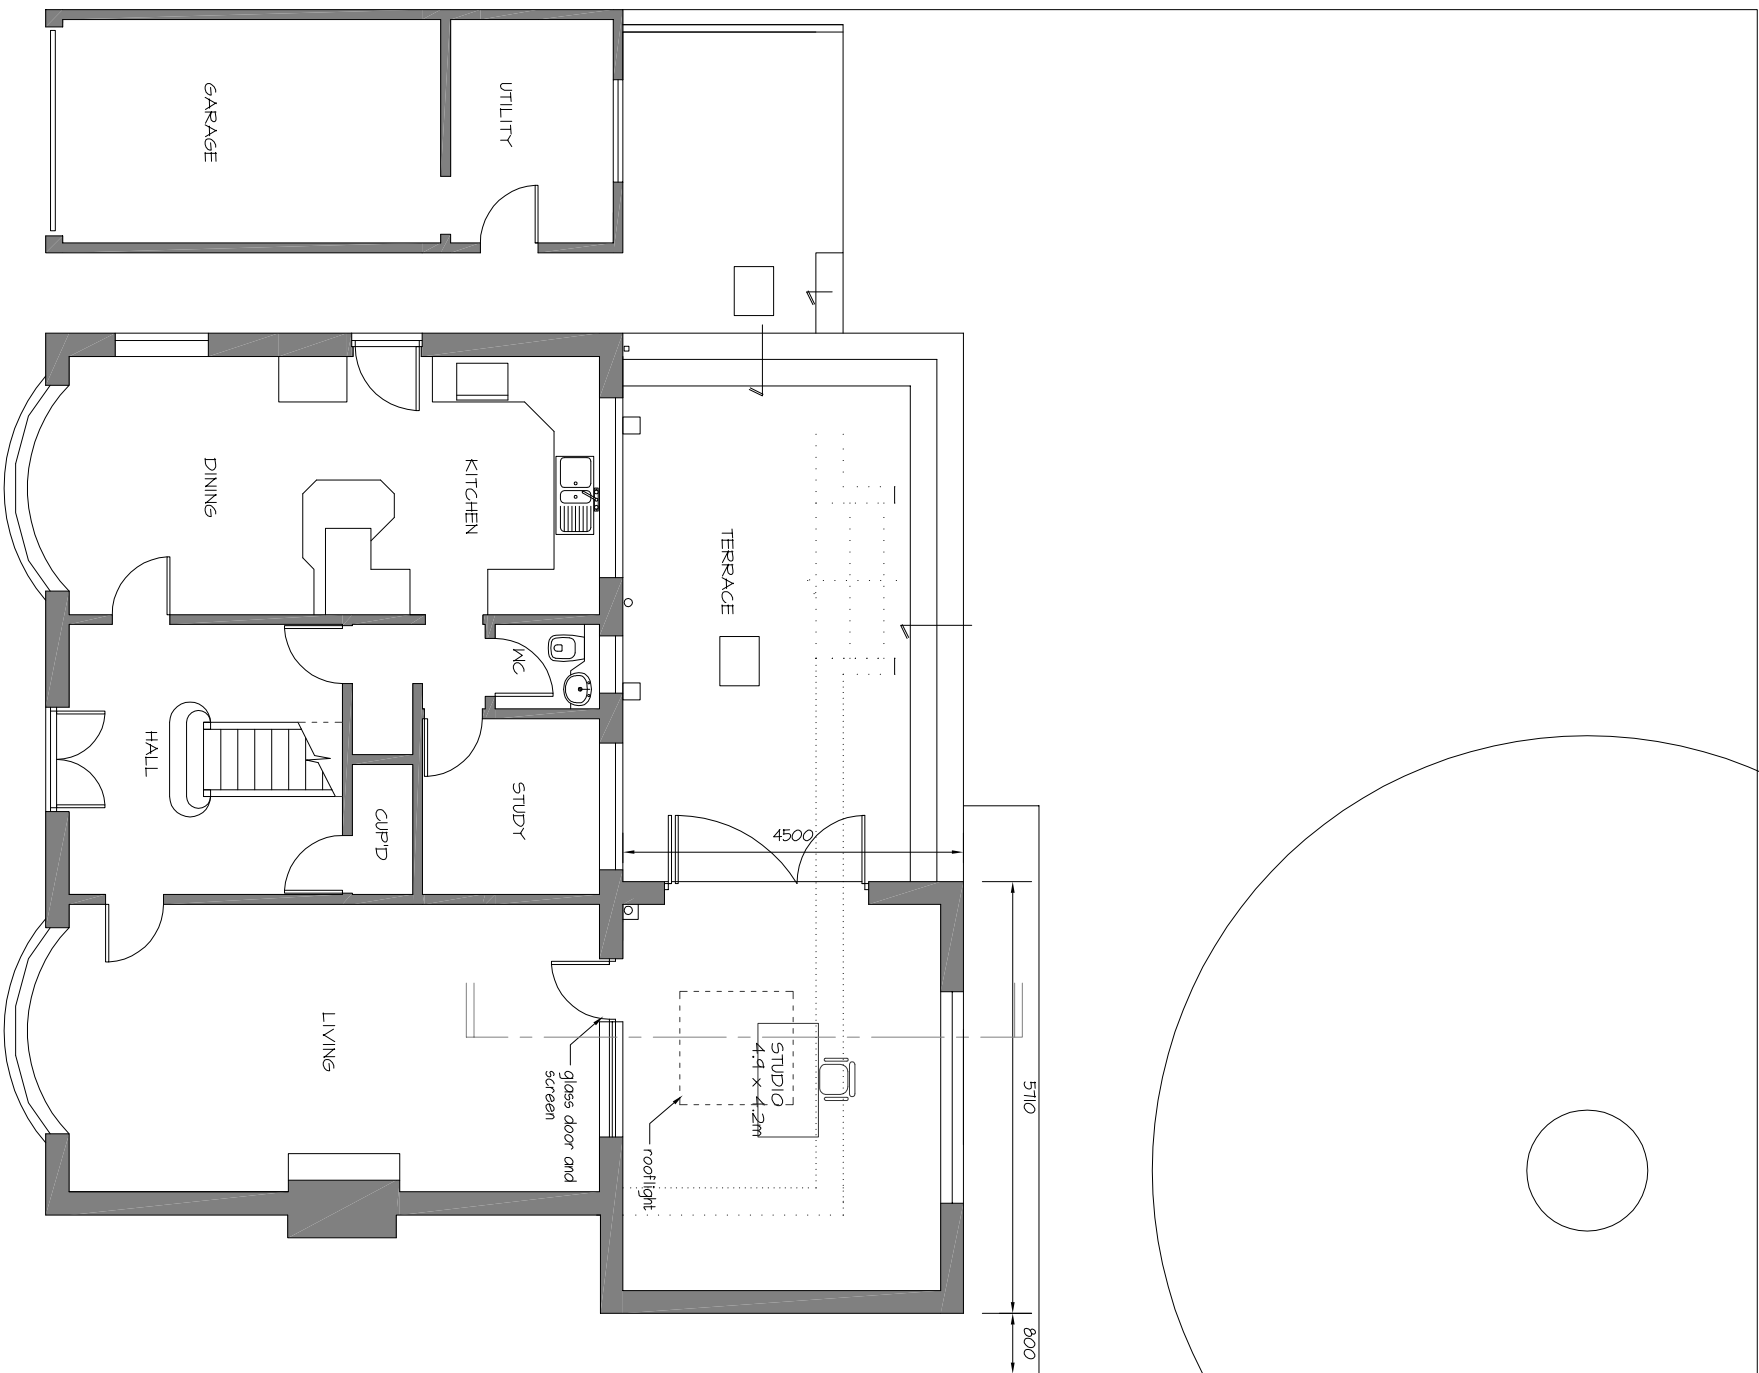


Proposed Ground

SINGLE STOREY REAR EXTENSION - Claremont, Western Avenue, Emsworth. PO10 7LP

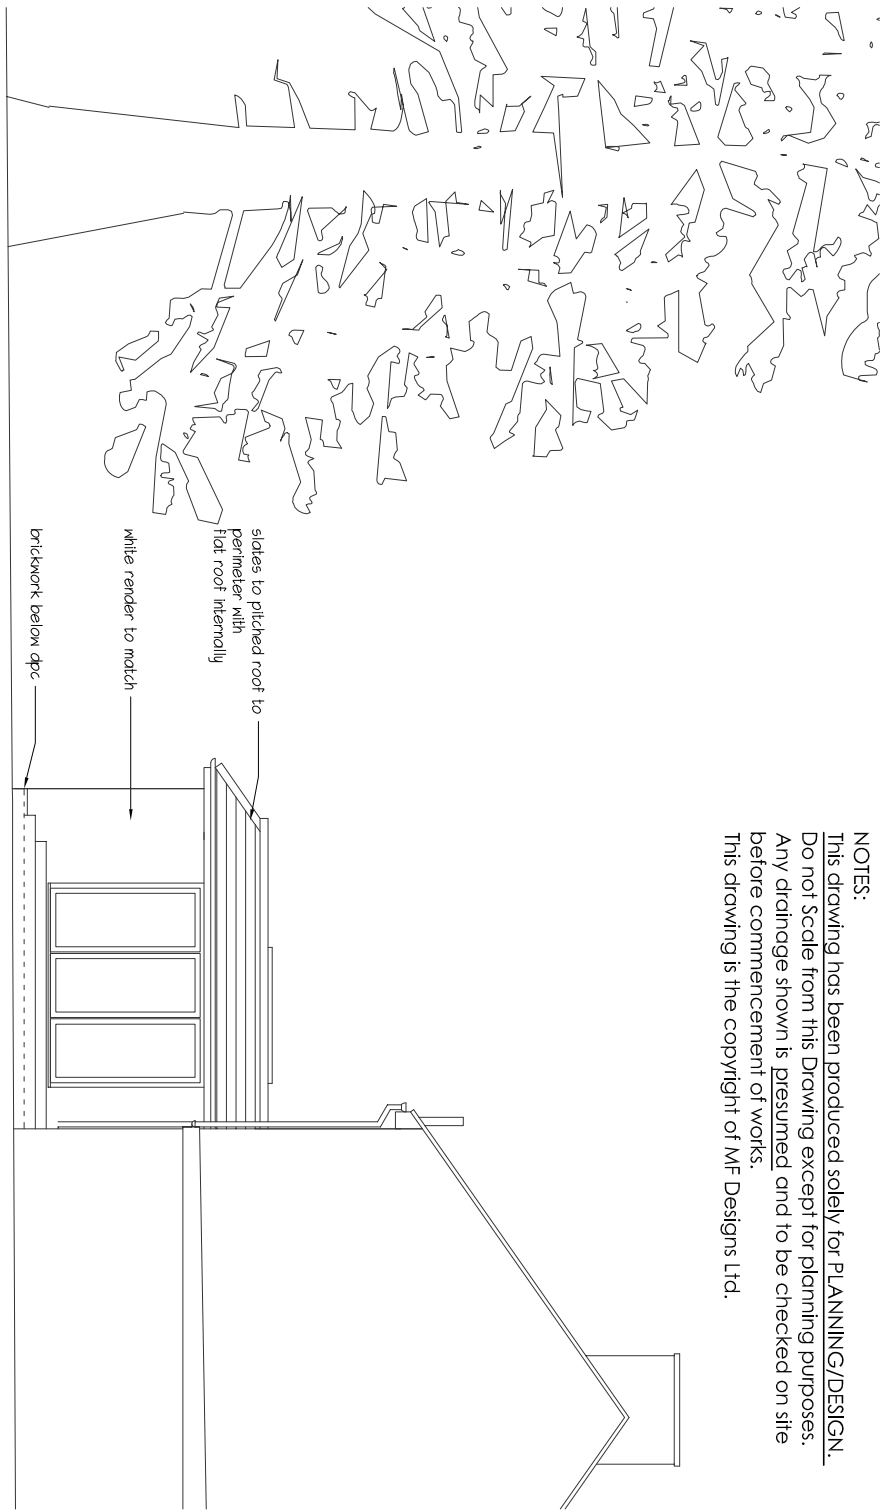

Proposed North

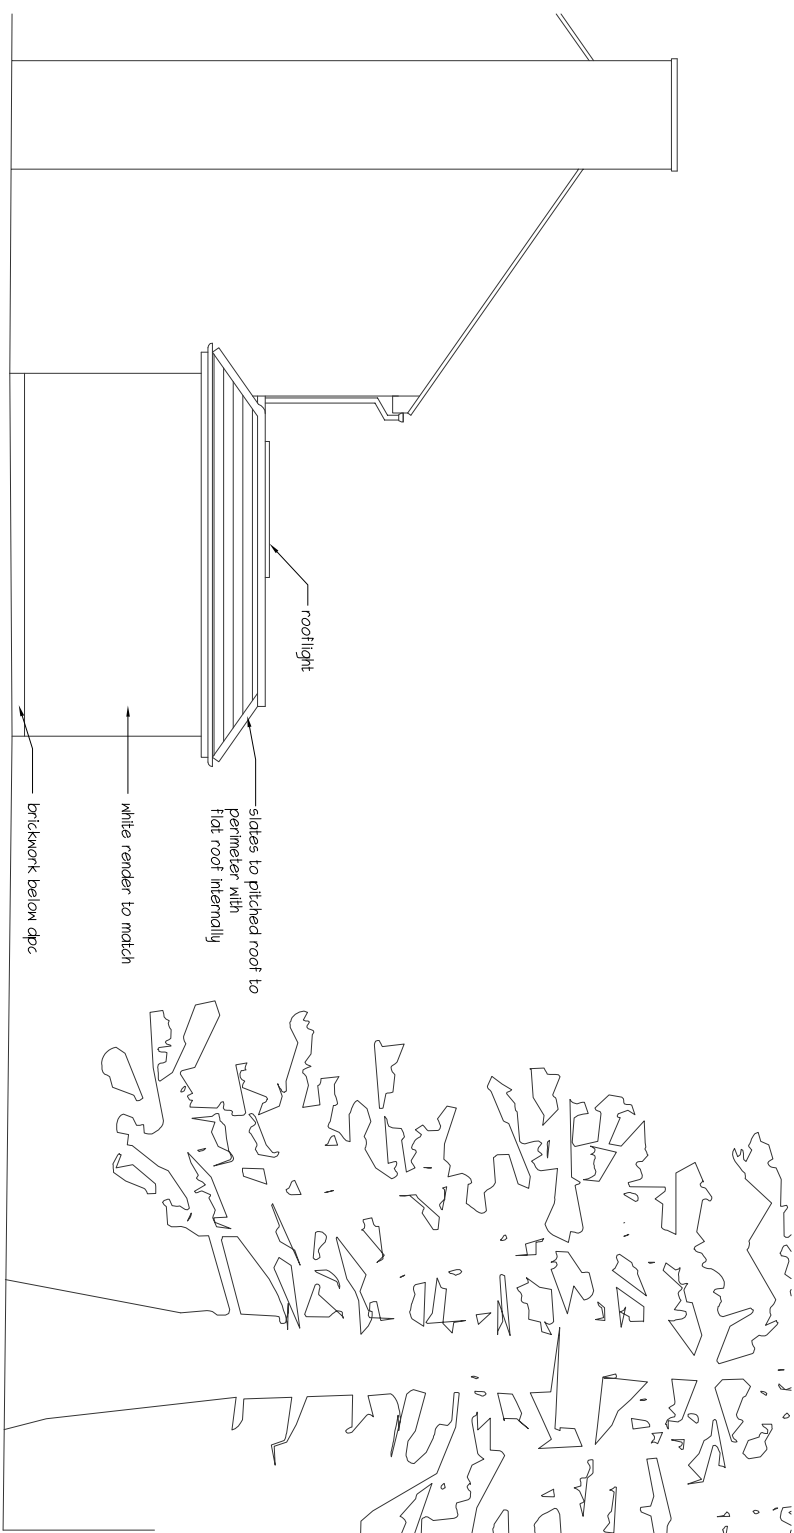

Proposed South



mf designs ltd
Chartered Architects



52 King Street • Emsworth • Hampshire • PO10 7AZ
Director: Martin Farrer RIBA • Co Registration No.4507379
e admin@mfdesigns.org.uk

Date: Sep 2014
Scale: 1:100
Job No: 3104
Dwg No: P_01 B

NOTES:
This drawing has been produced solely for PLANNING/DESIGN.
Do not Scale from this Drawing except for planning purposes.
Any change shown is presumed and to be checked on site
before commencement of works.
This drawing is the copyright of MF Designs Ltd.