
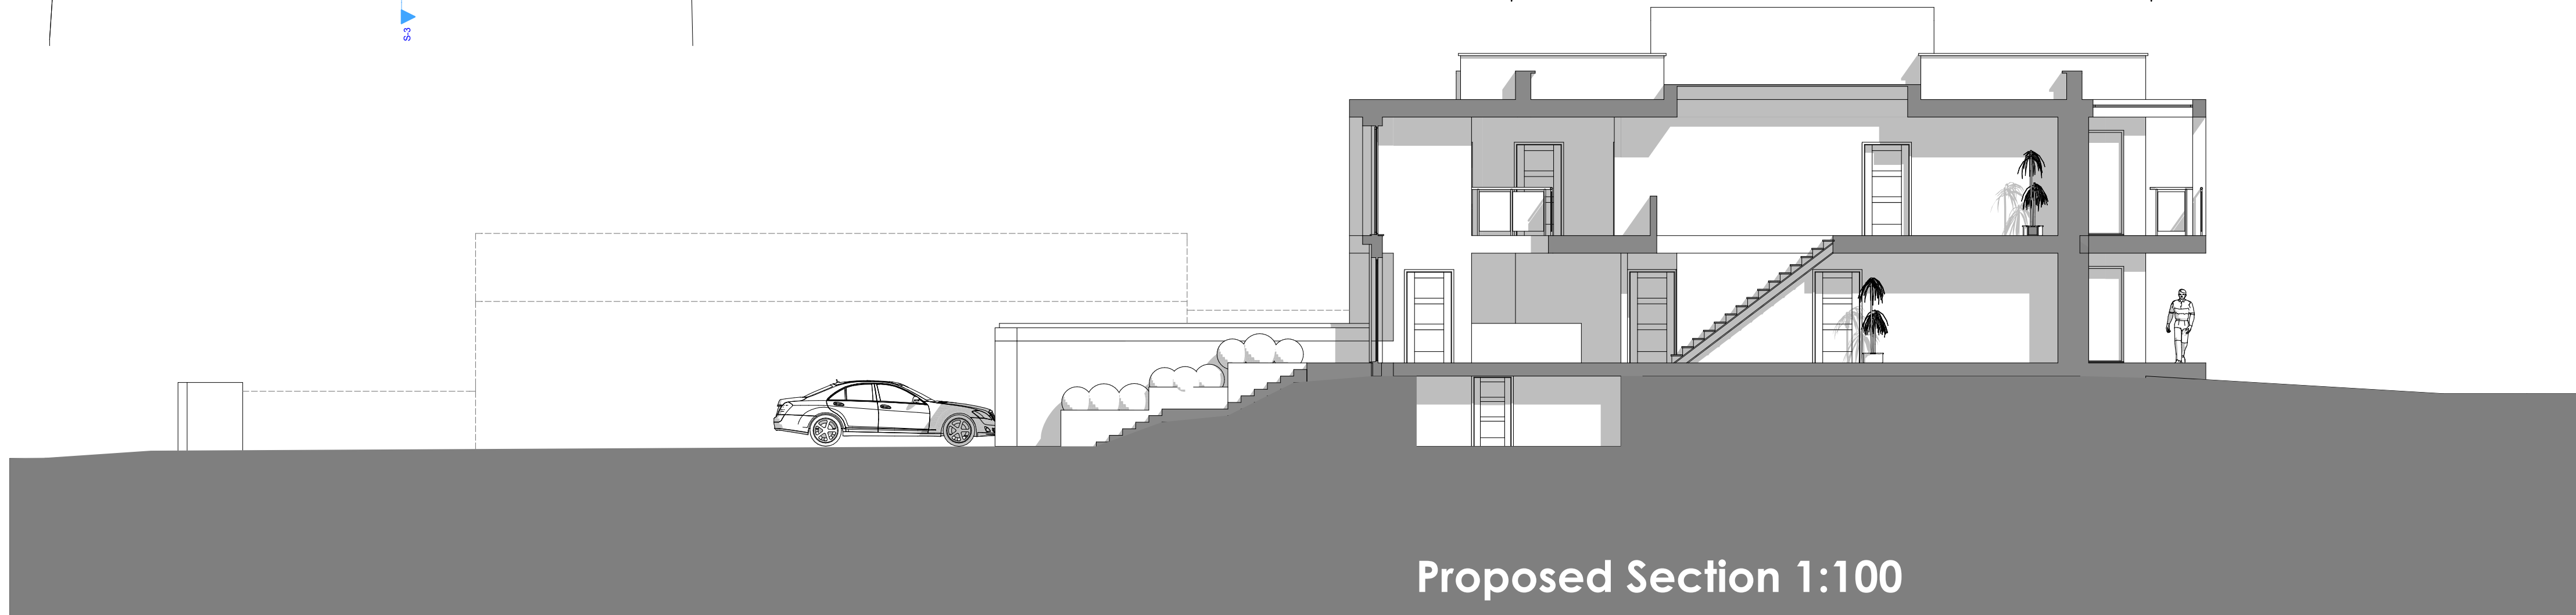
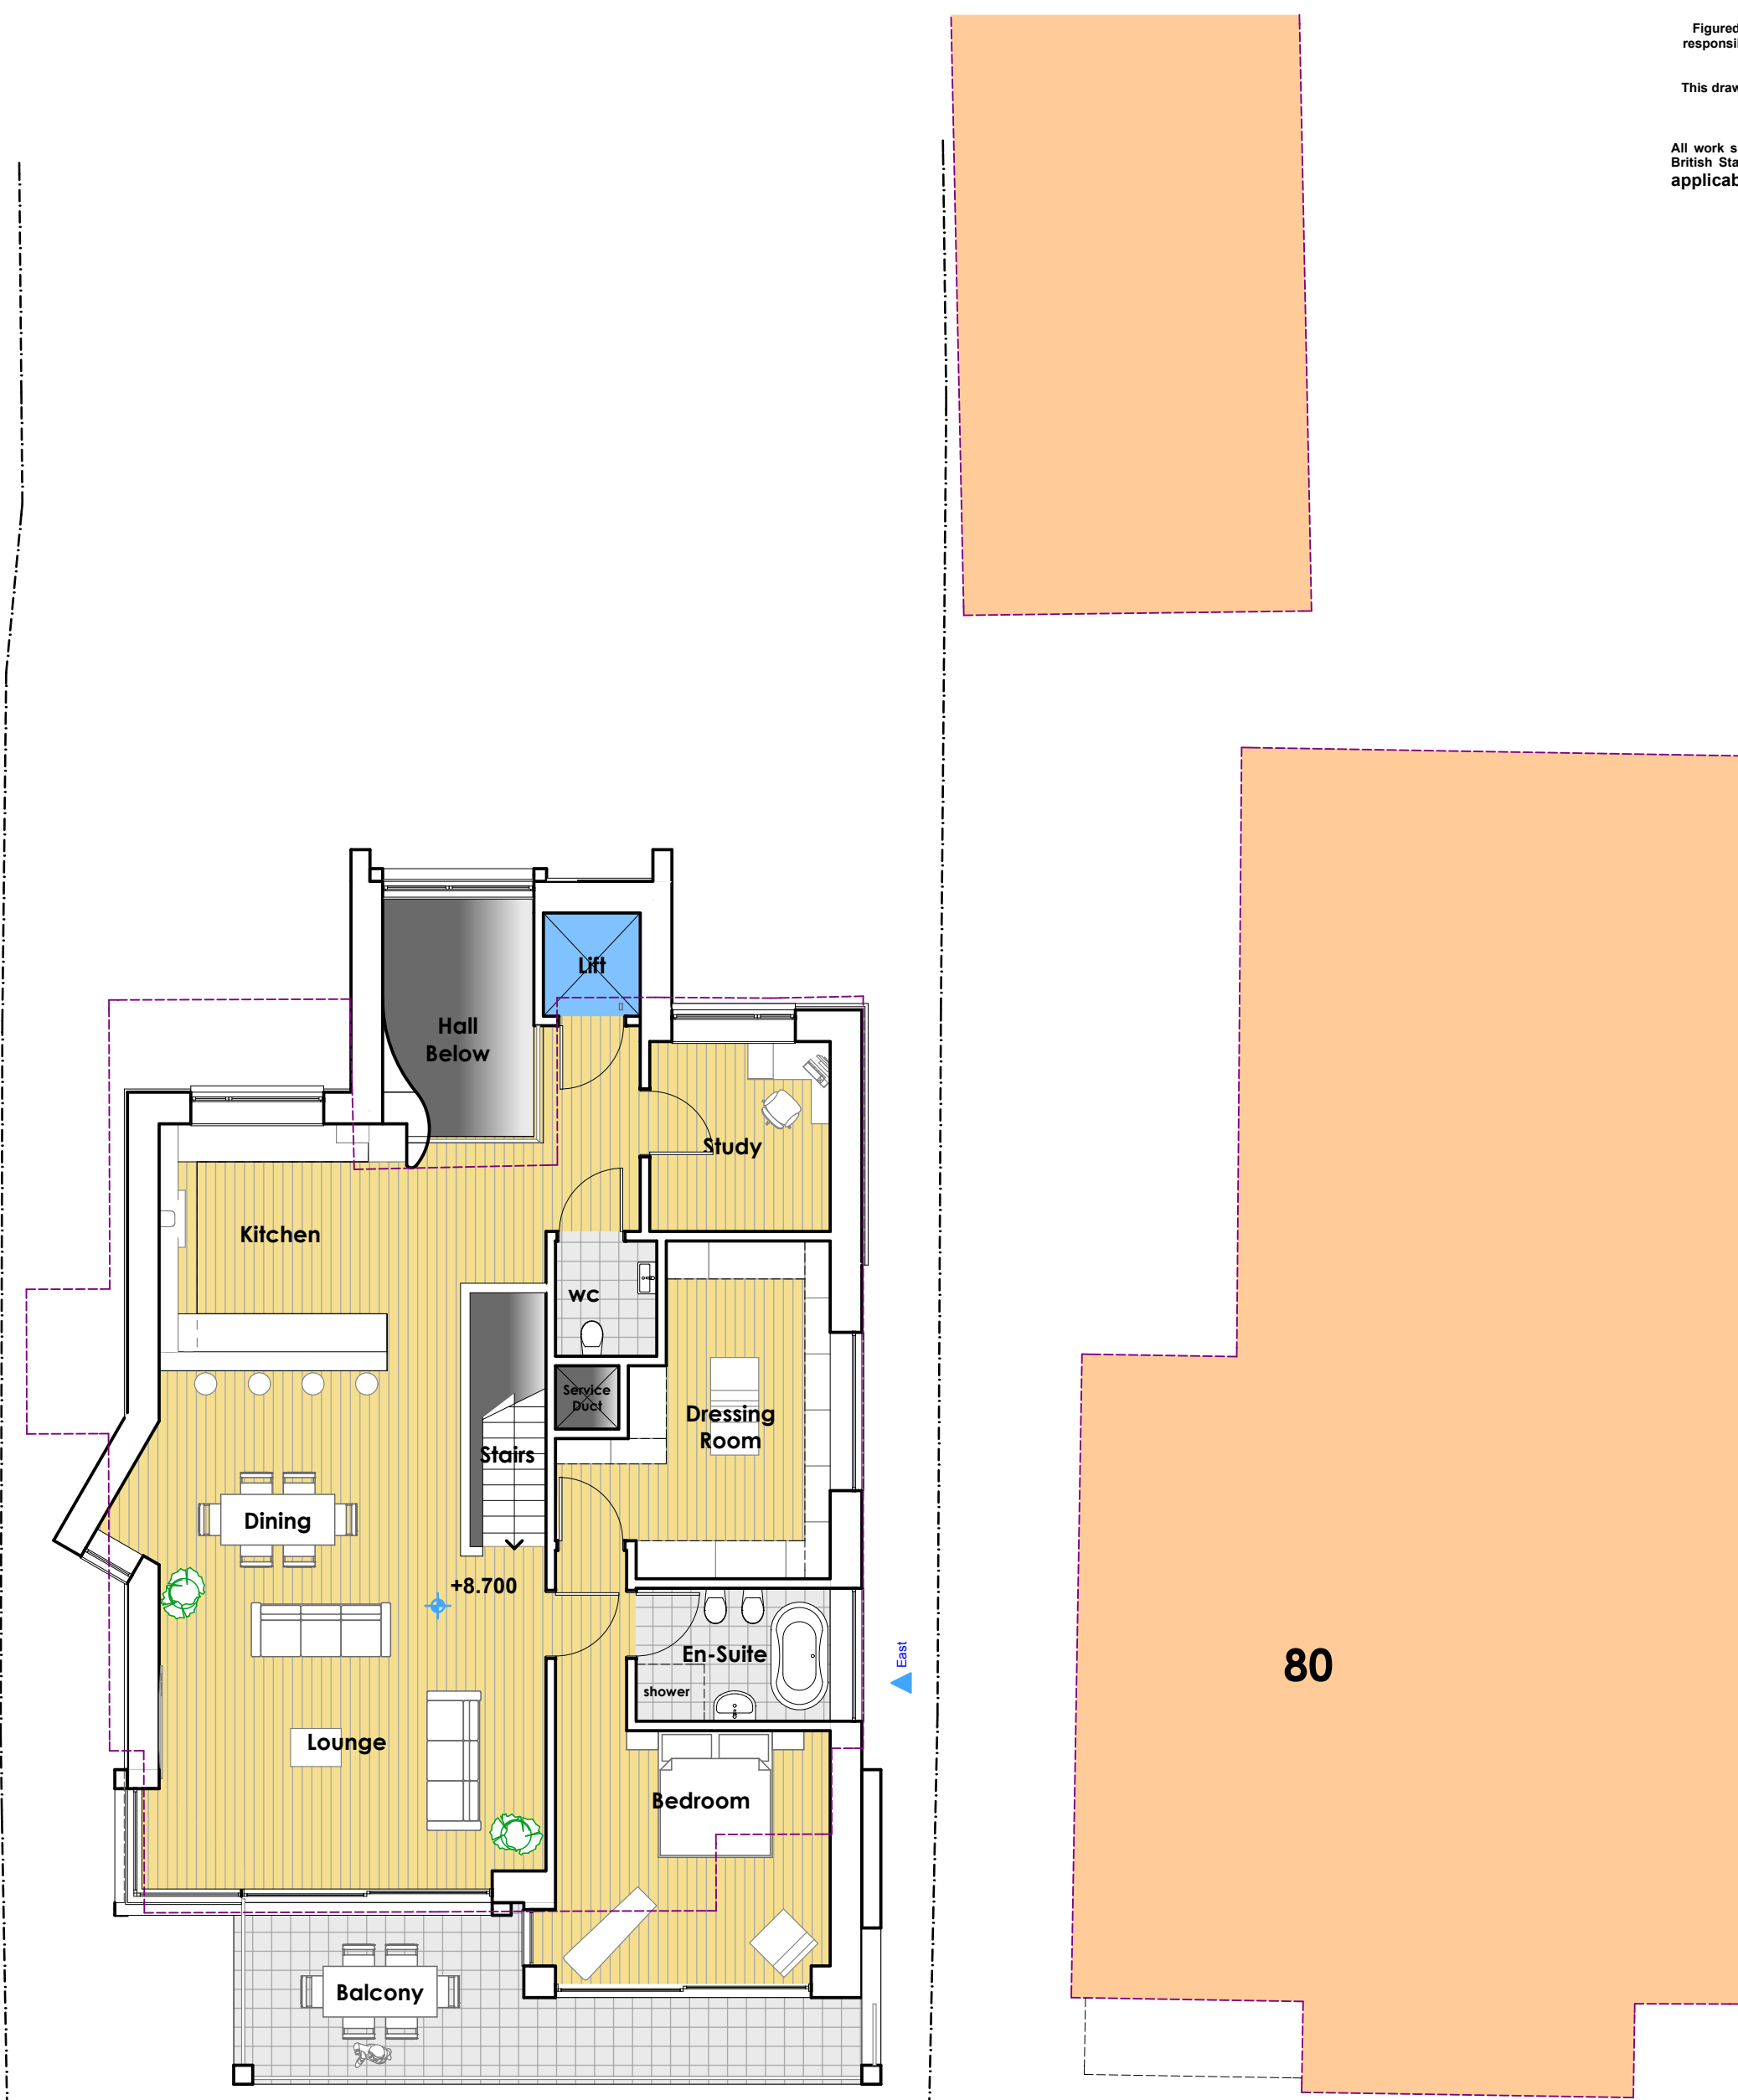


PLEASE NOTE:-
Figured dimensions to take reference to scaled dimensions. The contractor is responsible for checking all figured dimensions against actual dimensions on site prior to starting any work.
This drawing is the Copyright of the Architect and must not be reproduced without the Architects permission.
CONSTRUCTION STANDARDS
All work shown on this drawing must be carried out to conform with the relevant British Standards of Codes of Practice or any National or International standards applicable, then the higher standard shall apply.

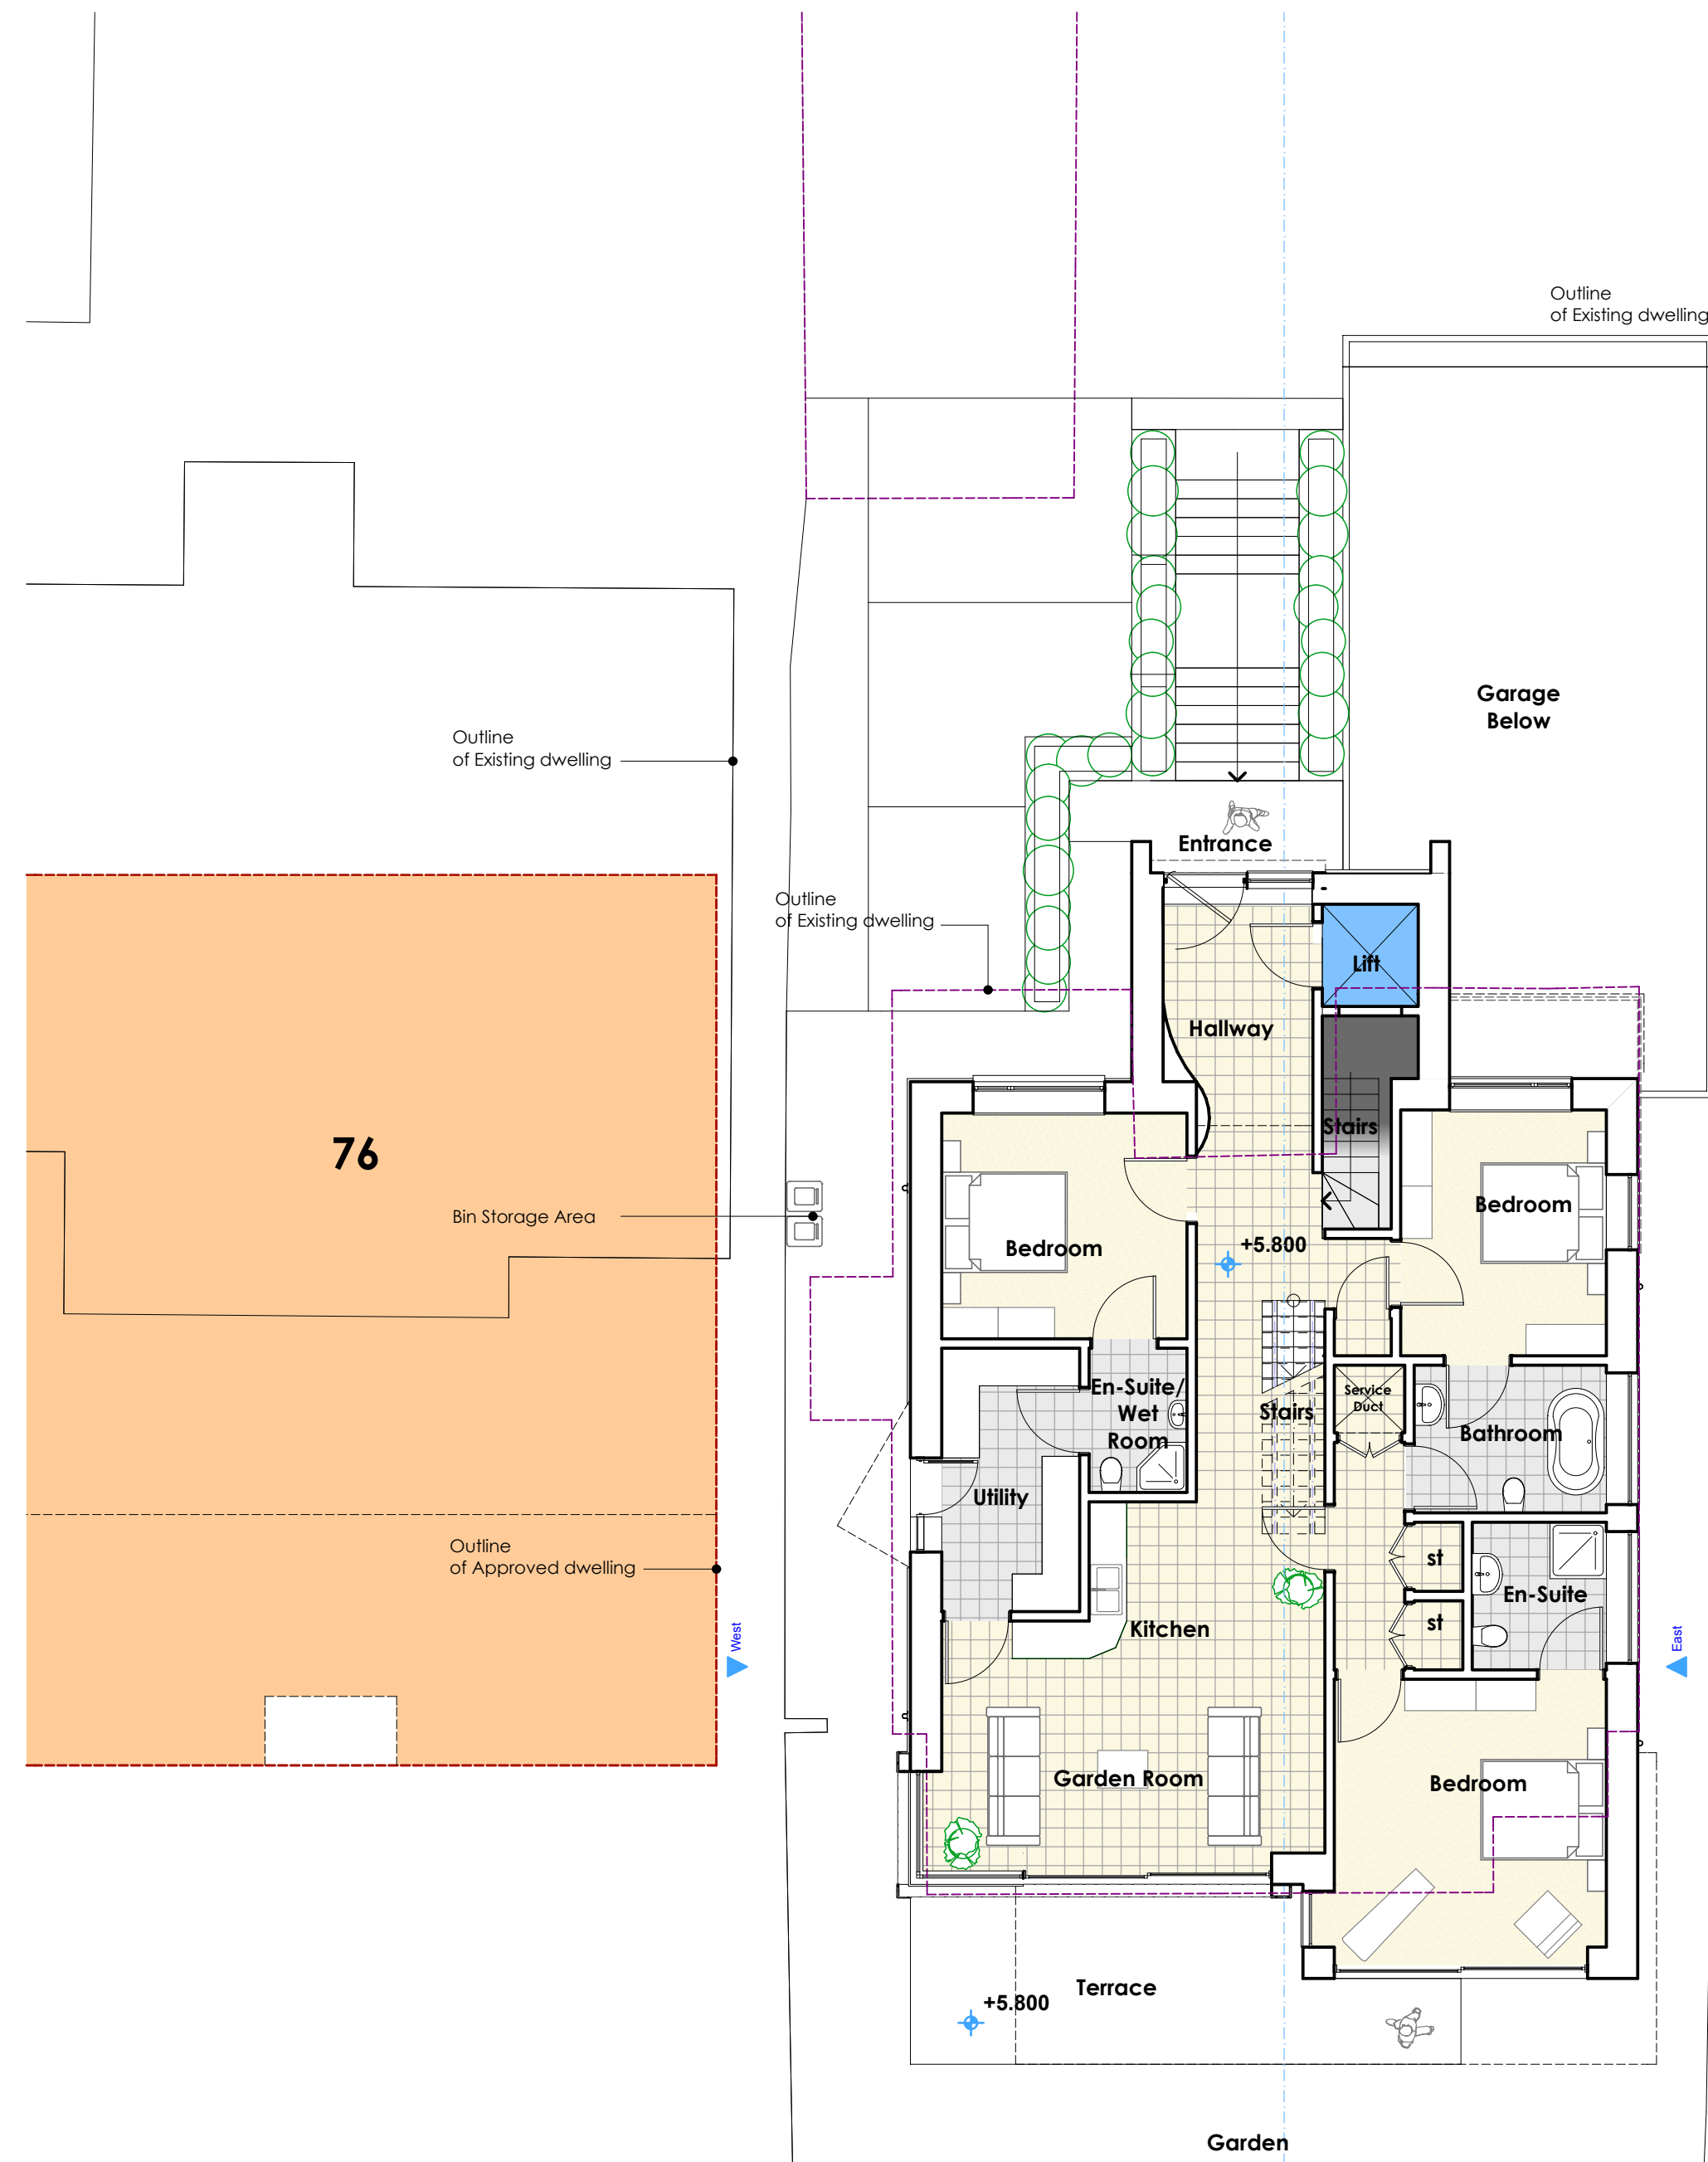

Revision C. Revised following Further discussion with Neighbours 05/08/2014
Revision B. Revised following Further discussion with Neighbours 11/04/2014
Revision A. Revised following discussion with Neighbours 29/04/2014

MTA
MTA ARCHITECTS LTD
The Boat House 1 Admiralty Cottages
Fort Road Gosport Hampshire PO12 2AP
Tel:- 023 9258 8699 Fax:- 023 925 20322
E-mail:- mtagos@aol.com
Web Site:- www.mtaarchitects.co.uk

Project
**Proposed Replacement Dwelling
At, 78 Southwood Road Hayling
Island Hampshire PO11 9QF
For
Mr N Bending & Mrs S Elder**

Drawing Name
**Proposed Ground & First Floor
Plans & Section**

Drawing Status
Planning Drawing

Drawn by
JMT Date
March 2014

Drawing Scale
As shown @ A1 size

Layout ID
3369/01C Status
Revision

Also at 52 Fore Street Brixham South Devon TQ5 8DZ
Tel:- 01803 851010