


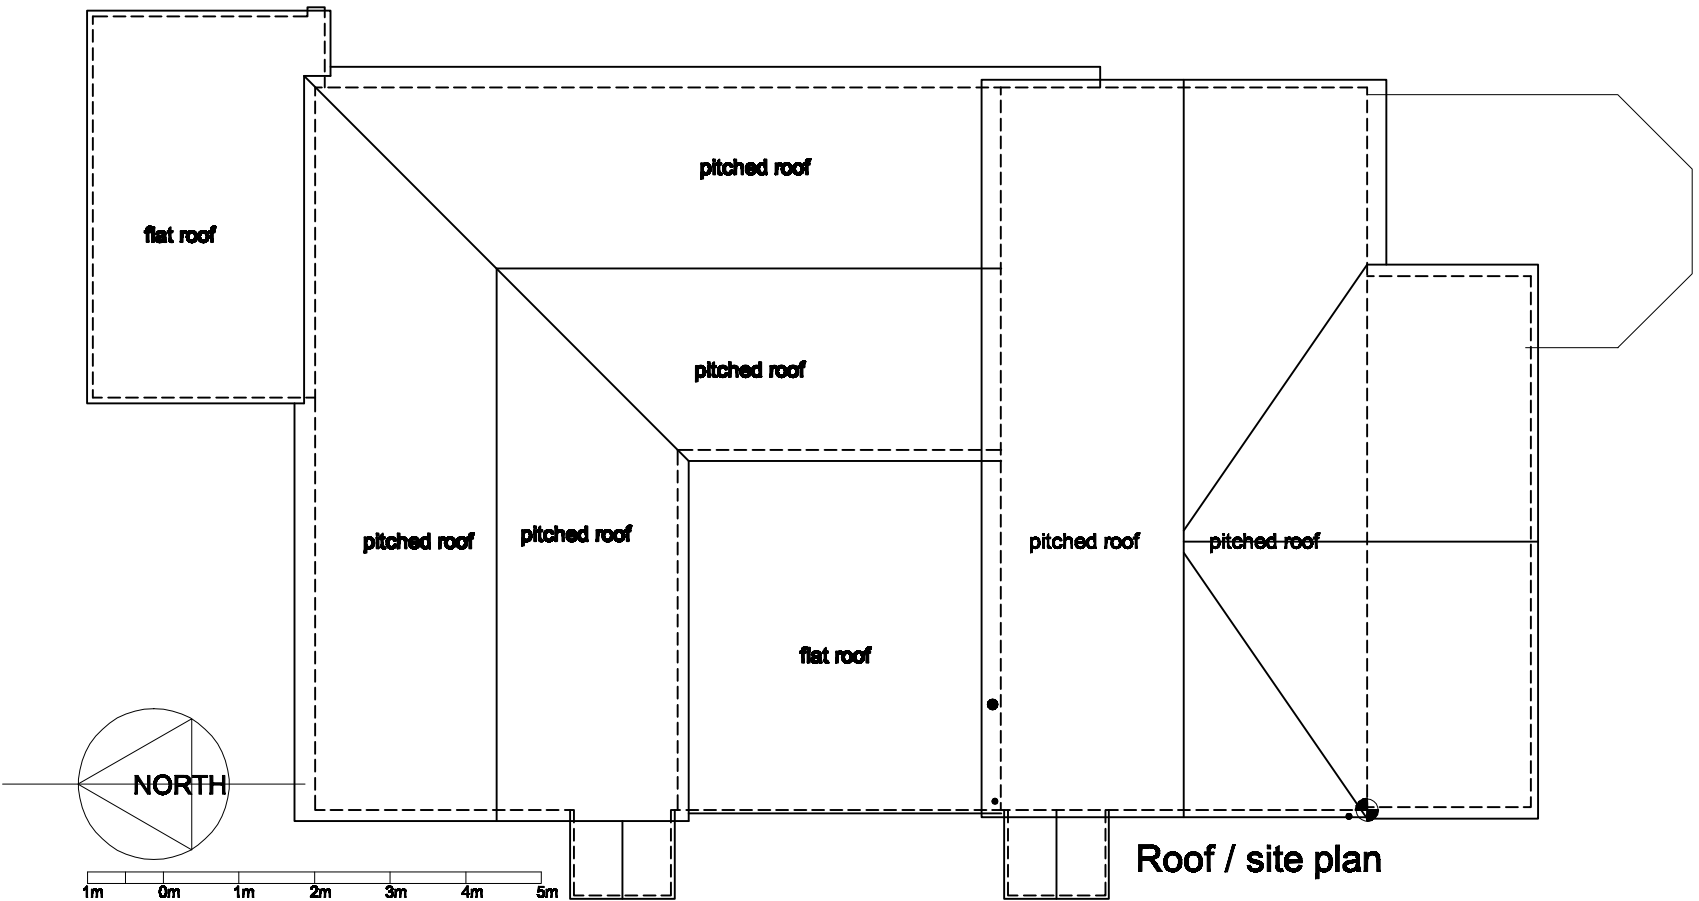

2 Eastoke Avenue, Hayling Island PO11 9QW
Existing site plan 1:200 May 14
Roger Minost RIBA Chates Studio Stonepit Lane Henfield BN5 9QT

372Su00
rev :