


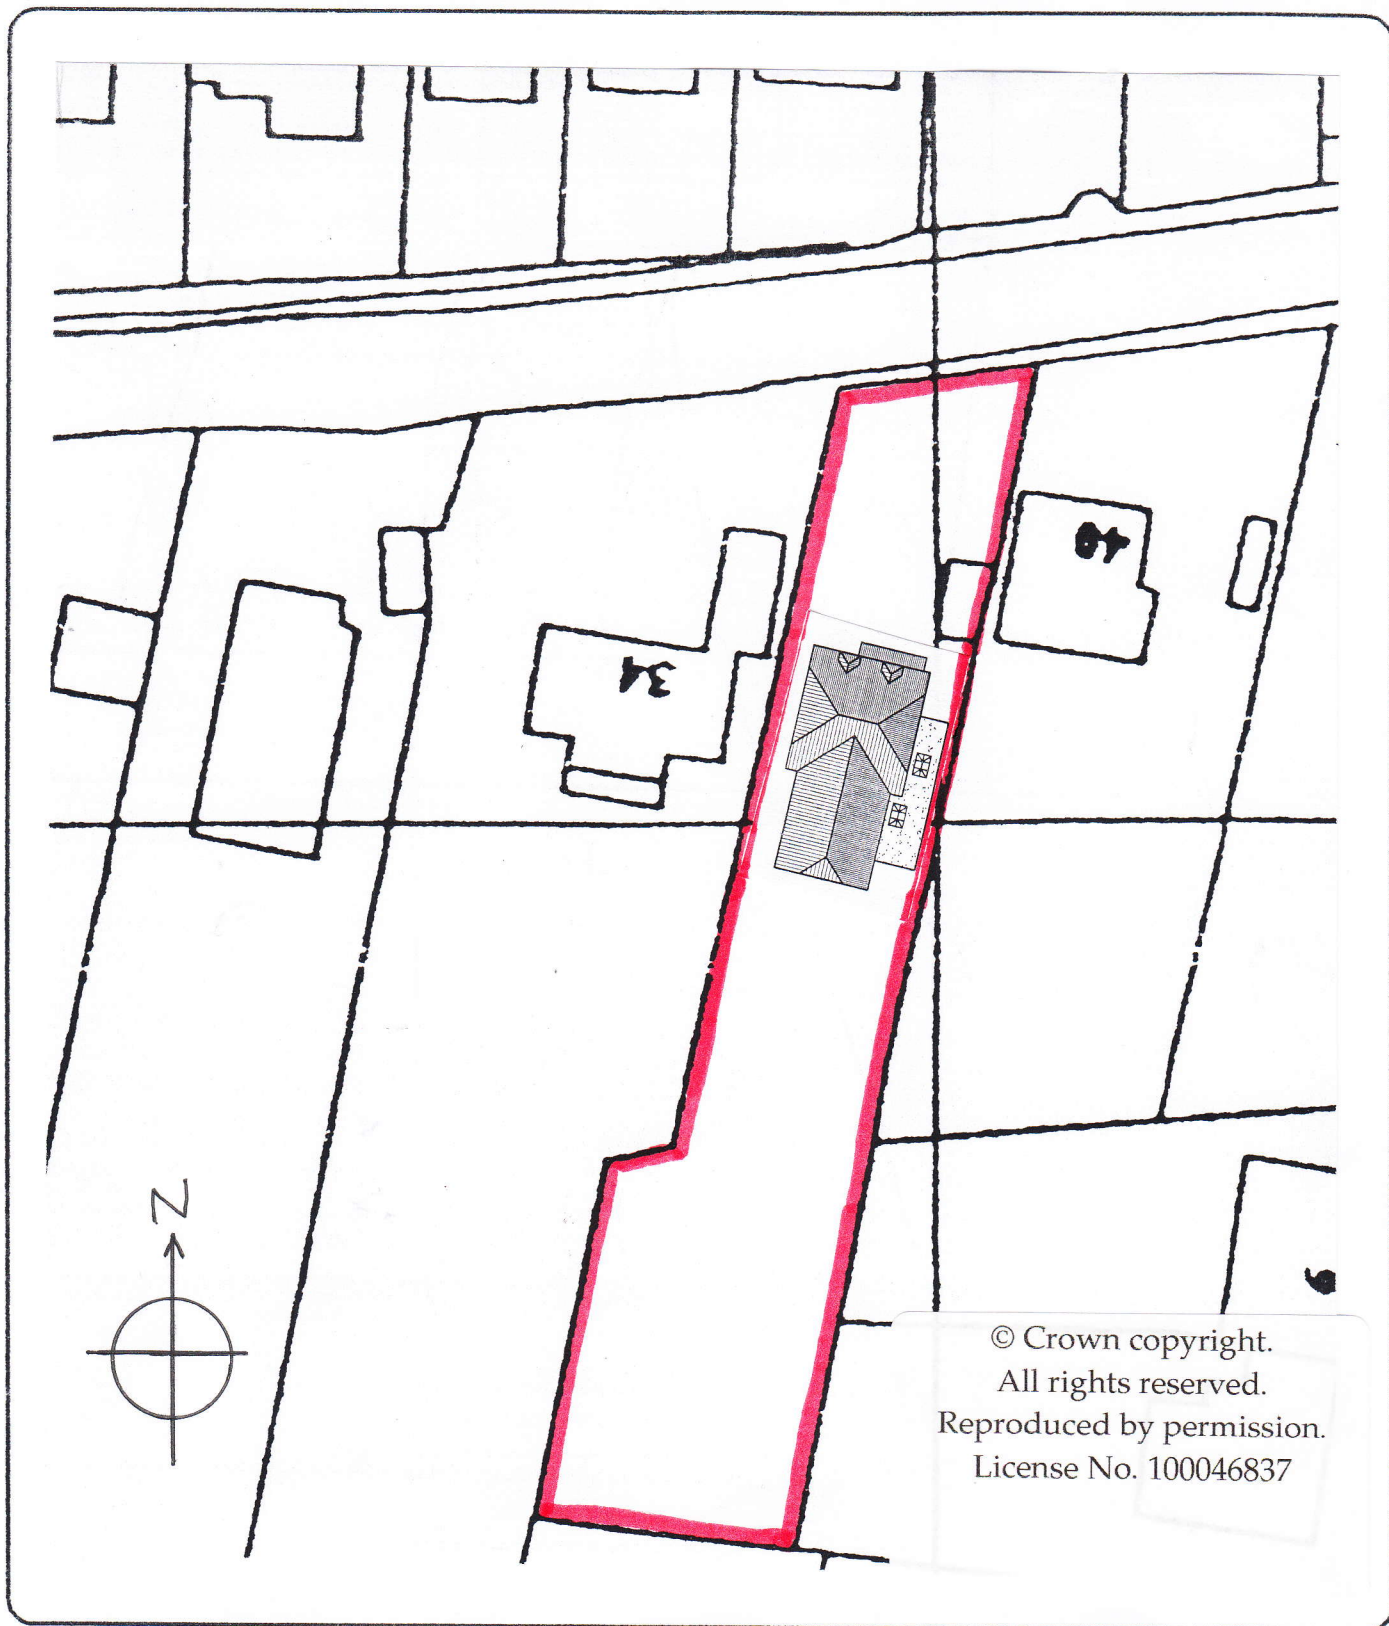

**Martin Critchley**

Chartered Architect

7 North Street

Havant, Hampshire, PO8 1PW

023 92 474 919

critchleyarchitect@hotmail.com

Date: 16/11/13

Scale: 1:500

Drawn: P.C

Job

38 Hollow Lane,  
Hayling Island

Job No.

1349

Title

BLOCK PLAN

Drawing No.

202