

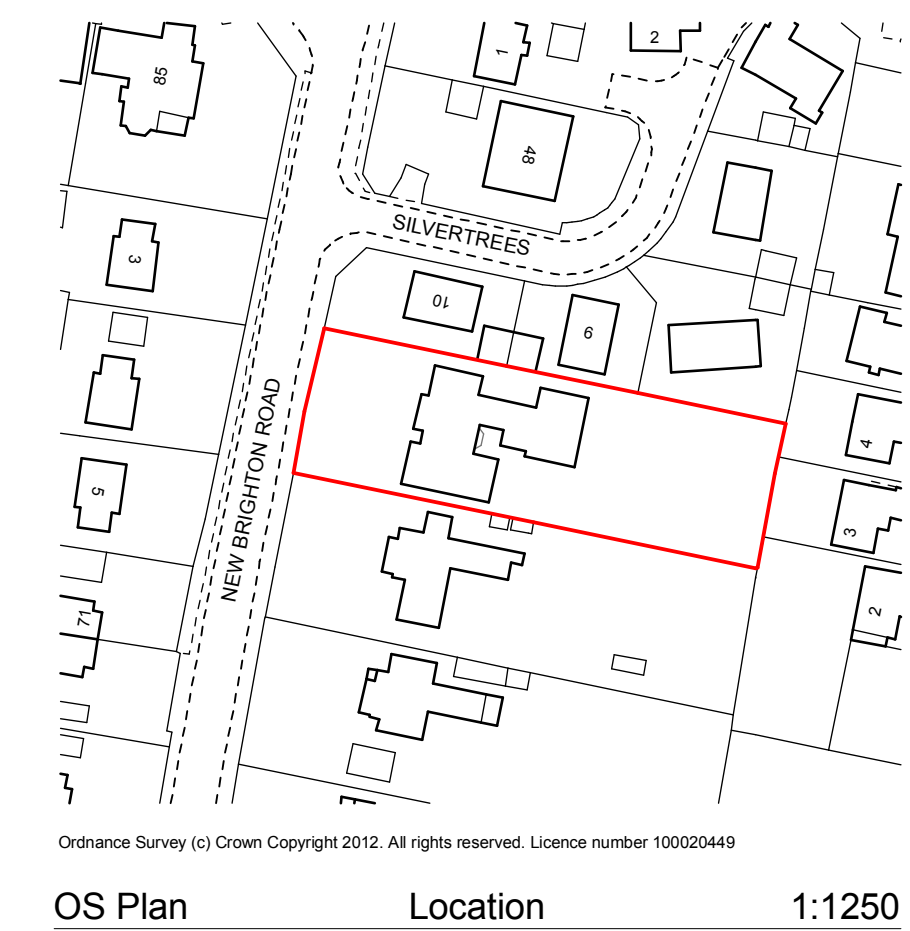
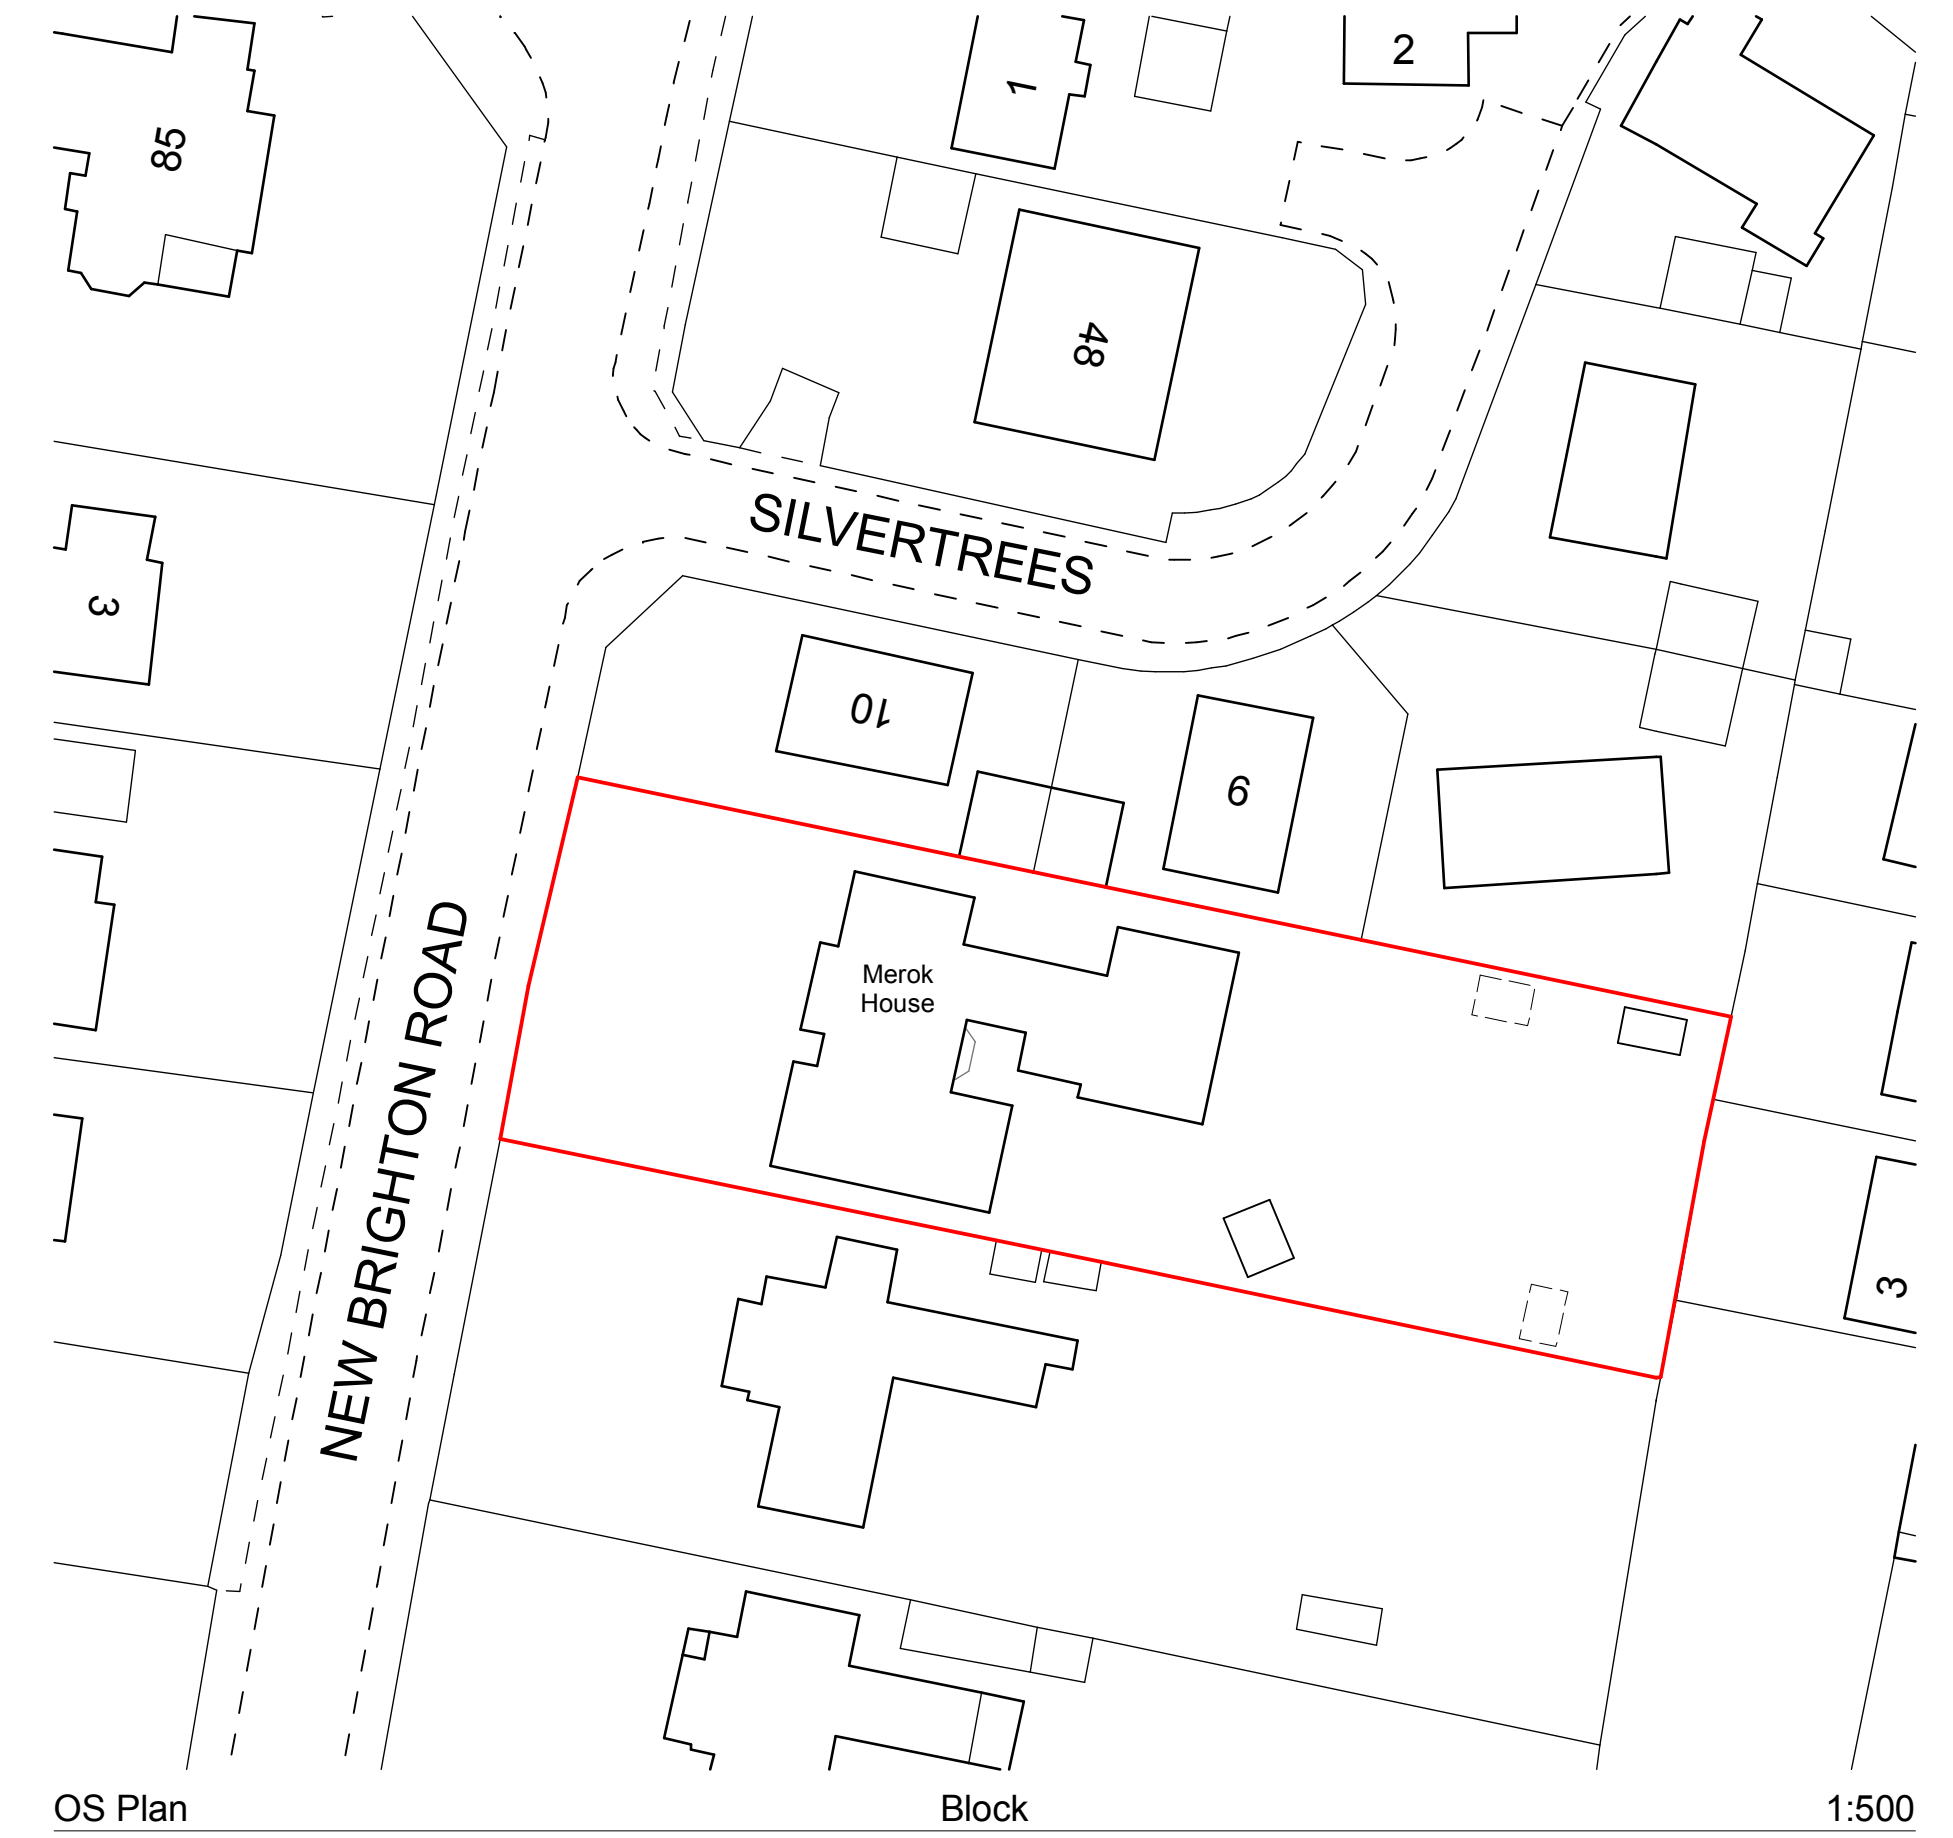
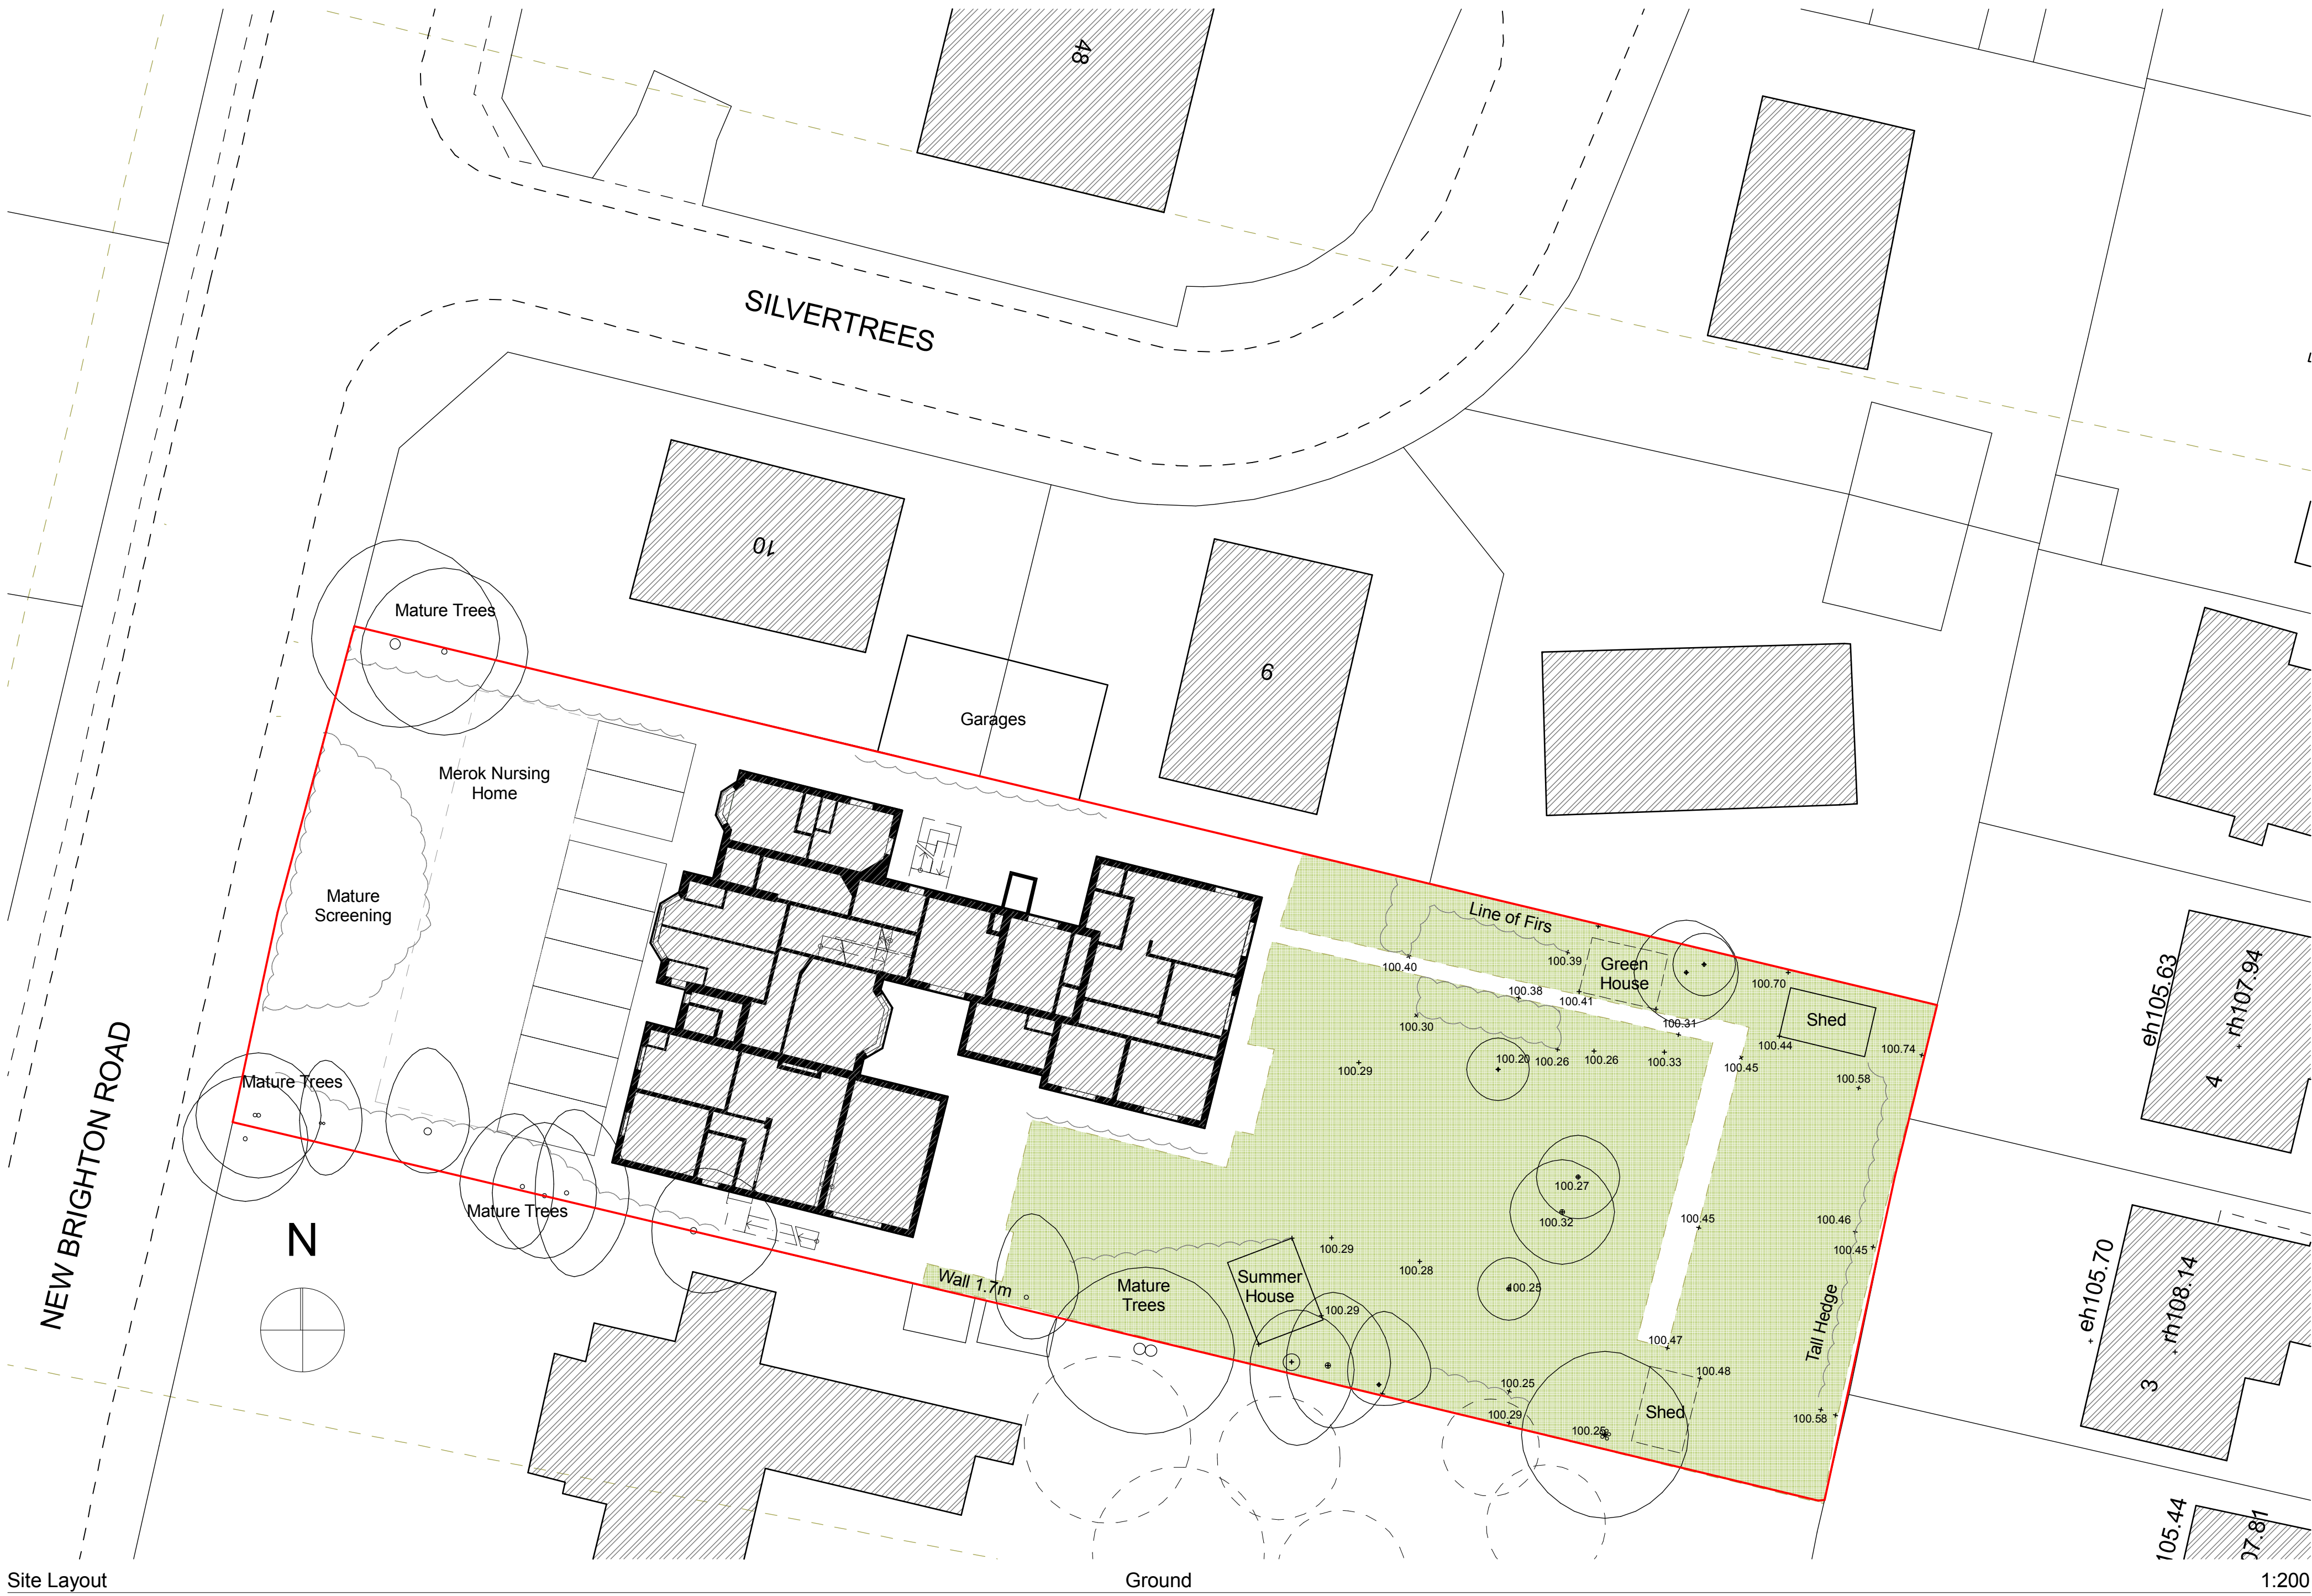


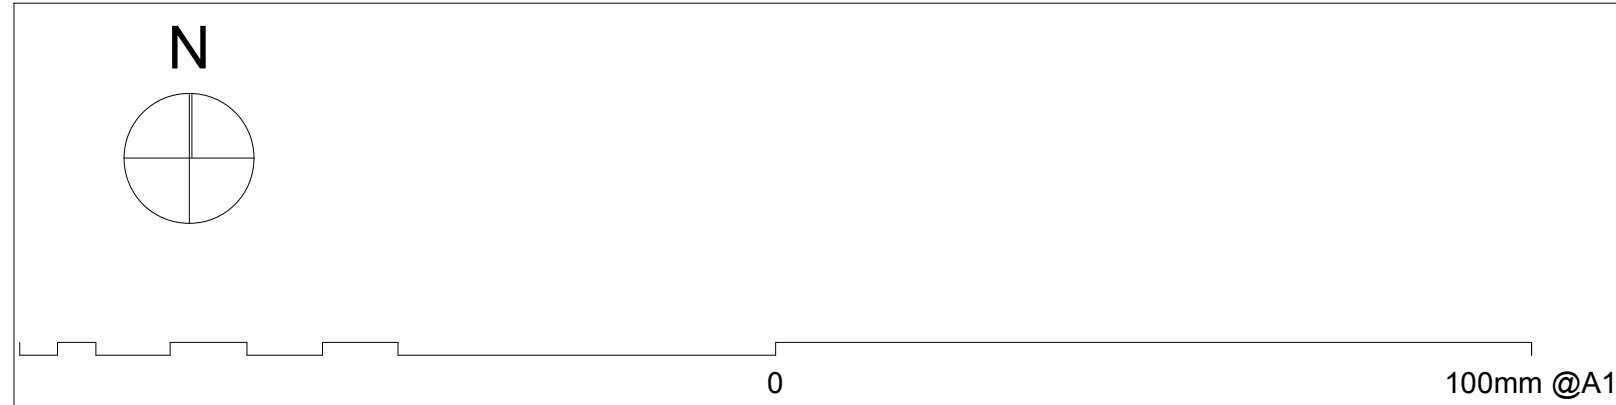

Ordnance Survey (c) Crown Copyright
2012. All rights reserved. Licence
number 100020449

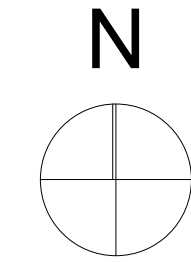

revisions & notes: A | 16.12.14 | HLB | Issued to HBC

Note: All dimensions to be checked on site by the contractor before fabrication and erection. Figured dimensions to be taken in preference to scaled dimensions. This drawing is the copyright of the architects and must not be reproduced or used without their express consent, except for the purposes of a planning application. Electronic issue of this drawing to be confirmed by paper hard copy only.

project: Caldwell Group Ltd
OUTBUILDINGS
Merok House
Emsworth

drawing name: Location & Block Plan

status: PLANNING

date: December 2012

scale: 1:200, 1:500 & 1:1250 @A1

drawn: HLB

pwparchitects

61 South Street, Havant, Hampshire PO9 1BZ
t: 023 9248 2494
e: design@pwp-architects.com
w: www.pwp-architects.com

Project No. **4963**

drawing No. **1150** rev **A**