




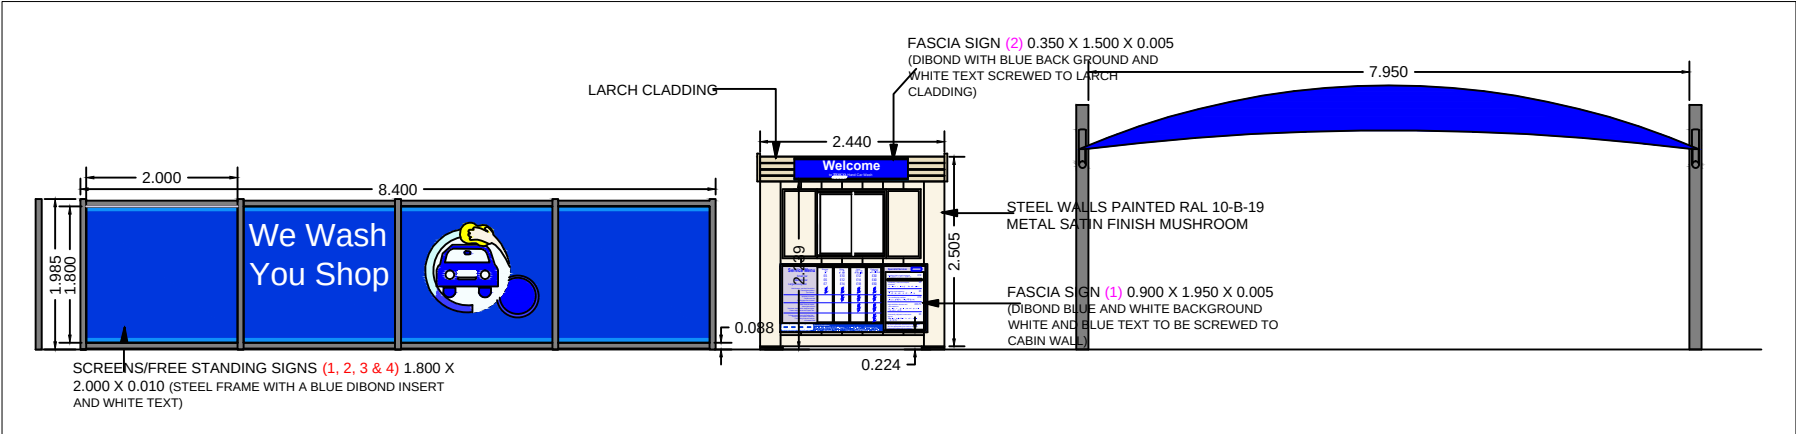


ELEVATION C 1:100 @ A3

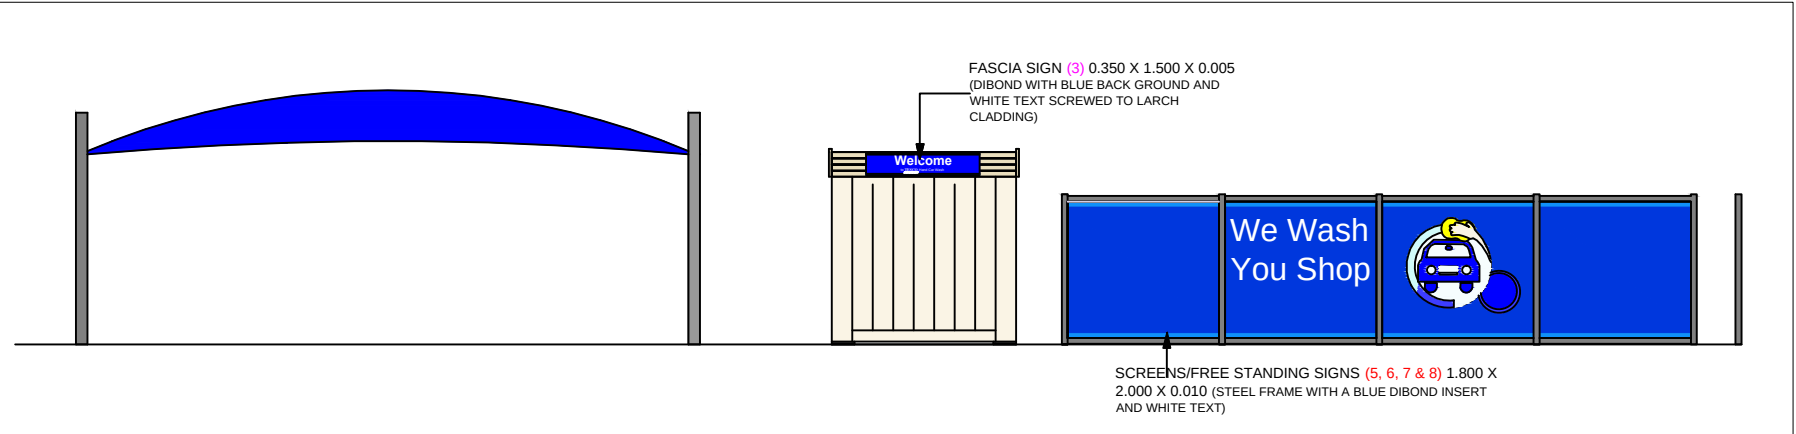


ELEVATION E 1:100 @ A3

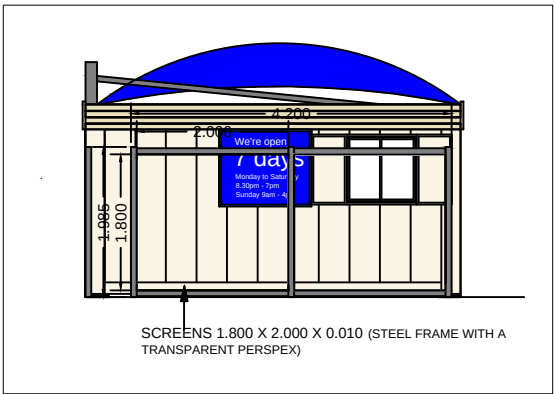


ELEVATION D 1:100 @ A3

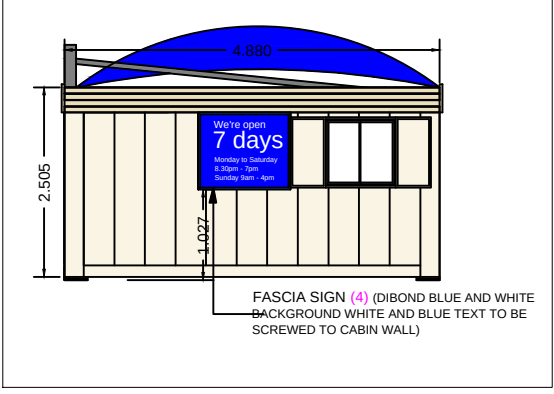

ELEVATION B 1:100 @ A3

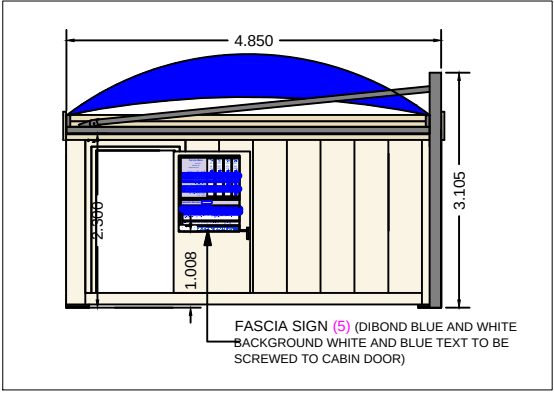


ELEVATION F 1:100 @ A3

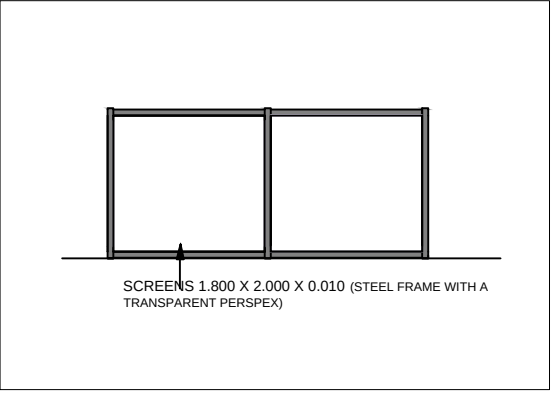

ELEVATION A 1:100 @ A3

PROPOSED HAND CAR WASH OPENING HOURS - (MON-SAT 08:00 - 19:00, SUN & BANK HOLIDAYS 10:00 - 17:00)

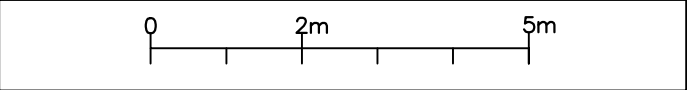

Project Tesco Havant hand car wash		
Drawing Title Proposed elevations		
Scale 1:100 @ A3	Date 26.11.2014	Drawn By JPB