

LINEAR SCALE 1:1000
A4@1:1000


adp

0845 345 1475
mail@adp-ltd.co.uk
www.adparchitects.co.uk
Richmond Court, 94 Botley Road, Port Gate, Southampton, SO31 1BA

A	21.02.13	Red line omitted
rev	date	note

Copyright of ADP Architects Ltd
Crown Copyright Licence Number 100020449

For Illustrative Purposes Only

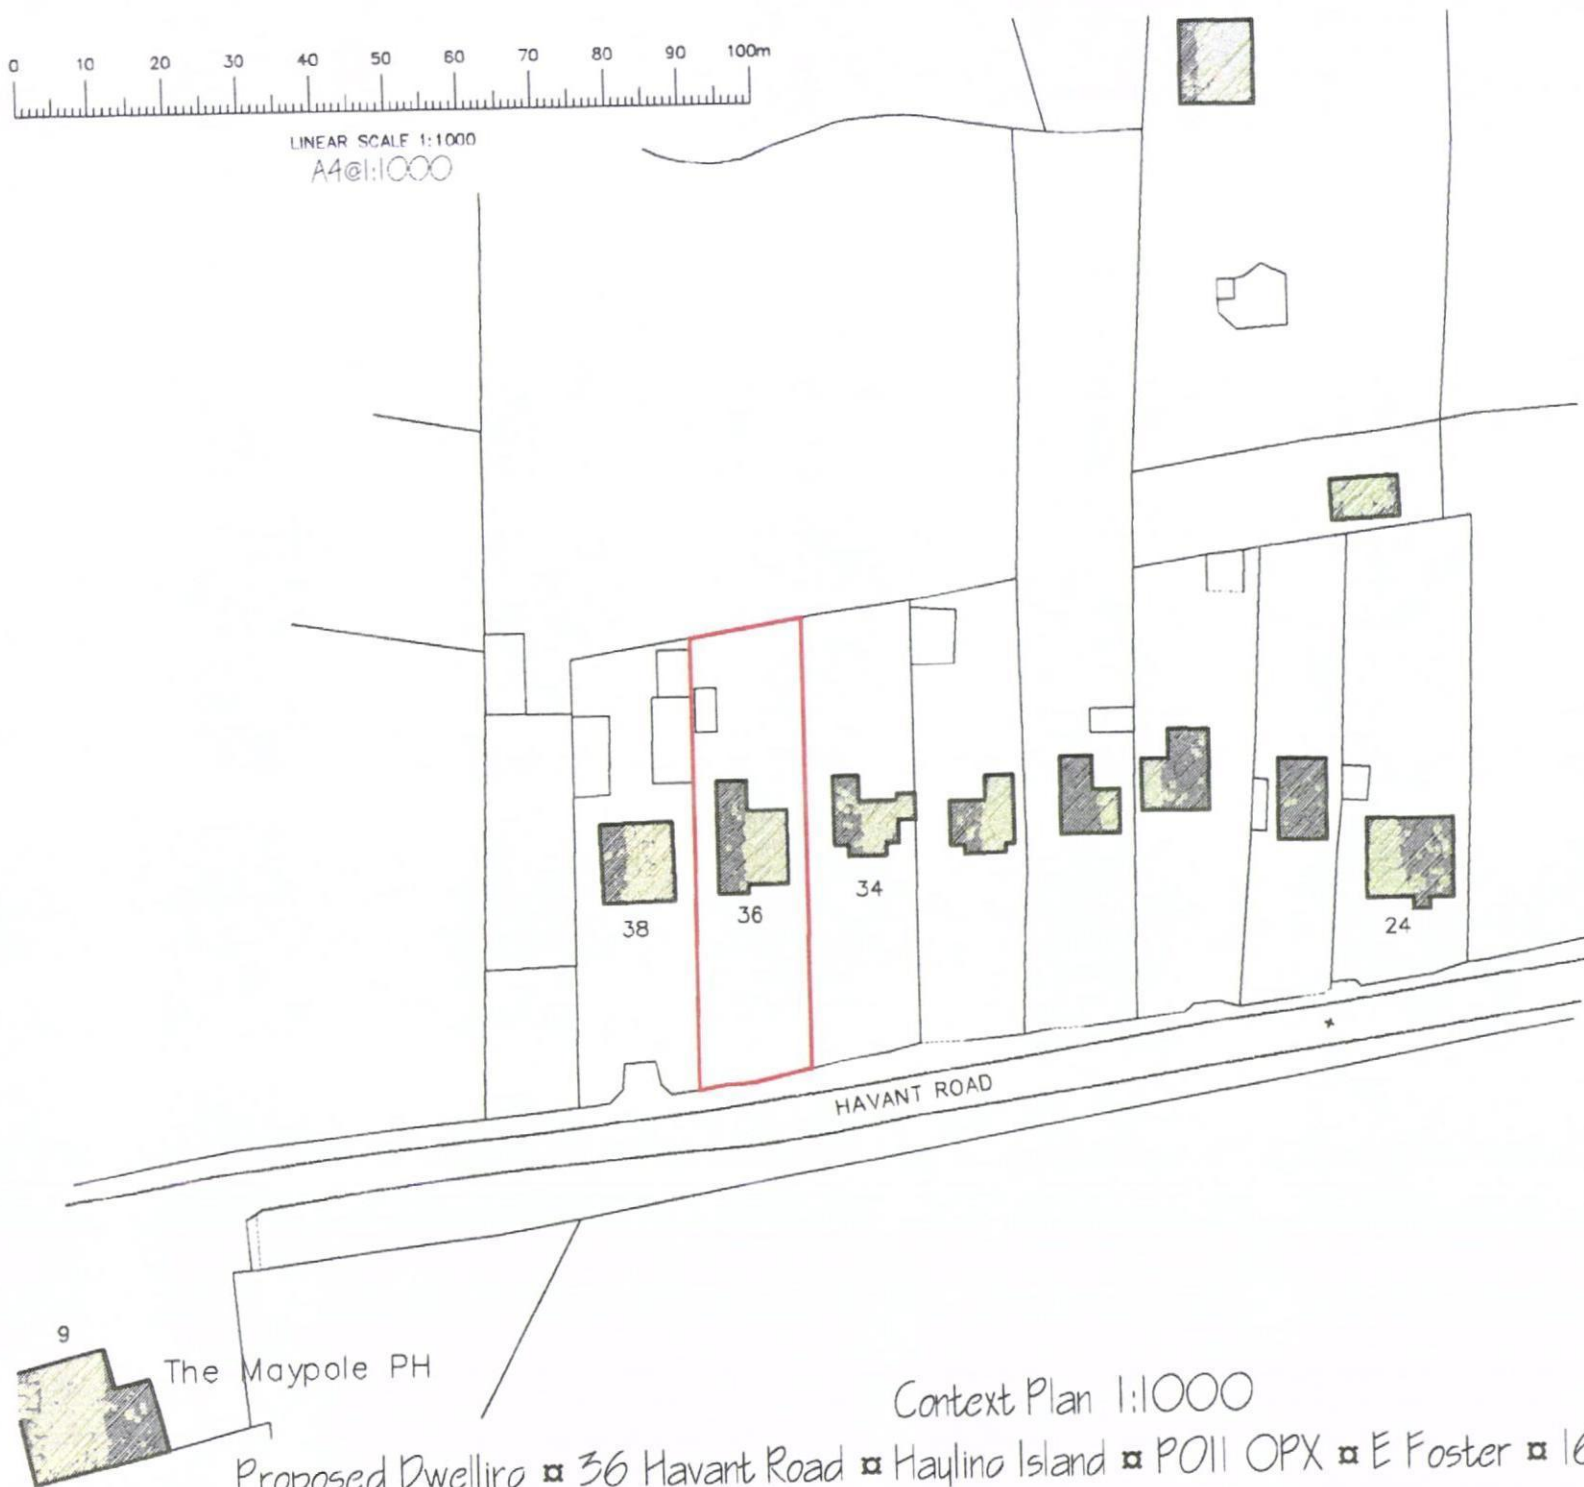

HAVANT BOROUGH
COUNCIL
10 SEP 2014
RECEIVED

Context Plan 1:1000

Proposed Dwelling 36 Havant Road Hayling Island PO11 0PX E Foster 1623/COI