


PROPOSED GROUND FLOOR PLAN

1:50

HAVANT BOROUGH
COUNCIL
22 JAN 2014
RECEIVED

SOUTH

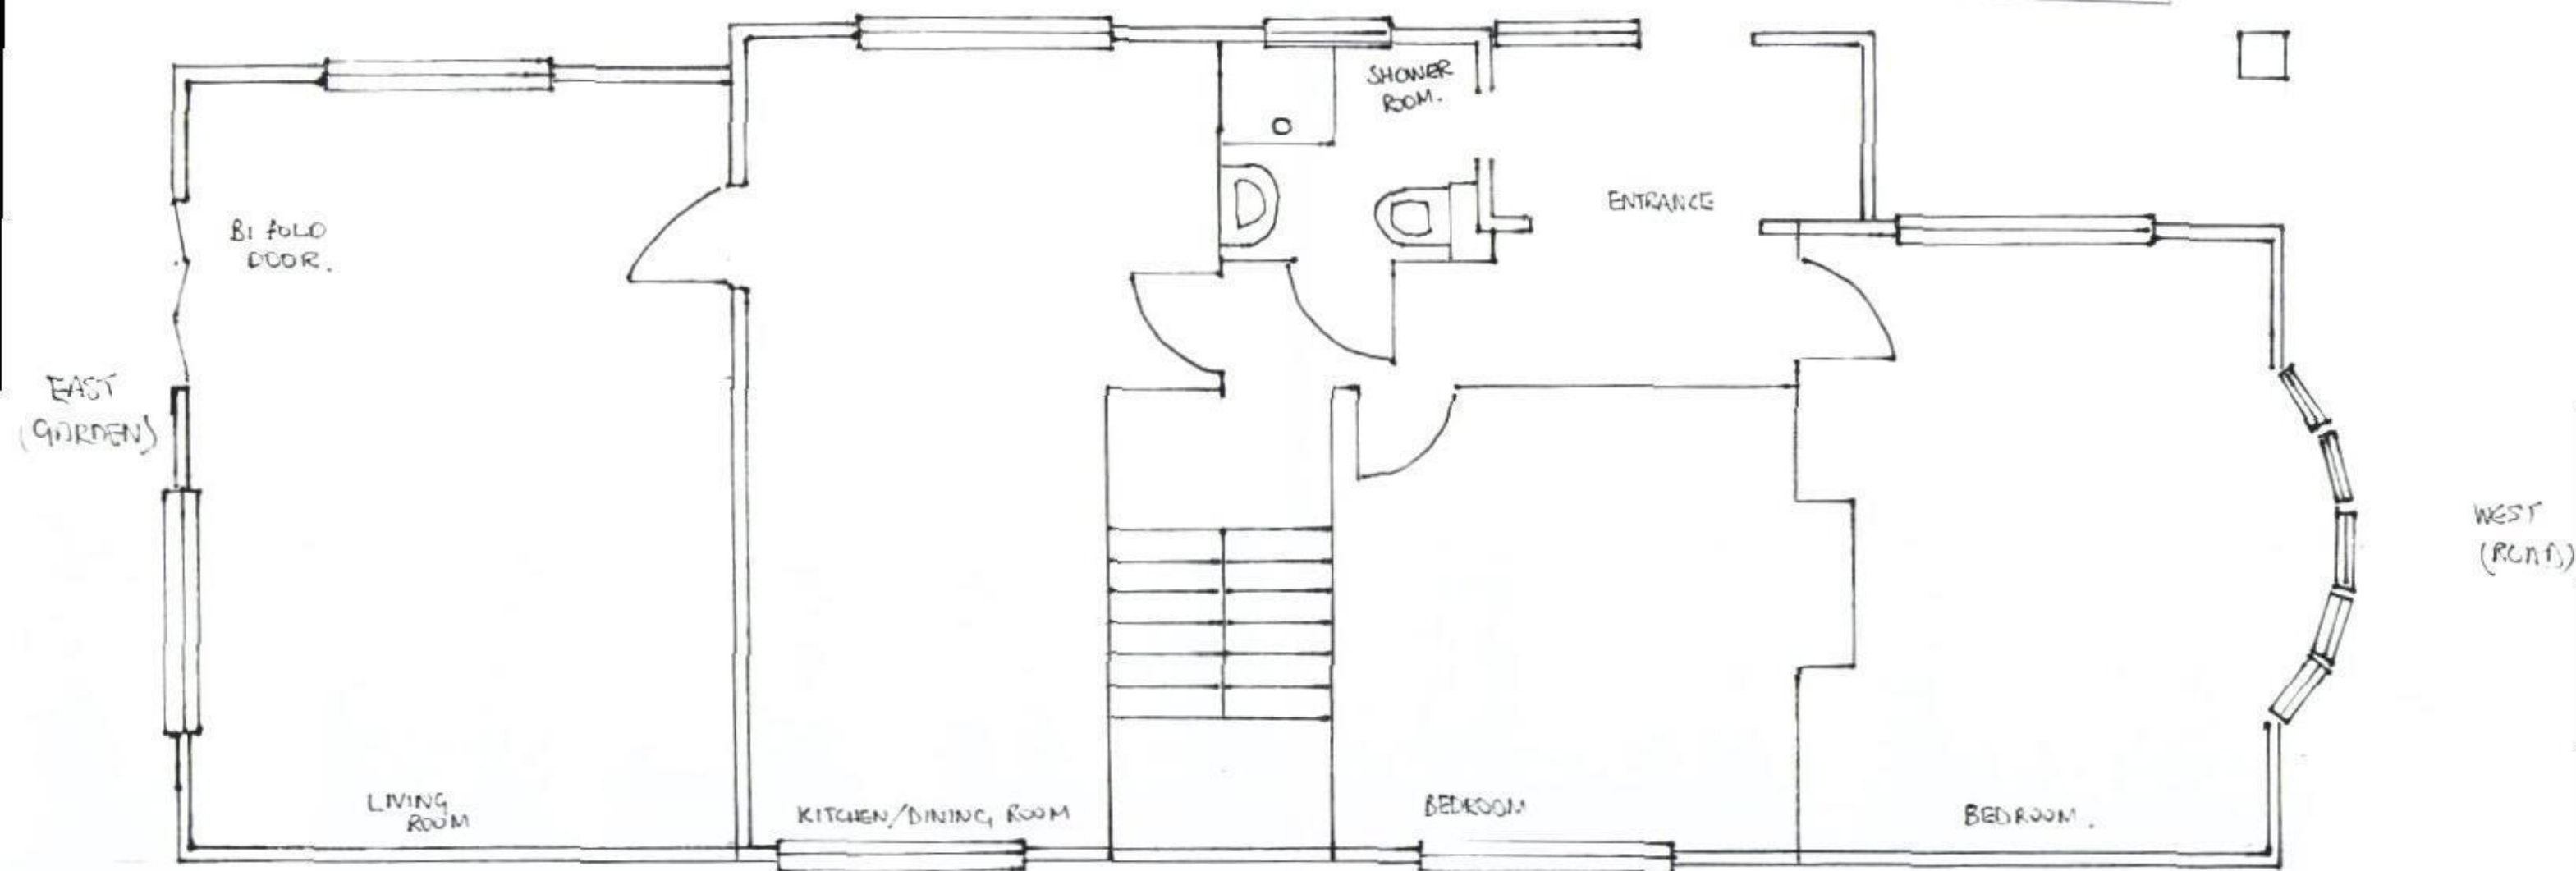

NORTH