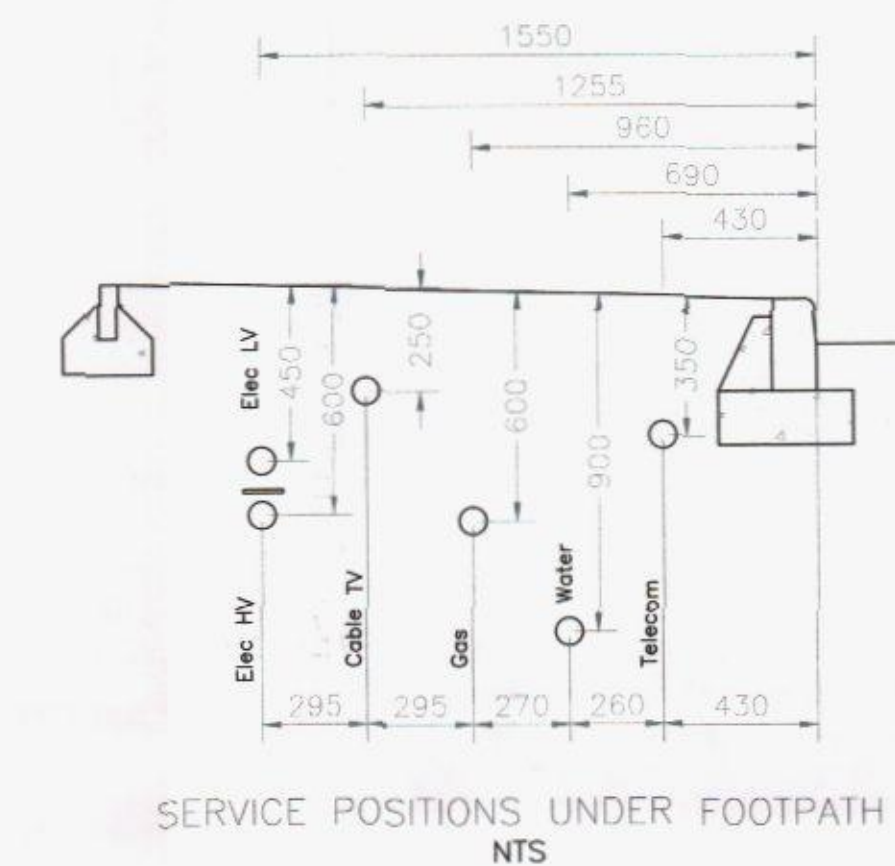
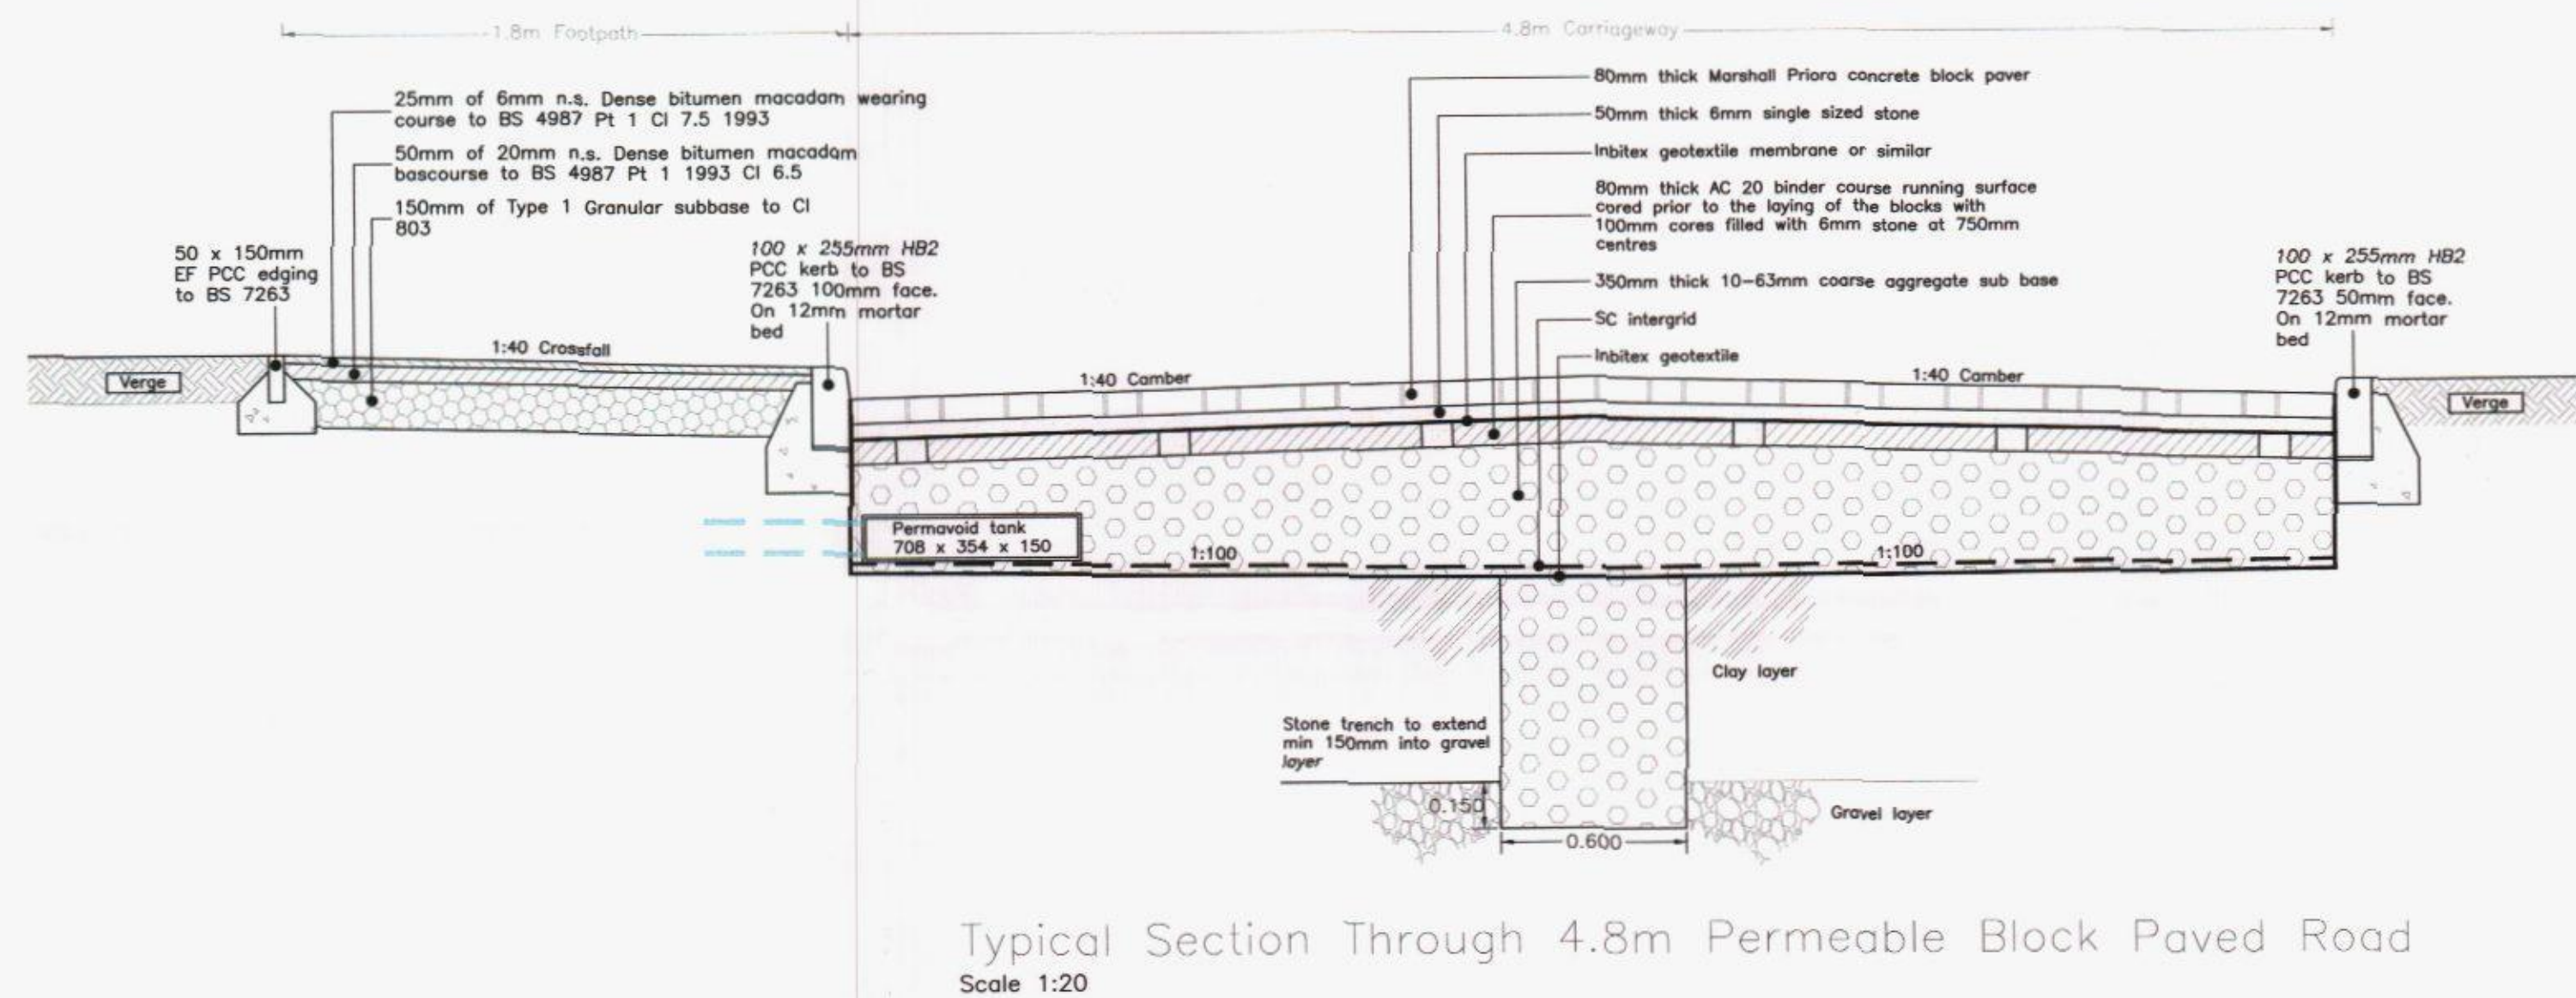
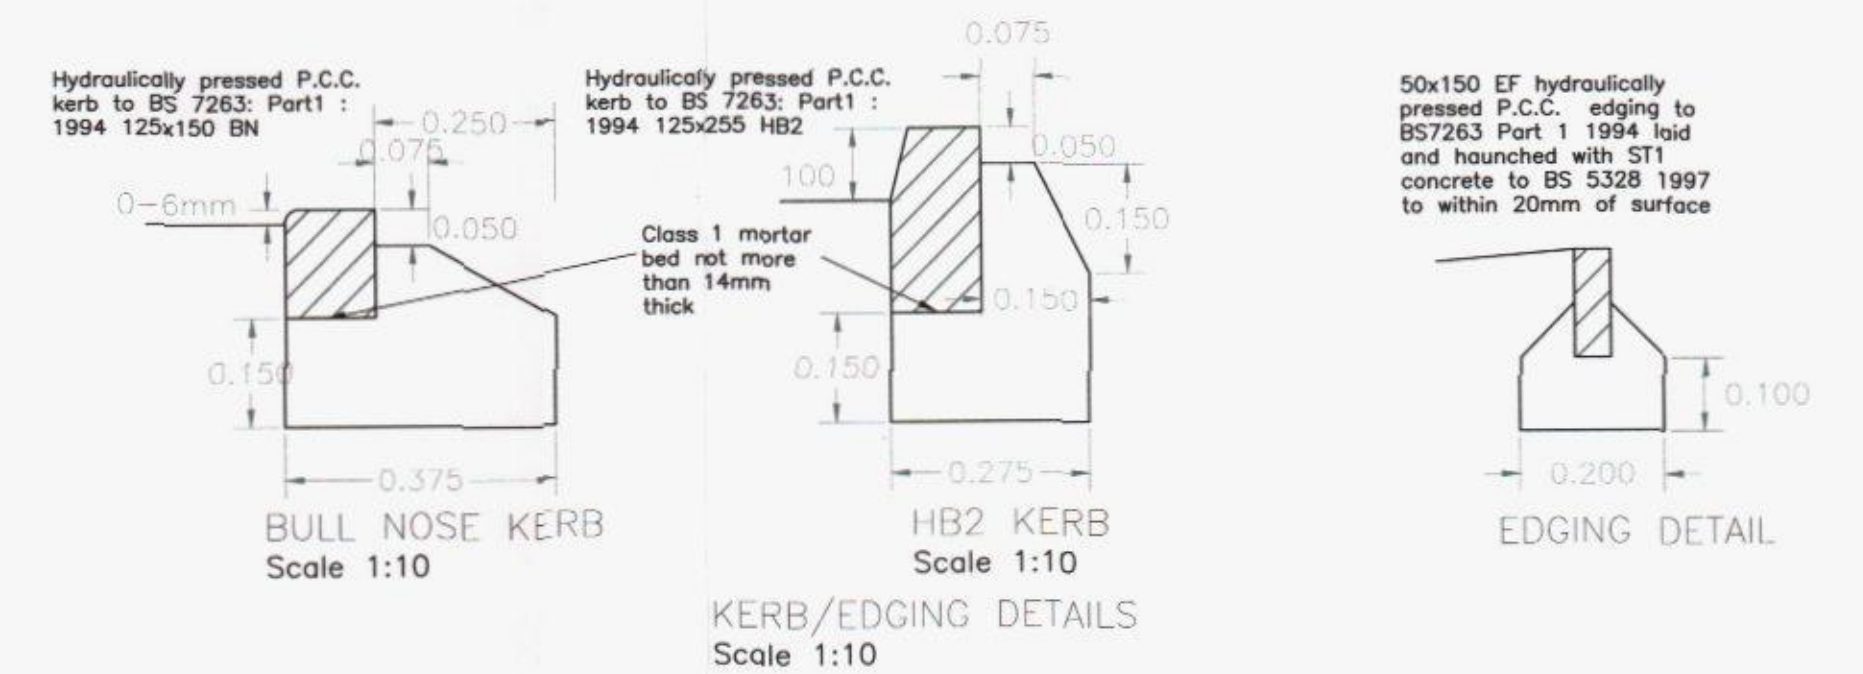
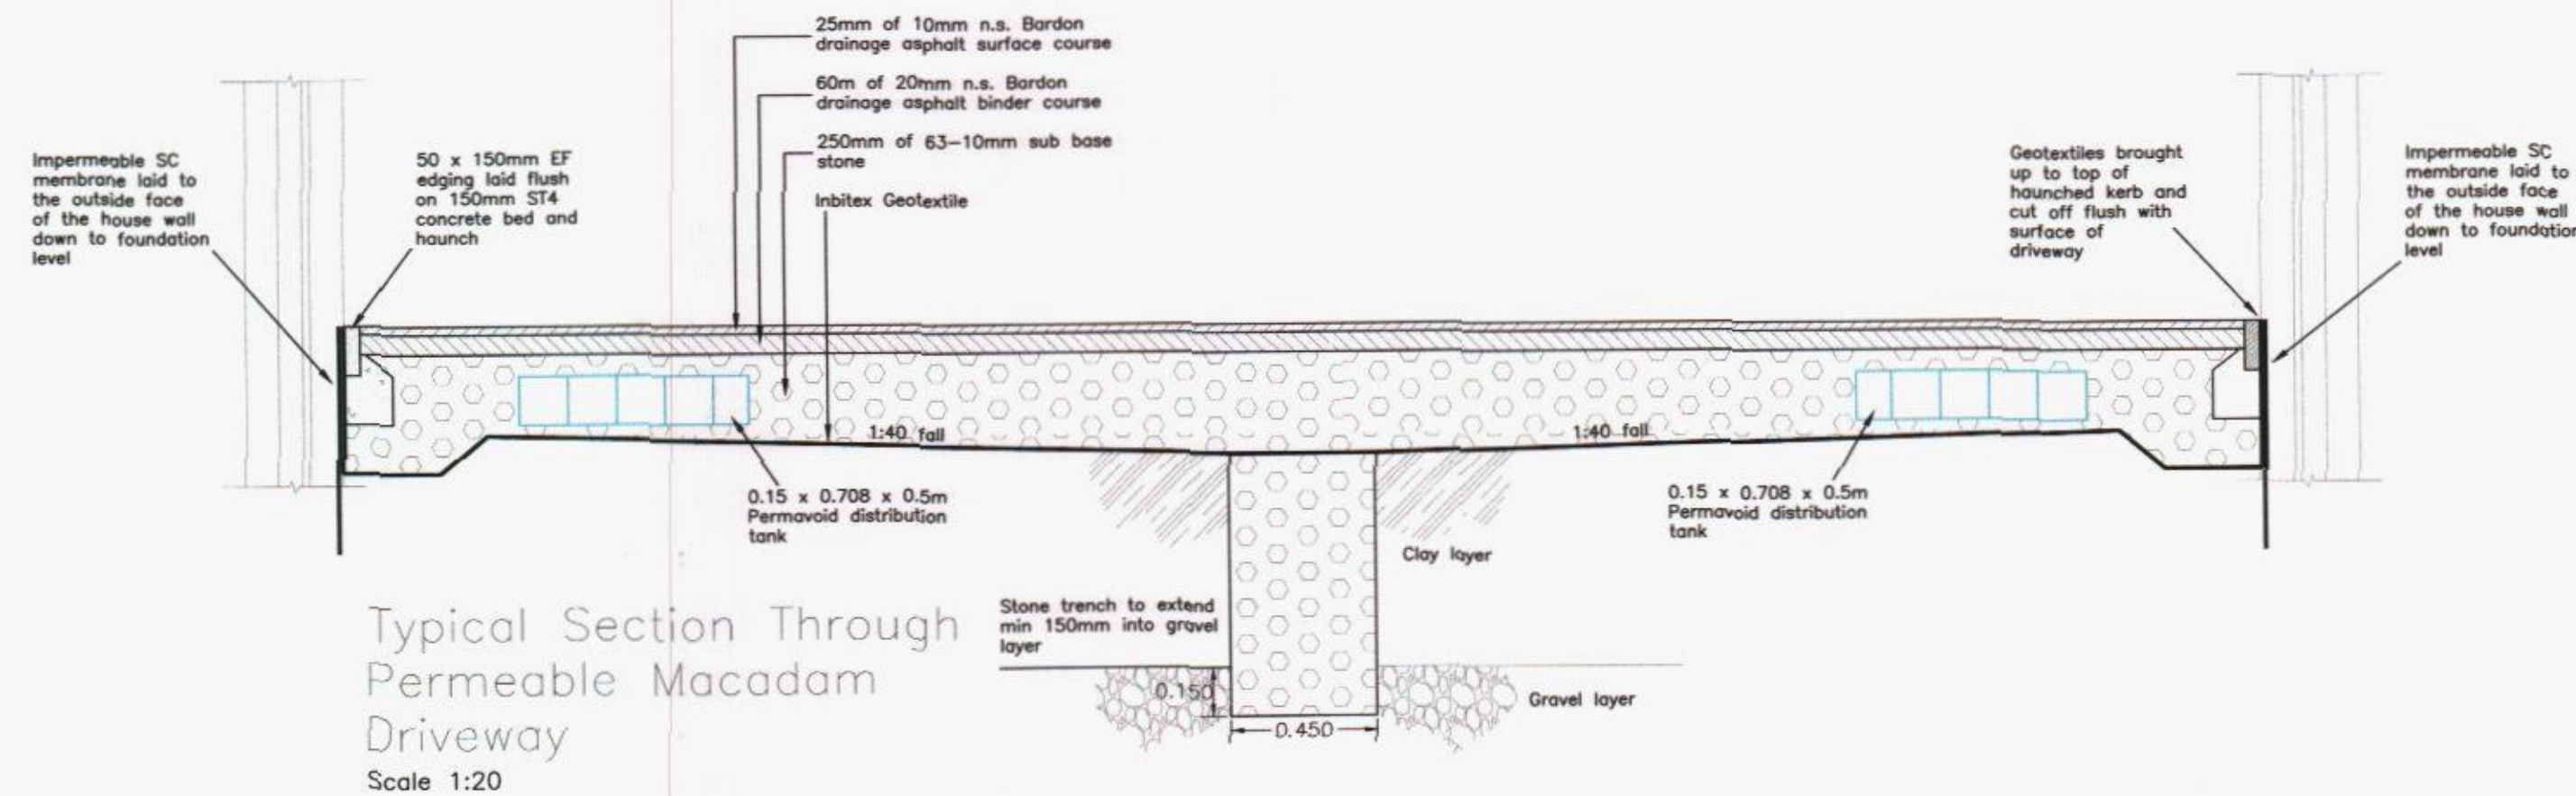


HAVANT BOROUGH COUNCIL
RECEIVED
CONSTRUCTION

REV. No.	06-11-13	Revised to construction as requested by Client	KTG
Client			INITIALS
Project	Copsey Nursery Denvilles		
Title	Construction Details		
Scale	1:200A1	Date	Aug 13
Checked	KTG	Drawn	JOK
Drawing No.	4884:20	Rev	A