


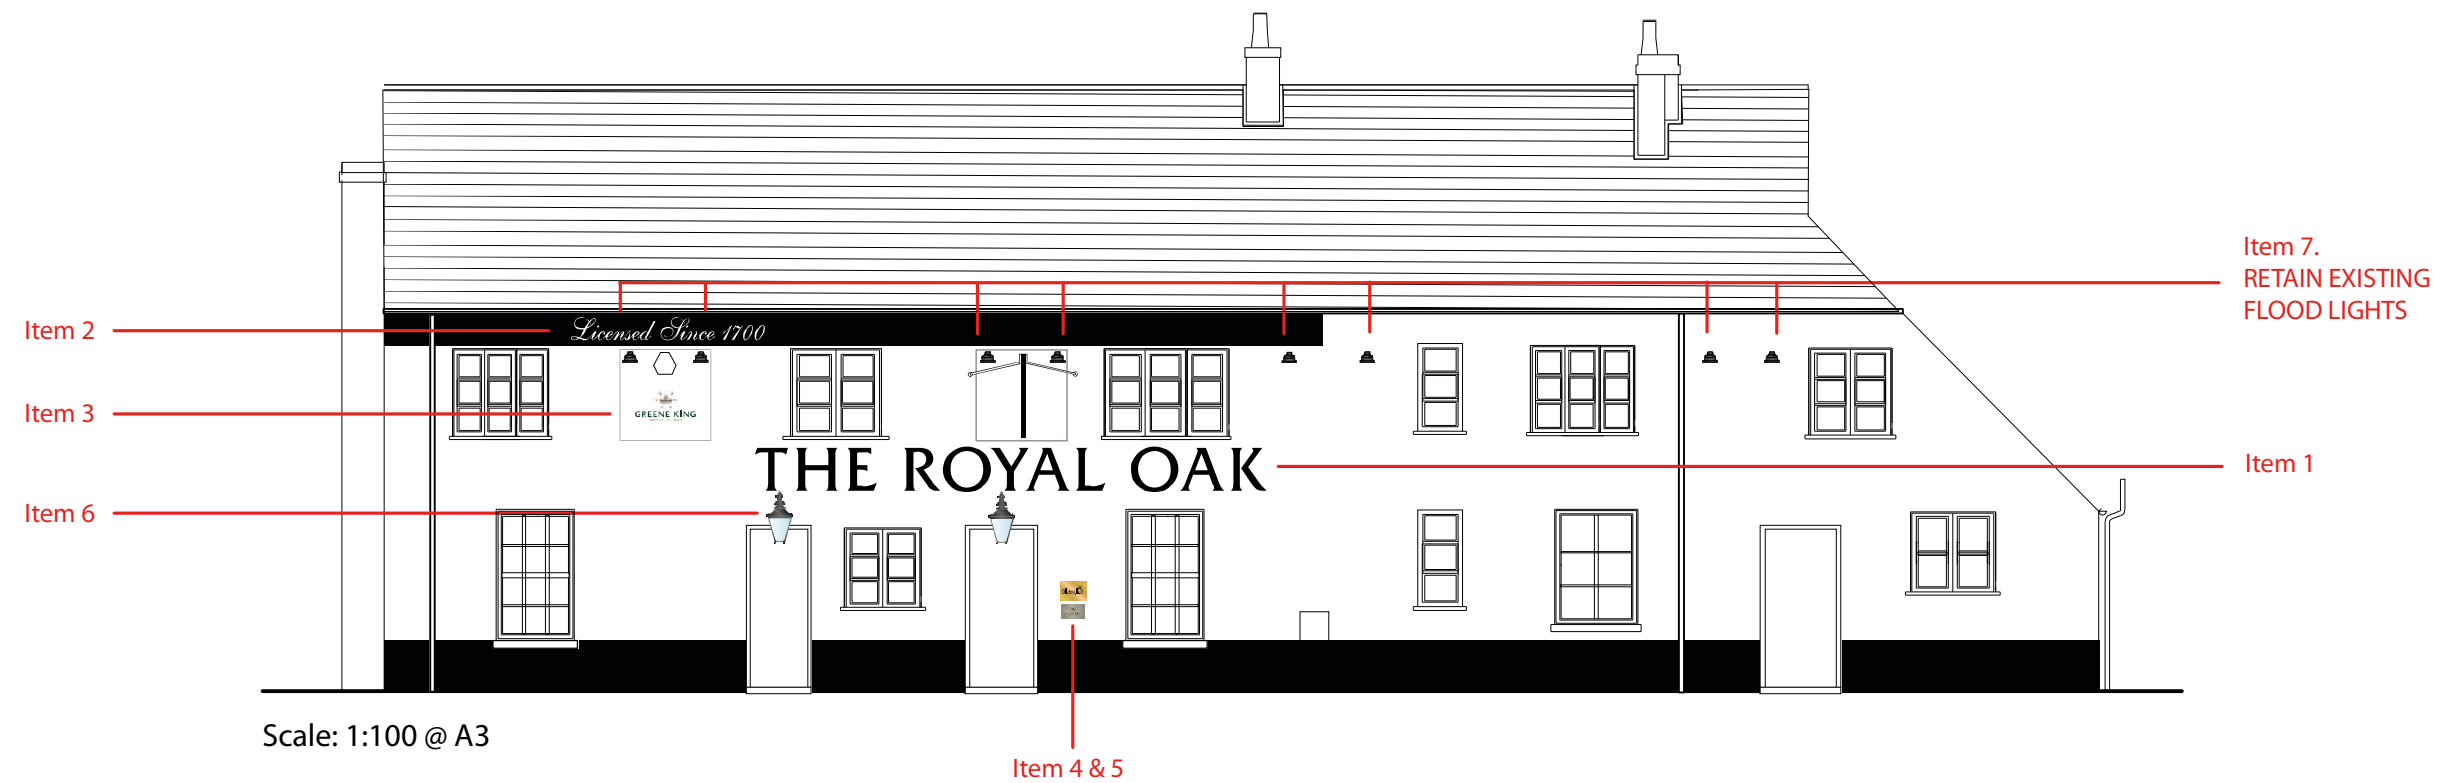

MORGAN
Signs & Design

Unit A4, Walsall Enterprise Park,
Regal Drive, Walsall, WS2 9HQ

T: 01922 635 726 F: 01922 659 940
www.morgansignsanddesign.co.uk

Client: Greene King - OEI

The Royal Oak
19 Langstone High Street,
Havant, PO9 1RY

Date: 21.11.14

Sheet: 1 of 4

Drawn by: L.N/L.R

Typefaces:

- Friz Quadrata
- English111 Vivace BT
- Nueva

Decorating Schedule: NB - Please refer to manufacturer paint swatches for true colour representation

Masonry to be coated white as existing
Plinths & fascias to be coated black as existing