

6770mm

600mm

THE ROYAL OAK

Item 1 (1 off)
Signwritten house name in black direct to building - Typeface to match the existing.
Scale 1:20 @ A3

AGL: 2665mm


2562mm

300mm

Licensed Since 1700

Item 2 (1 off)
Signwritten in White direct to building
- Typeface to match the existing.
Scale 1:10 @ A3


AGL: 4655mm

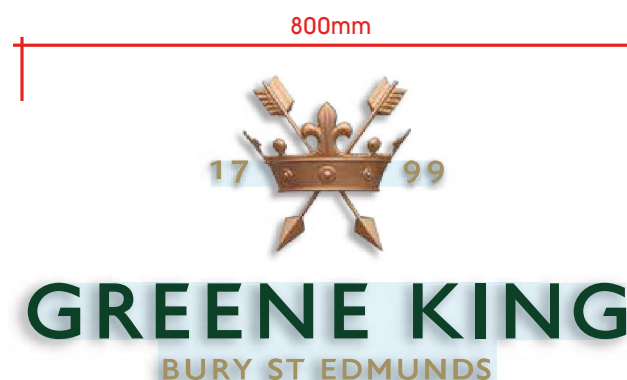

Item 3 (1 off)
800mm wide Greene King wall mounted logo attached to the building with 1 & 1/2" 8 stainless steel screws.
Scale 1:10 @ A3

AGL: 3600mm

Cross section

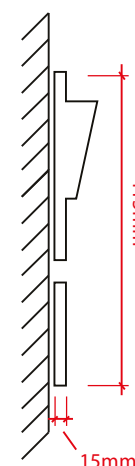


Cross Section



Item 4 (2 off)
350mm x 250mm
replacement brass plaque.
Attached to the building with
fixing pins and resin in 4mm holes.
Scale 1:10 @ A3

AGL: 1220mm

Cross Section

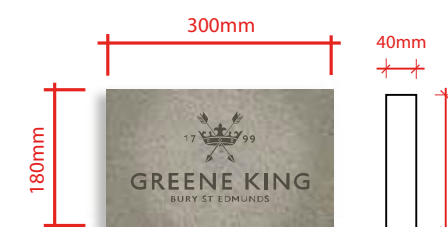

Item 5 (2 off)
300mm x 180mm stone
Greene King plaque.
Attached to the building with
fixing pins and resin in 6mm holes.
Scale 1:10 @ A3

AGL: 985mm



MORGAN
Signs & Design

Unit A4, Walsall Enterprise Park,
Regal Drive, Walsall, WS2 9HQ

T: 01922 635 726 F: 01922 659 940
www.morgansignsanddesign.co.uk

Client: Greene King - OEI

The Royal Oak
19 Langstone High Street,
Havant, PO9 1RY

Date: 21.11.14

Sheet: 2 of 4

Drawn by: L.N/L.R

Typefaces:

- Friz Quadrata
- English111 Vivace BT
- Nueva

Decorating Schedule:

NB - Please refer to manufacturer paint swatches
for true colour representation