


NORTH



LOCATION PLAN 1:2500

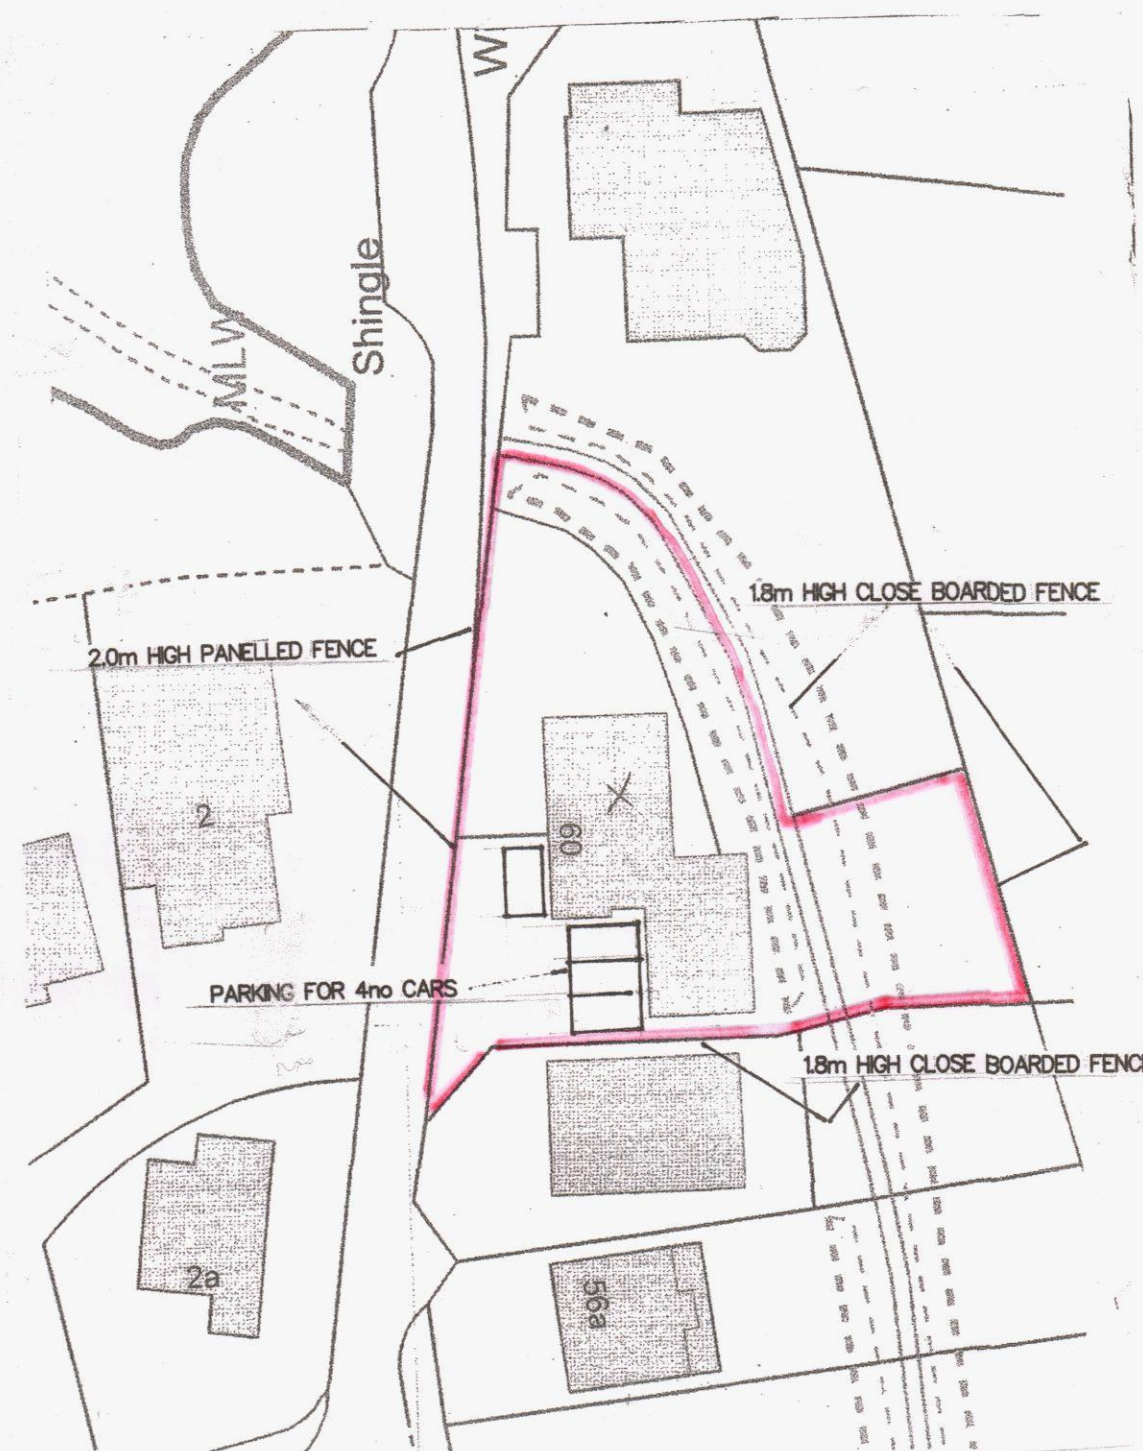

BLOCK PLAN 1:500

SURVEYED BY.

VERNON L JENNINGS & Co.
LAND & BUILDING SURVEYORS
COOMBDAL
BARNES GREEN,
WEST SUSSEX.
RH13 0QA
TEL/FAX 01403738754
Email vernonl.jenningsandco@f2s.com

JOB.

CRABBERS NIP
BRACKESHAM ROAD
HAYLING ISLAND


DRWG.

BLOCK & LOCATION PLANS

Scale. various Date. Jan 13

Drawn. S.G.H. Dwg No.

Revisions. Date.

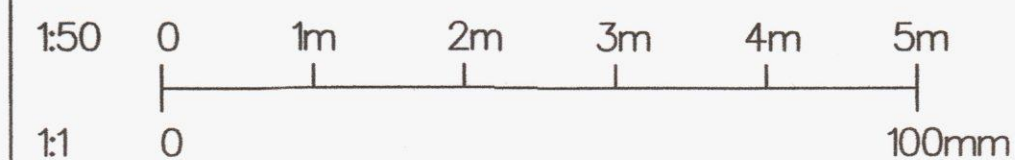

HAVANT BOROUGH
COUNCIL
- 3 JUN 2014