


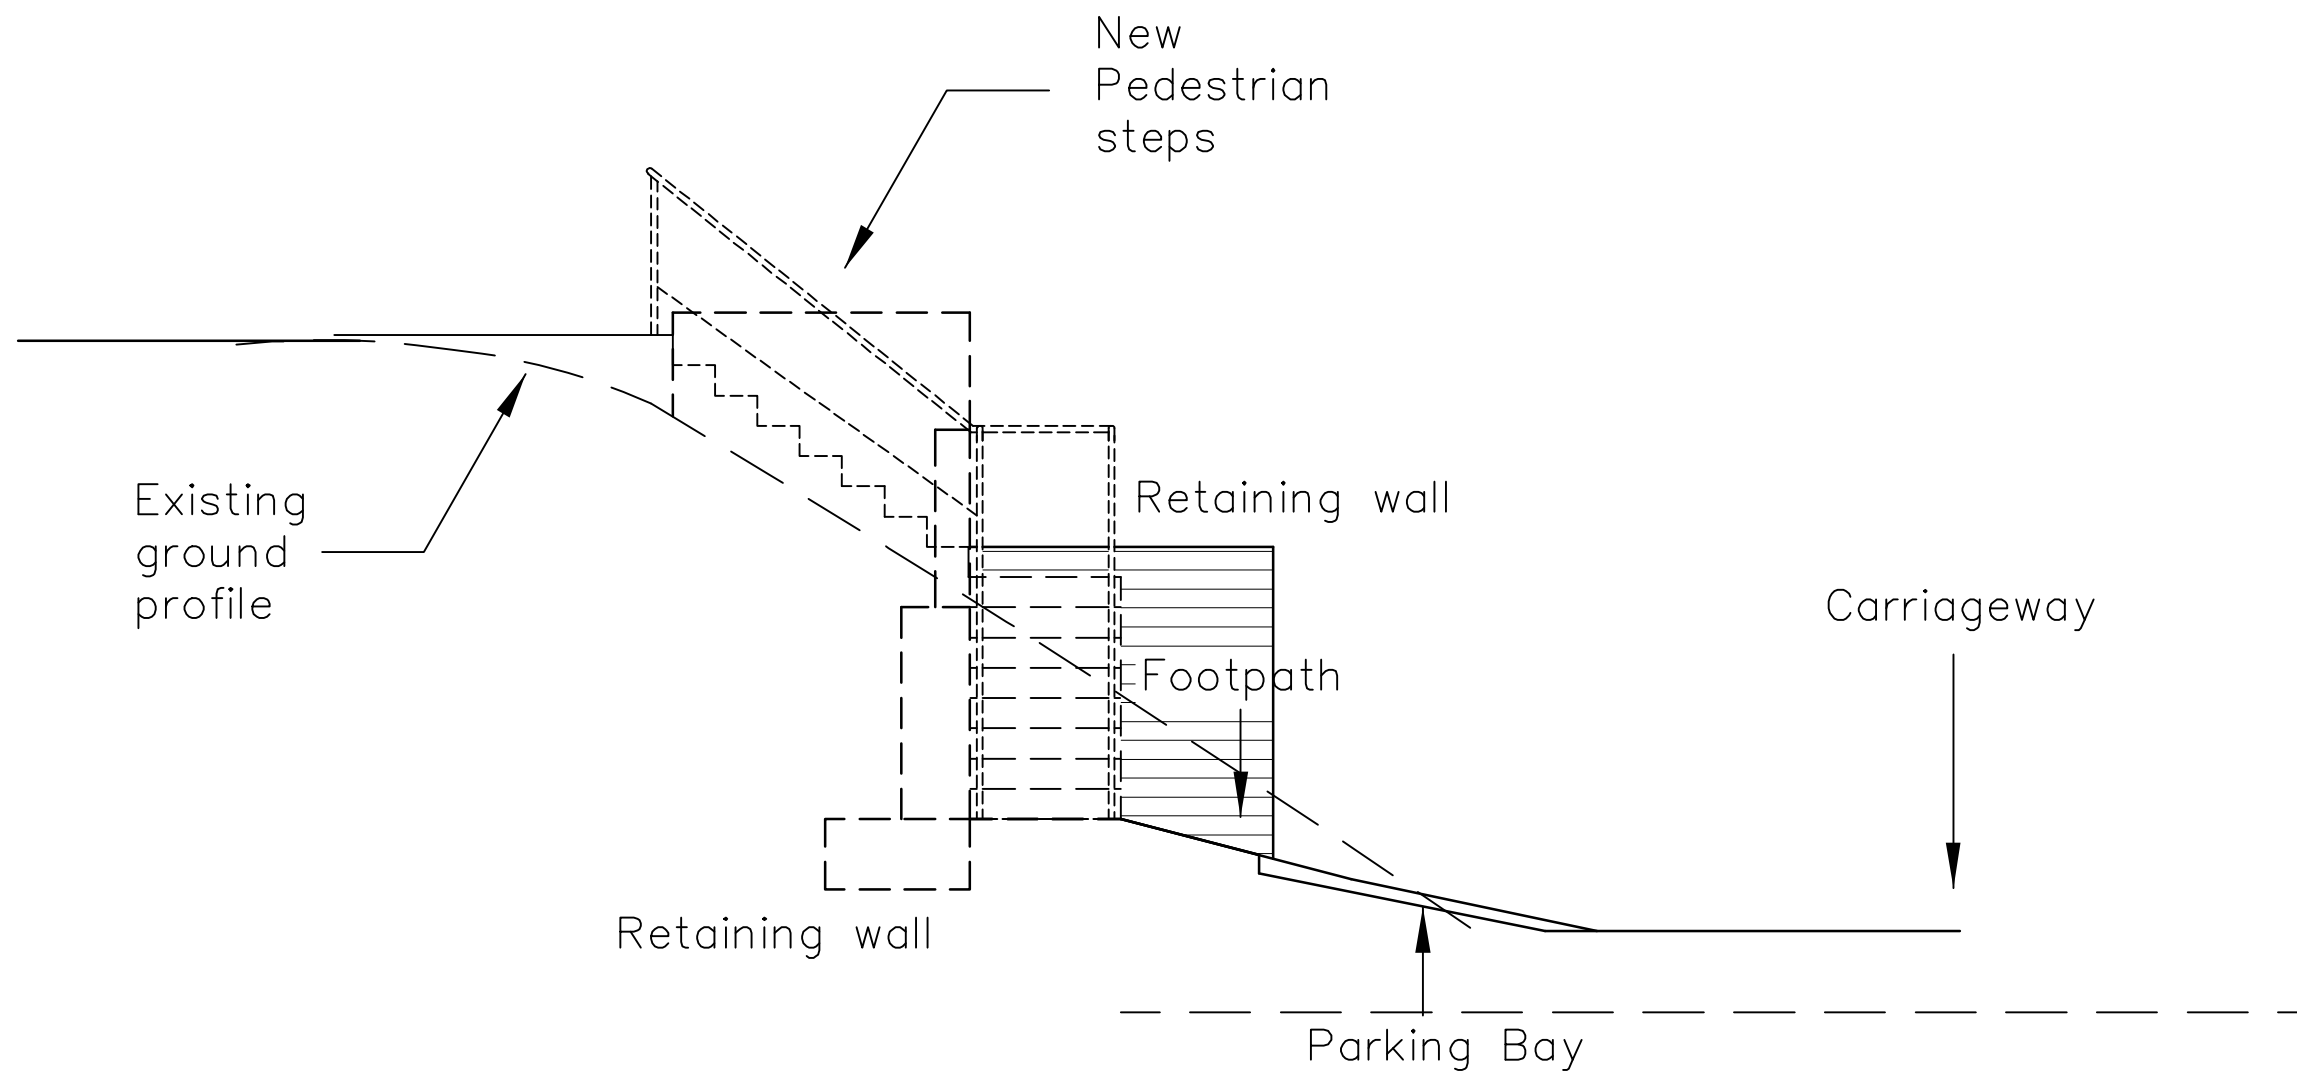

32 Bedhampton Hill
Havant
PO9 3JW
metres

NEW ACCESS CROSS SECTION (EAST)

Revisions

- A. Remove wall 13/05/14
- B.
- C.

Martin Critchley
Chartered Architect
7 North Street
Havant, Hampshire, PO9 1PW
023 92 474 919
critchleyarchitect@hotmail.com

Scale A3 = 1:50
Drawn KML
Date 13/05/14

1343-503^A

10