
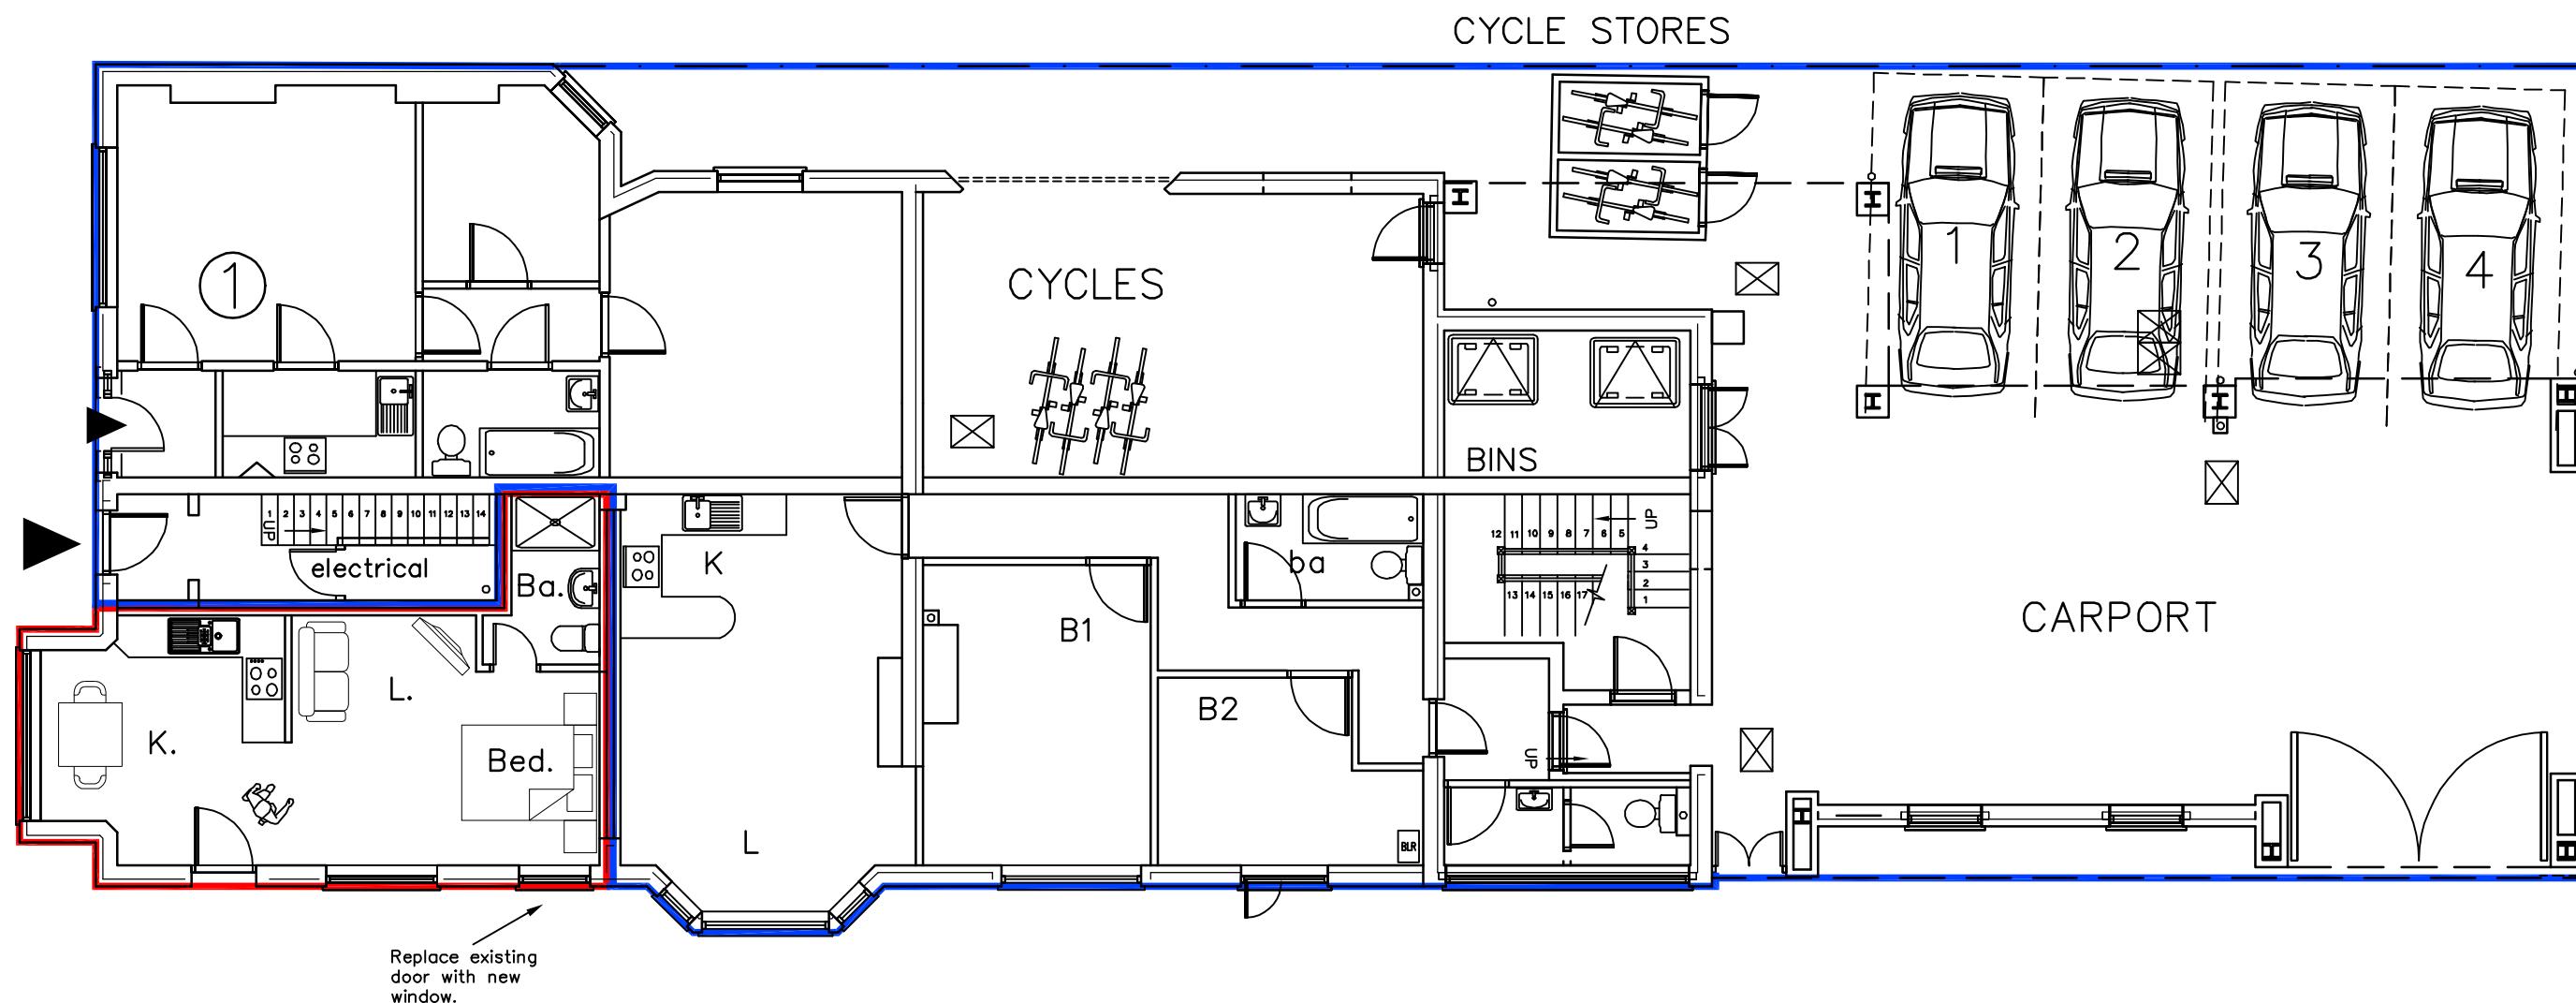


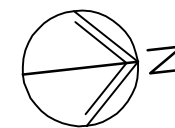

35-37 East Street
Havant

PROPOSED PLAN

Revisions

A. Conservation revisions. 06/03/14

Martin Critchley
Chartered Architect
7 North Street
Havant, Hampshire, PO9 1PW
023 92 474 919
critchleyarchitect@hotmail.com

Scale A3 = 1:100
Date 21/11/13
Drawn MHC

0337-382^A

metres

10

20

30