



NOTES:

This drawing has been prepared for the purposes of concept and design development and is not to be used for any other purpose. Dimensions are indicative and should be referenced against measured surveys only.
This drawing is the property of Martin Ralph and must not be reproduced, in part or whole, or deviated from, without their permission.

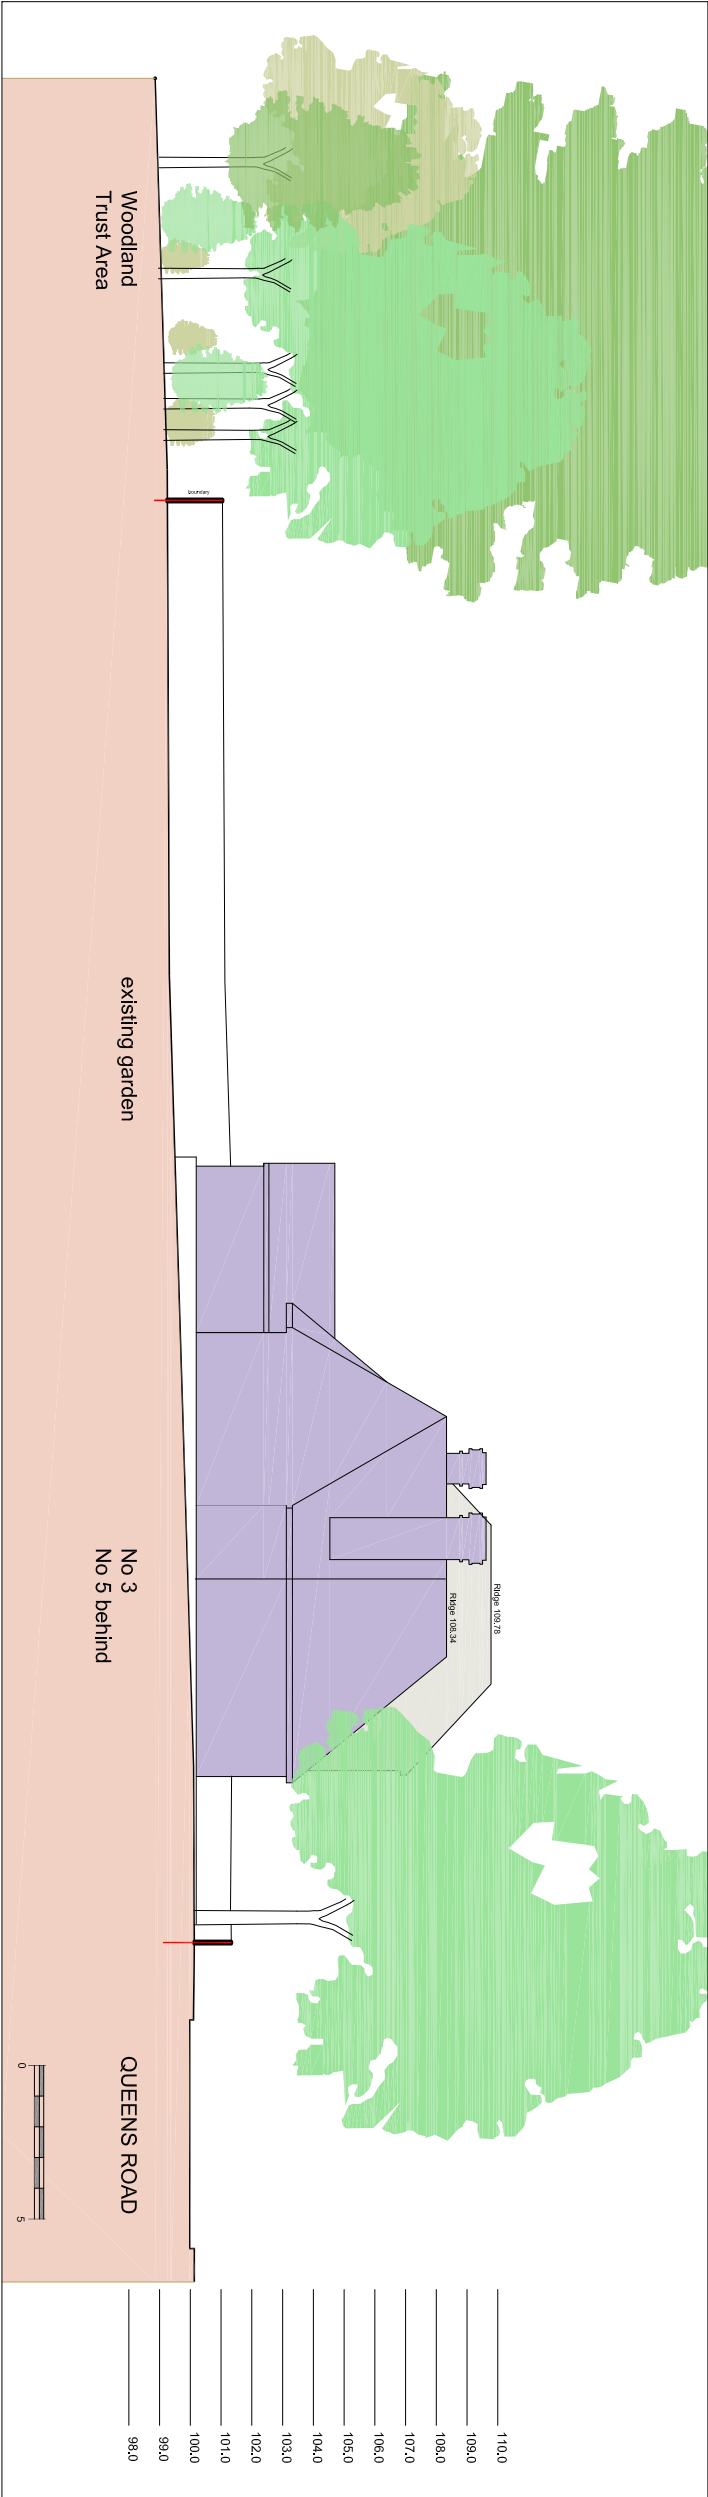

SITE SECTION B-B - AS EXISTING

1:250

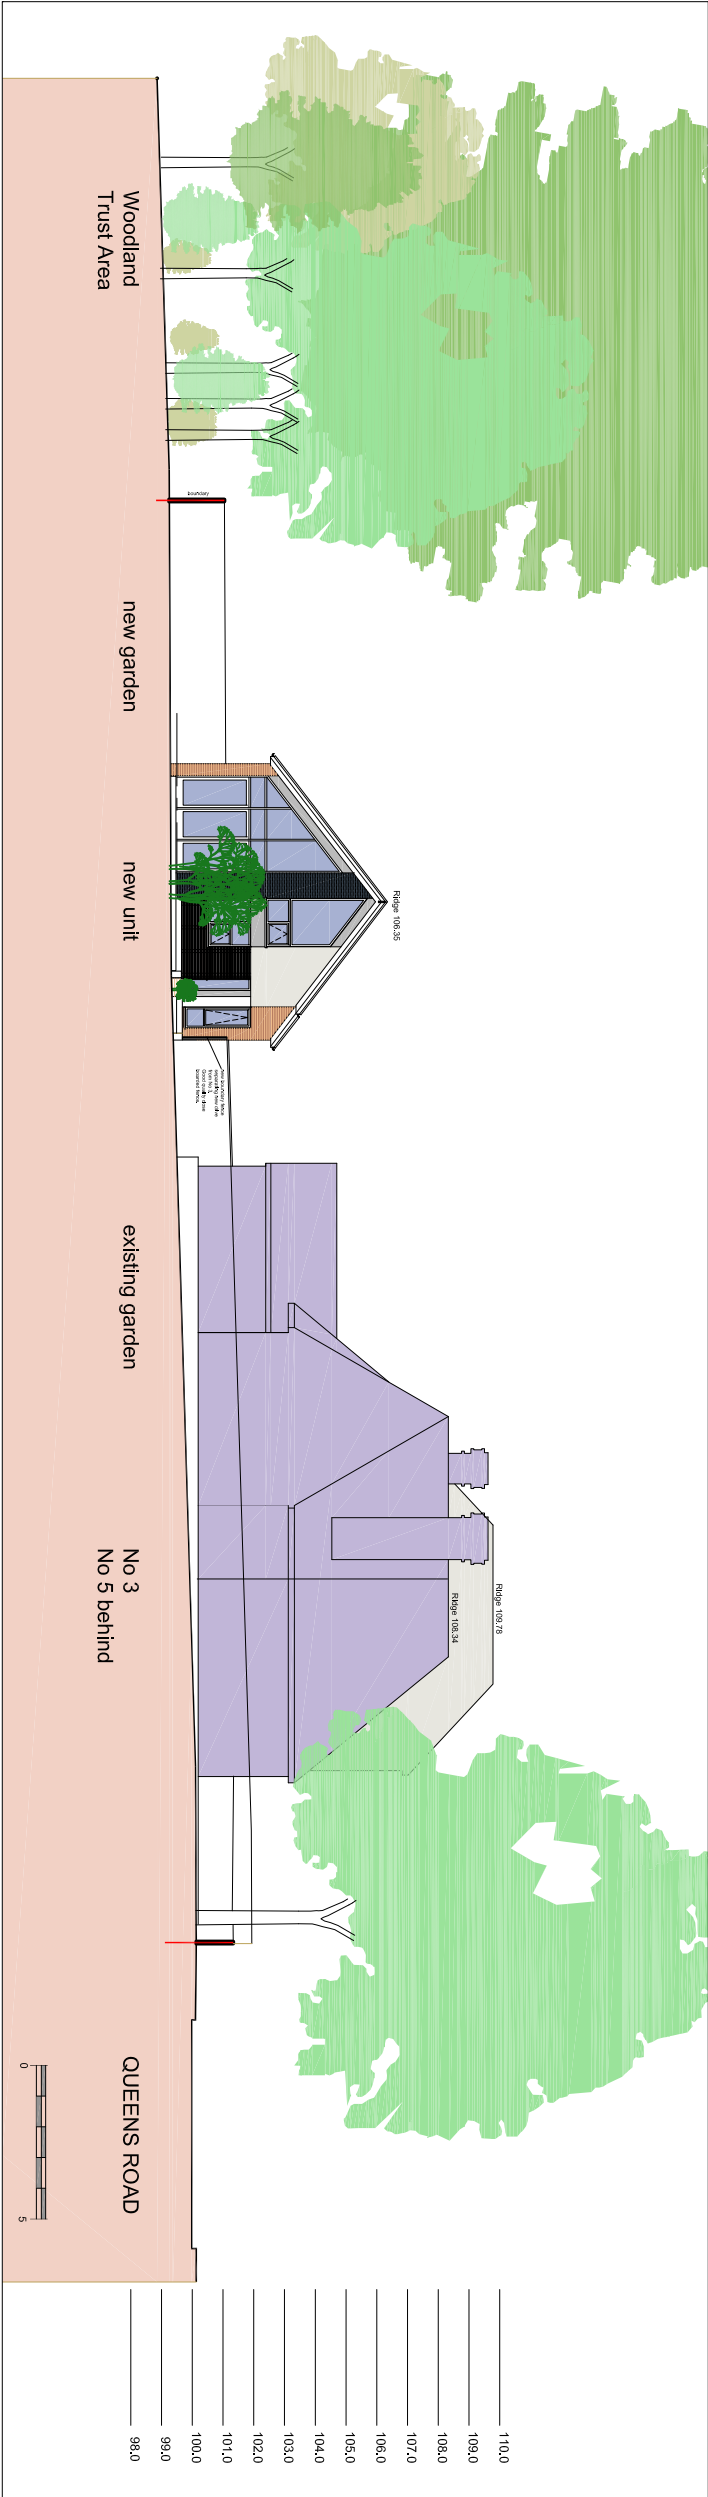

SITE SECTION B-B - AS PROPOSED

1:250

SITE SECTIONS

3 QUEENS ROAD, WATERLOOVILLE

AMENDMENTS		DATE
A	PLANNING SUBMISSION	21.11.14

CLIENT	Mr. Gary Cook 3 Queens Road Waterlooville Hants
--------	--

PROJECT	NEW RESIDENTIAL UNIT Rear of 3 Queens Road
---------	---

DRAWING TITLE	SITE SECTIONS B-B EXISTING AND PROPOSED
---------------	--

DATE	29.09.2014
------	------------

SCALE	1:250 @ A3
-------	------------

DRAWING No.	14A_025 009	REVISION	A
-------------	-------------	----------	---

THE

MARTIN RALPH

GROUP

CHARTERED SURVEYORS
ARCHITECTS & ENGINEERS

11 Dragon House
Hussar Court
Brambles Business Park
Portsmouth
Hampshire
PO7 7SF

www.martinralph.co.uk
info@martinralph.co.uk
T. 023 9225 7711
F. 023 9225 7712