


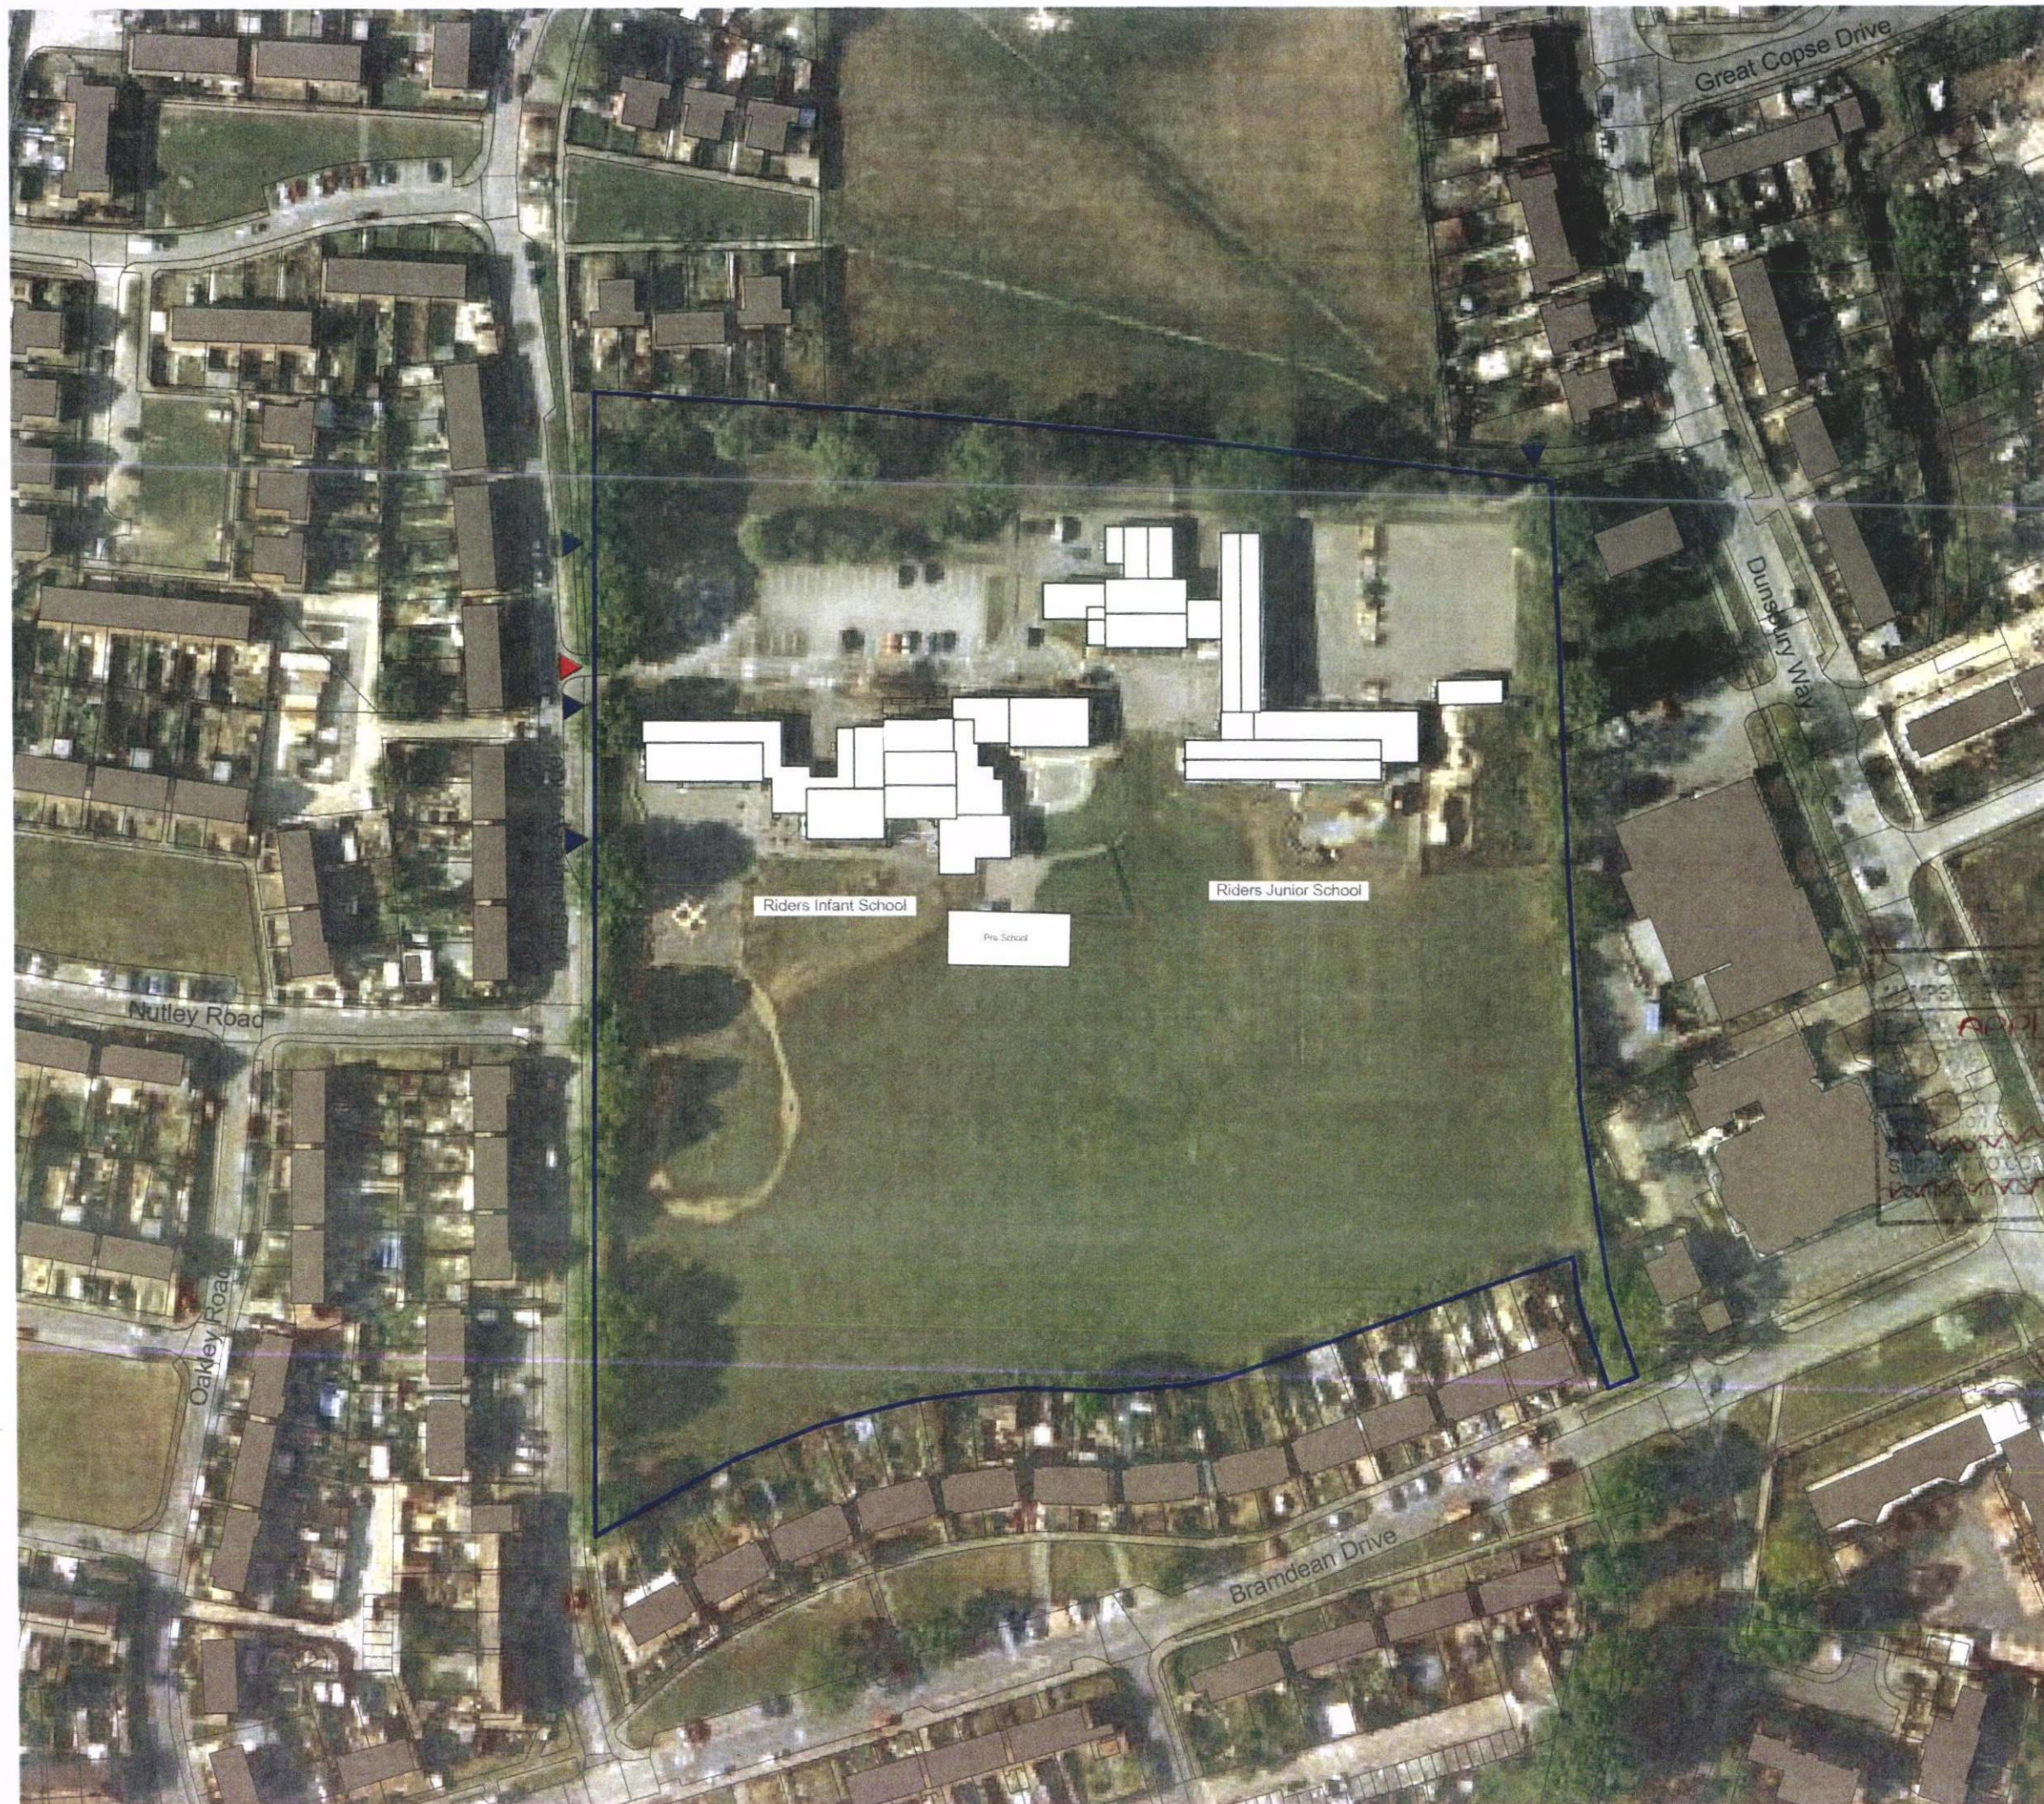

Property Services

Riders Infant & Junior Schools

Expansion from 2FE to 3FE

Existing Aerial Site Plan
HAVANT BOROUGH COUNCIL

21 NOV 2014

RECEIVED

VALID APPLICATION

30 JUL 2014

COUNTY PLANNING
HAMPSHIRE COUNTY COUNCIL



Existing Pedestrian Access

Existing Vehicular Access

Site Boundary



0 50 M

PLANNING

1:1250 @ A3

P10292.02

July 2014

