


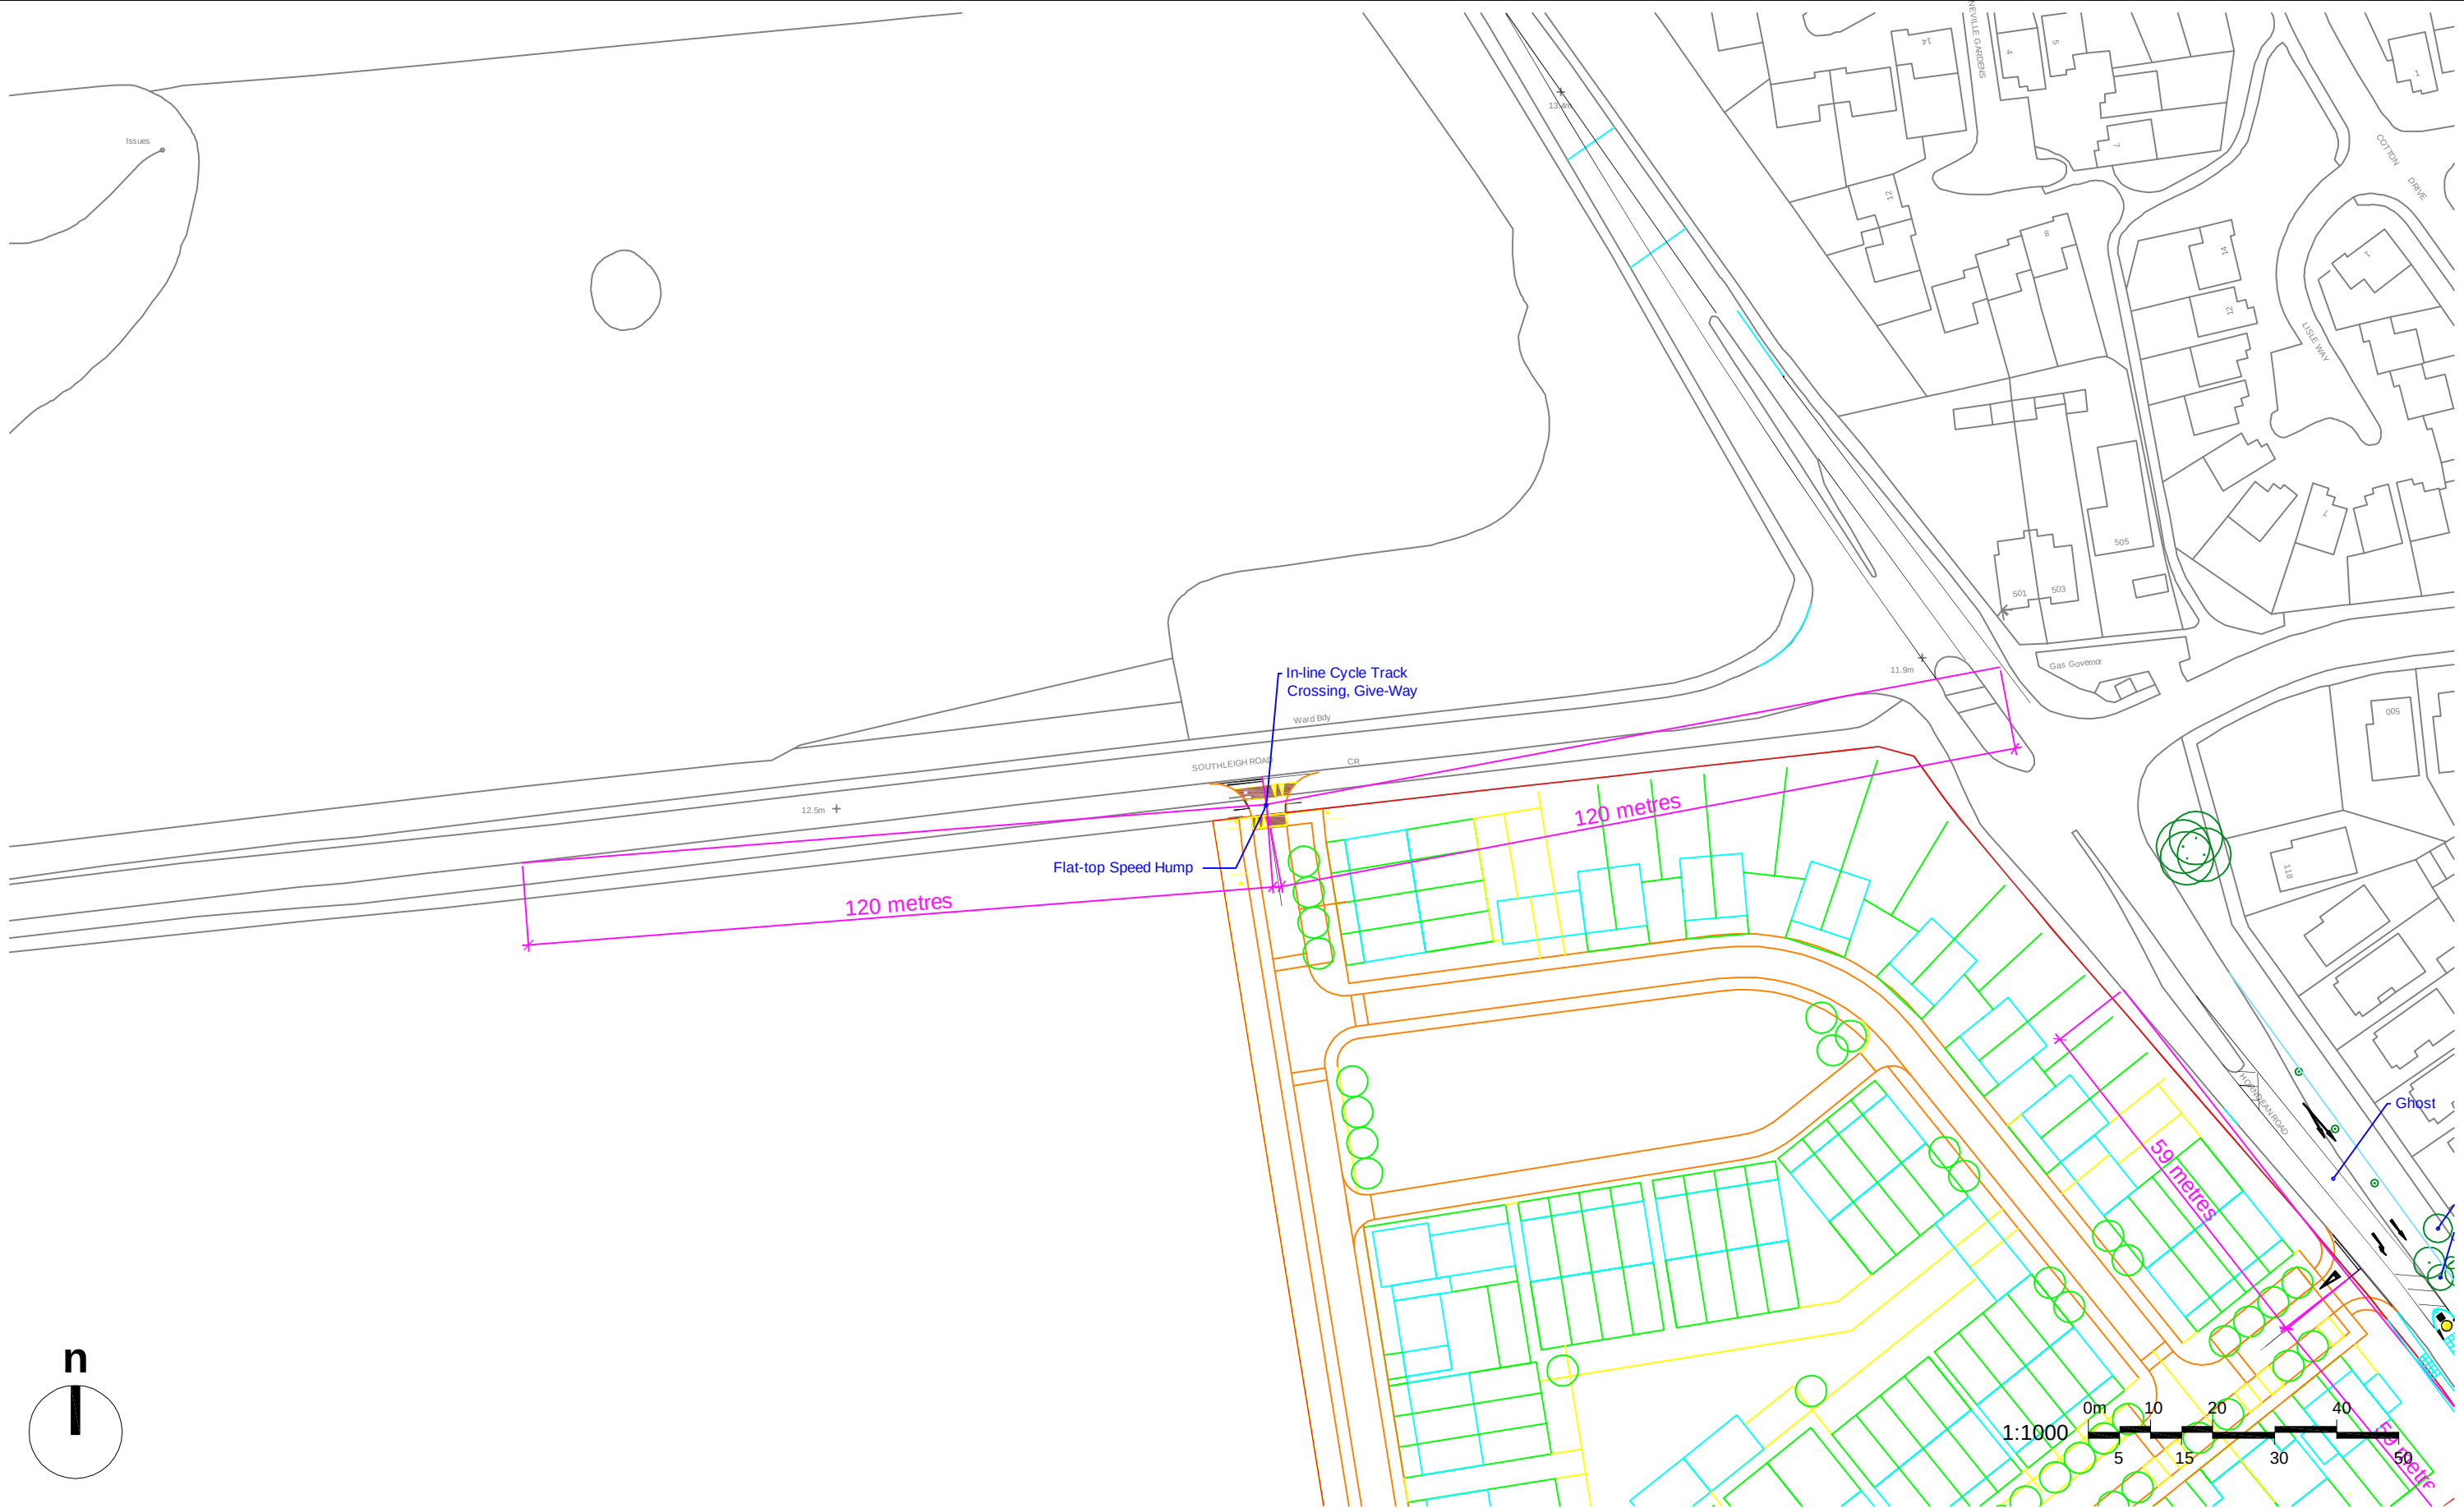

R1	22/10/14	LAYOUT AMENDED IN ACCORDANCE WITH HAMPSHIRE COUNTY COUNCIL COMMENTS	RLJ	APB
rev	date	description	drawn	checked

NOTES
Do not scale from this drawing, use figured dimensions only.
All dimensions to be checked on site.
All drawings to be read in conjunction with other contract documentation.
Any discrepancies to be reported to the Contract Administrator before any work commences.
© Copyright Bidwells LLP

client:	Chidden Farms	discipline:	TRANSPORT PLANNING	drawn:	APB	chk'd:	--	date:	11.08.14	scale @ A3:	1:1000
project:	Land West of Horndean Road, Emsworth	project no.:	V1108DU006	dwg no.:	TD 001	rev.:		status:			
dwg title:	Indicative Access & Visibility Splay - Southleigh Road										



Saxon house
27 Duke Street
Chelmsford CM1 1HT
t: 01245 250998
f: 01245 251214
bidwells.co.uk