




Photograph of the Hide which is believed to be to the rear of Fairfield School. Although wildlife may accept it's precence as undisturbing, is of camparative size, height and materials to the proposed extension of the garage and indeed offers a much greater visual addition than the proposal when viewed from the Hayling Billy path



Current view to the north viewed from the centre of the Hayling Billy path perpendicular to the application site. Current under construction where Bloor Homes are about to construct 3 stoery properties facing towards the path

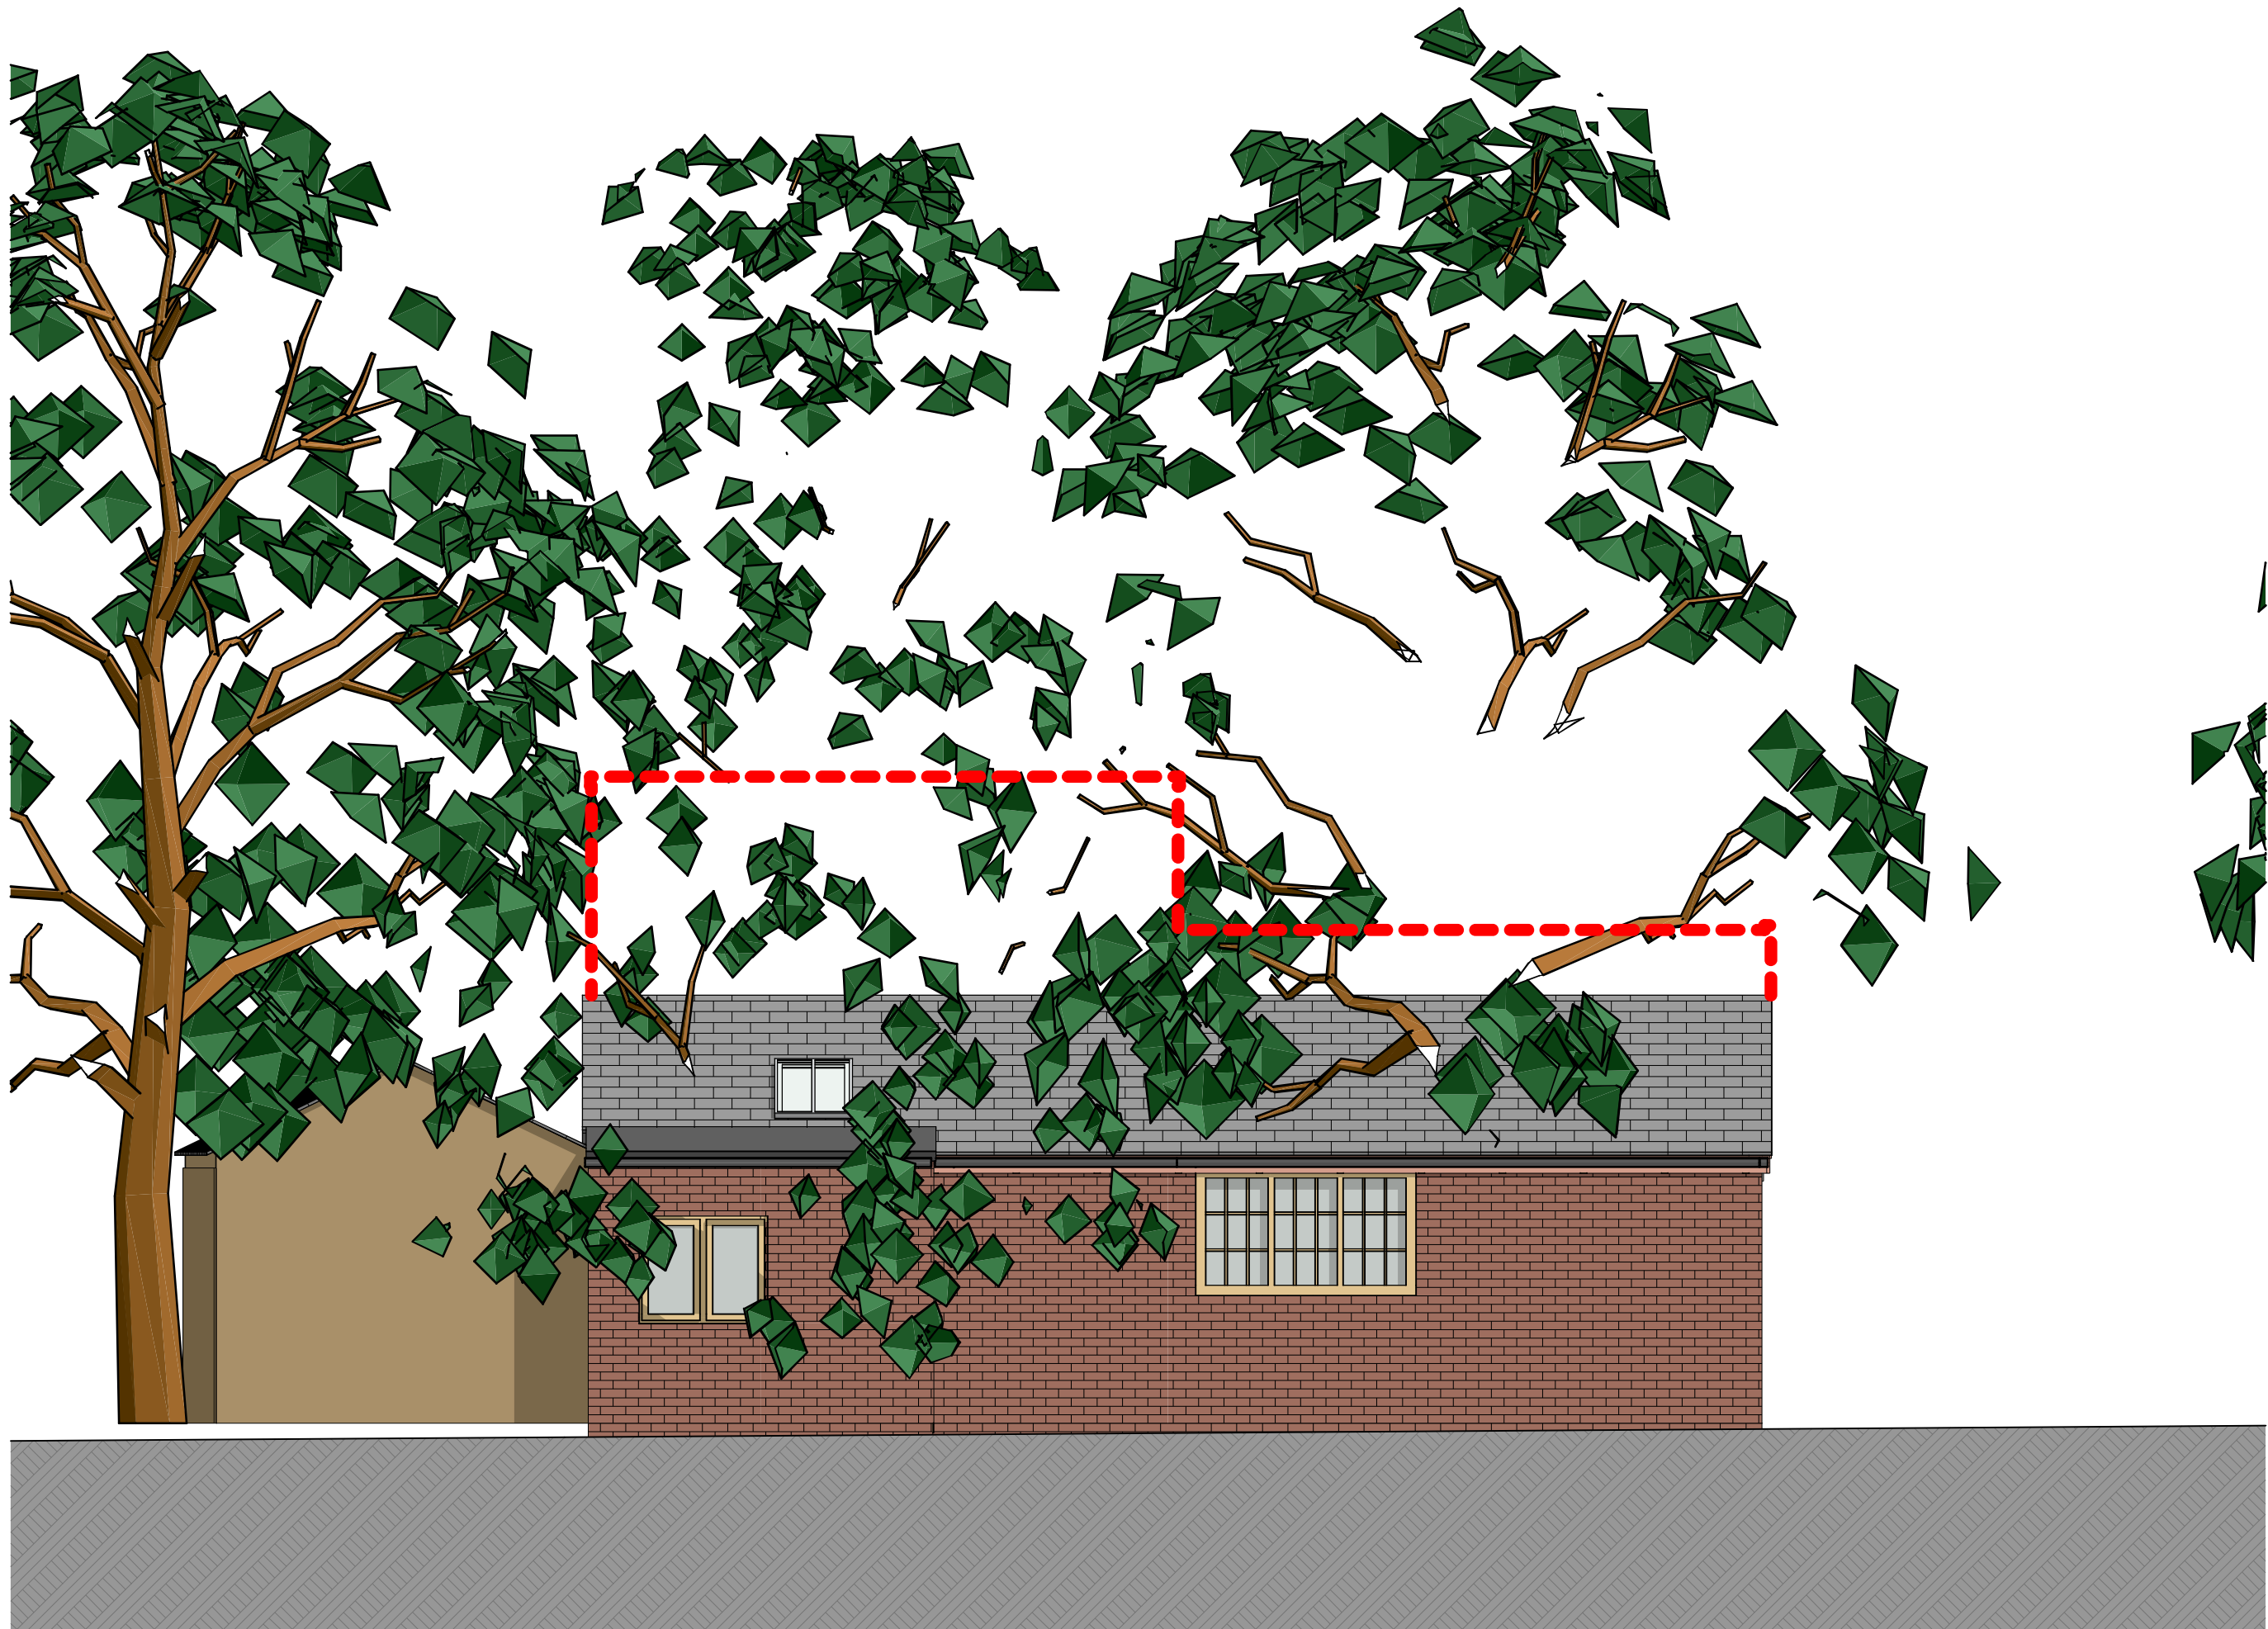

1 Western Elevation Existing 1:50



2 Western Elevation Proposed 1:50