



NOTES:

This drawing has been prepared for the purposes of concept and design development and is not to be used for any other purpose. Dimensions are indicative and should be referenced against measured surveys only. This drawing is the property of Martin Ralph and must not be reproduced, in part or whole, or deviated from, without their permission.

	
project	3 Queens Road Waterlooville Hampshire
client	Mr G Cook
title	Tree Survey & Tree Root Constraints Plan
dwg	BJH 01/02
scale	1:200
date	September 2014
job	0722
drawn by	bjh
Penrice Planning Consultants Ltd 3 Northcote Close, Southsea, Portsmouth, PO5 1SD Tel: 0702 006217, Fax: 0702 006218, Email: info@penriceplanning.co.uk, Web: www.penriceplanning.co.uk	

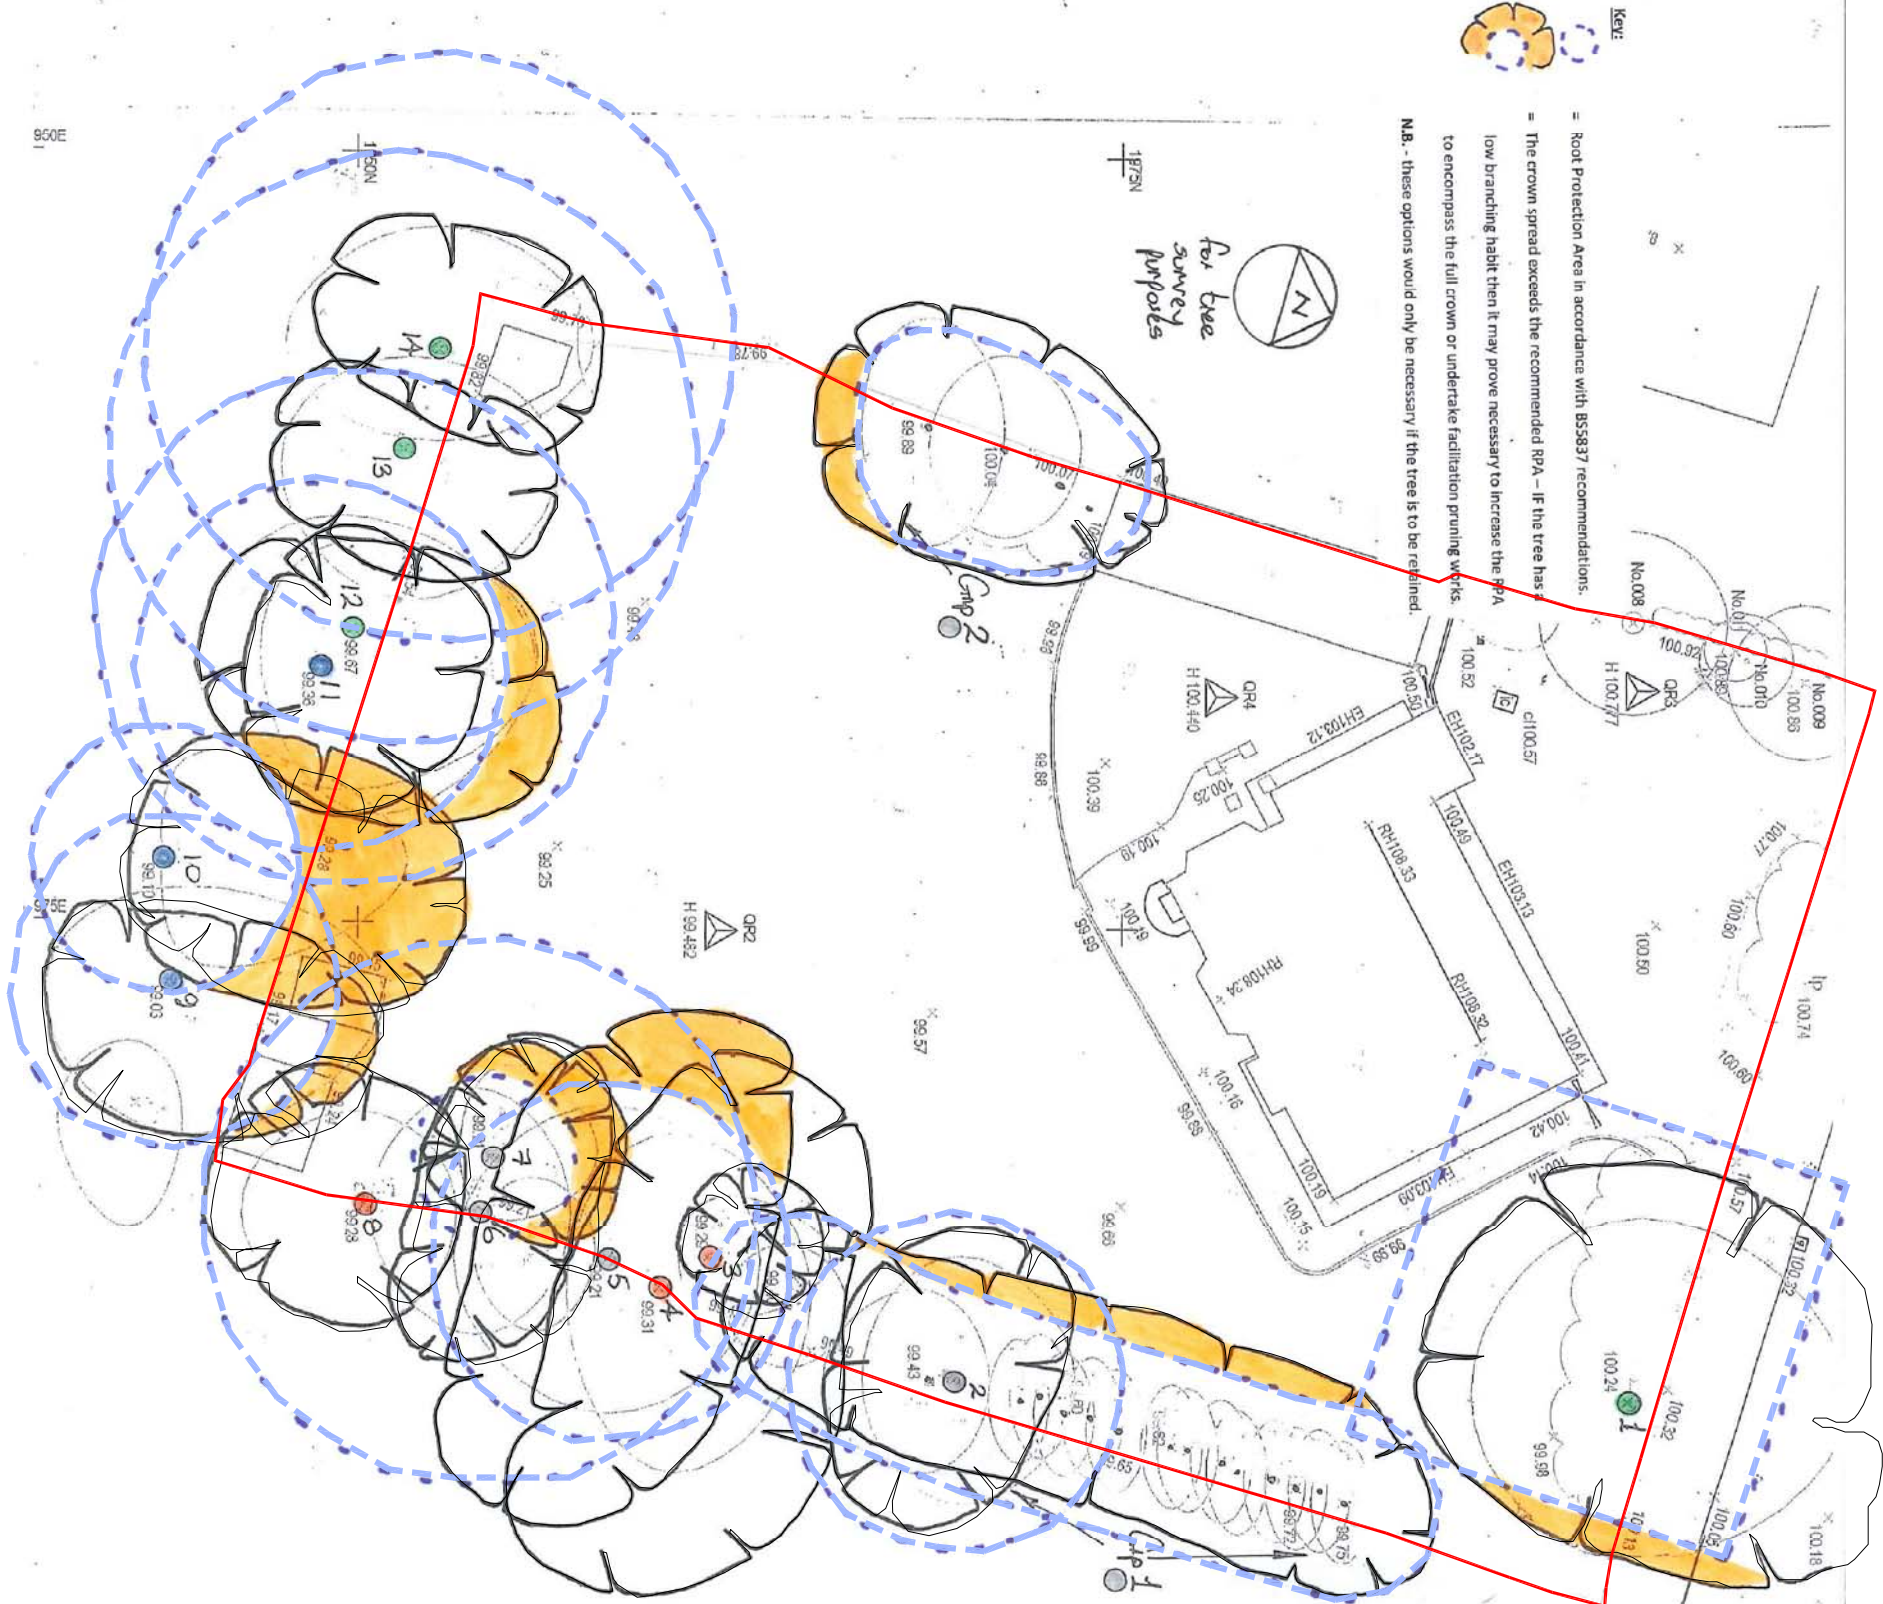

project	3 Queens Road Waterlooville Hampshire
client	Mr G Cook
title	Tree Survey & Tree Root Constraints Plan
dwg	BJH 01/02
scale	1:200
date	September 2014
job	0722
drawn by	bjh
Penrice Planning Consultants Ltd 3 Northcote Close, Southsea, Portsmouth, PO5 1SD Tel: 0702 006217, Fax: 0702 006218, Email: info@penriceplanning.co.uk, Web: www.penriceplanning.co.uk	

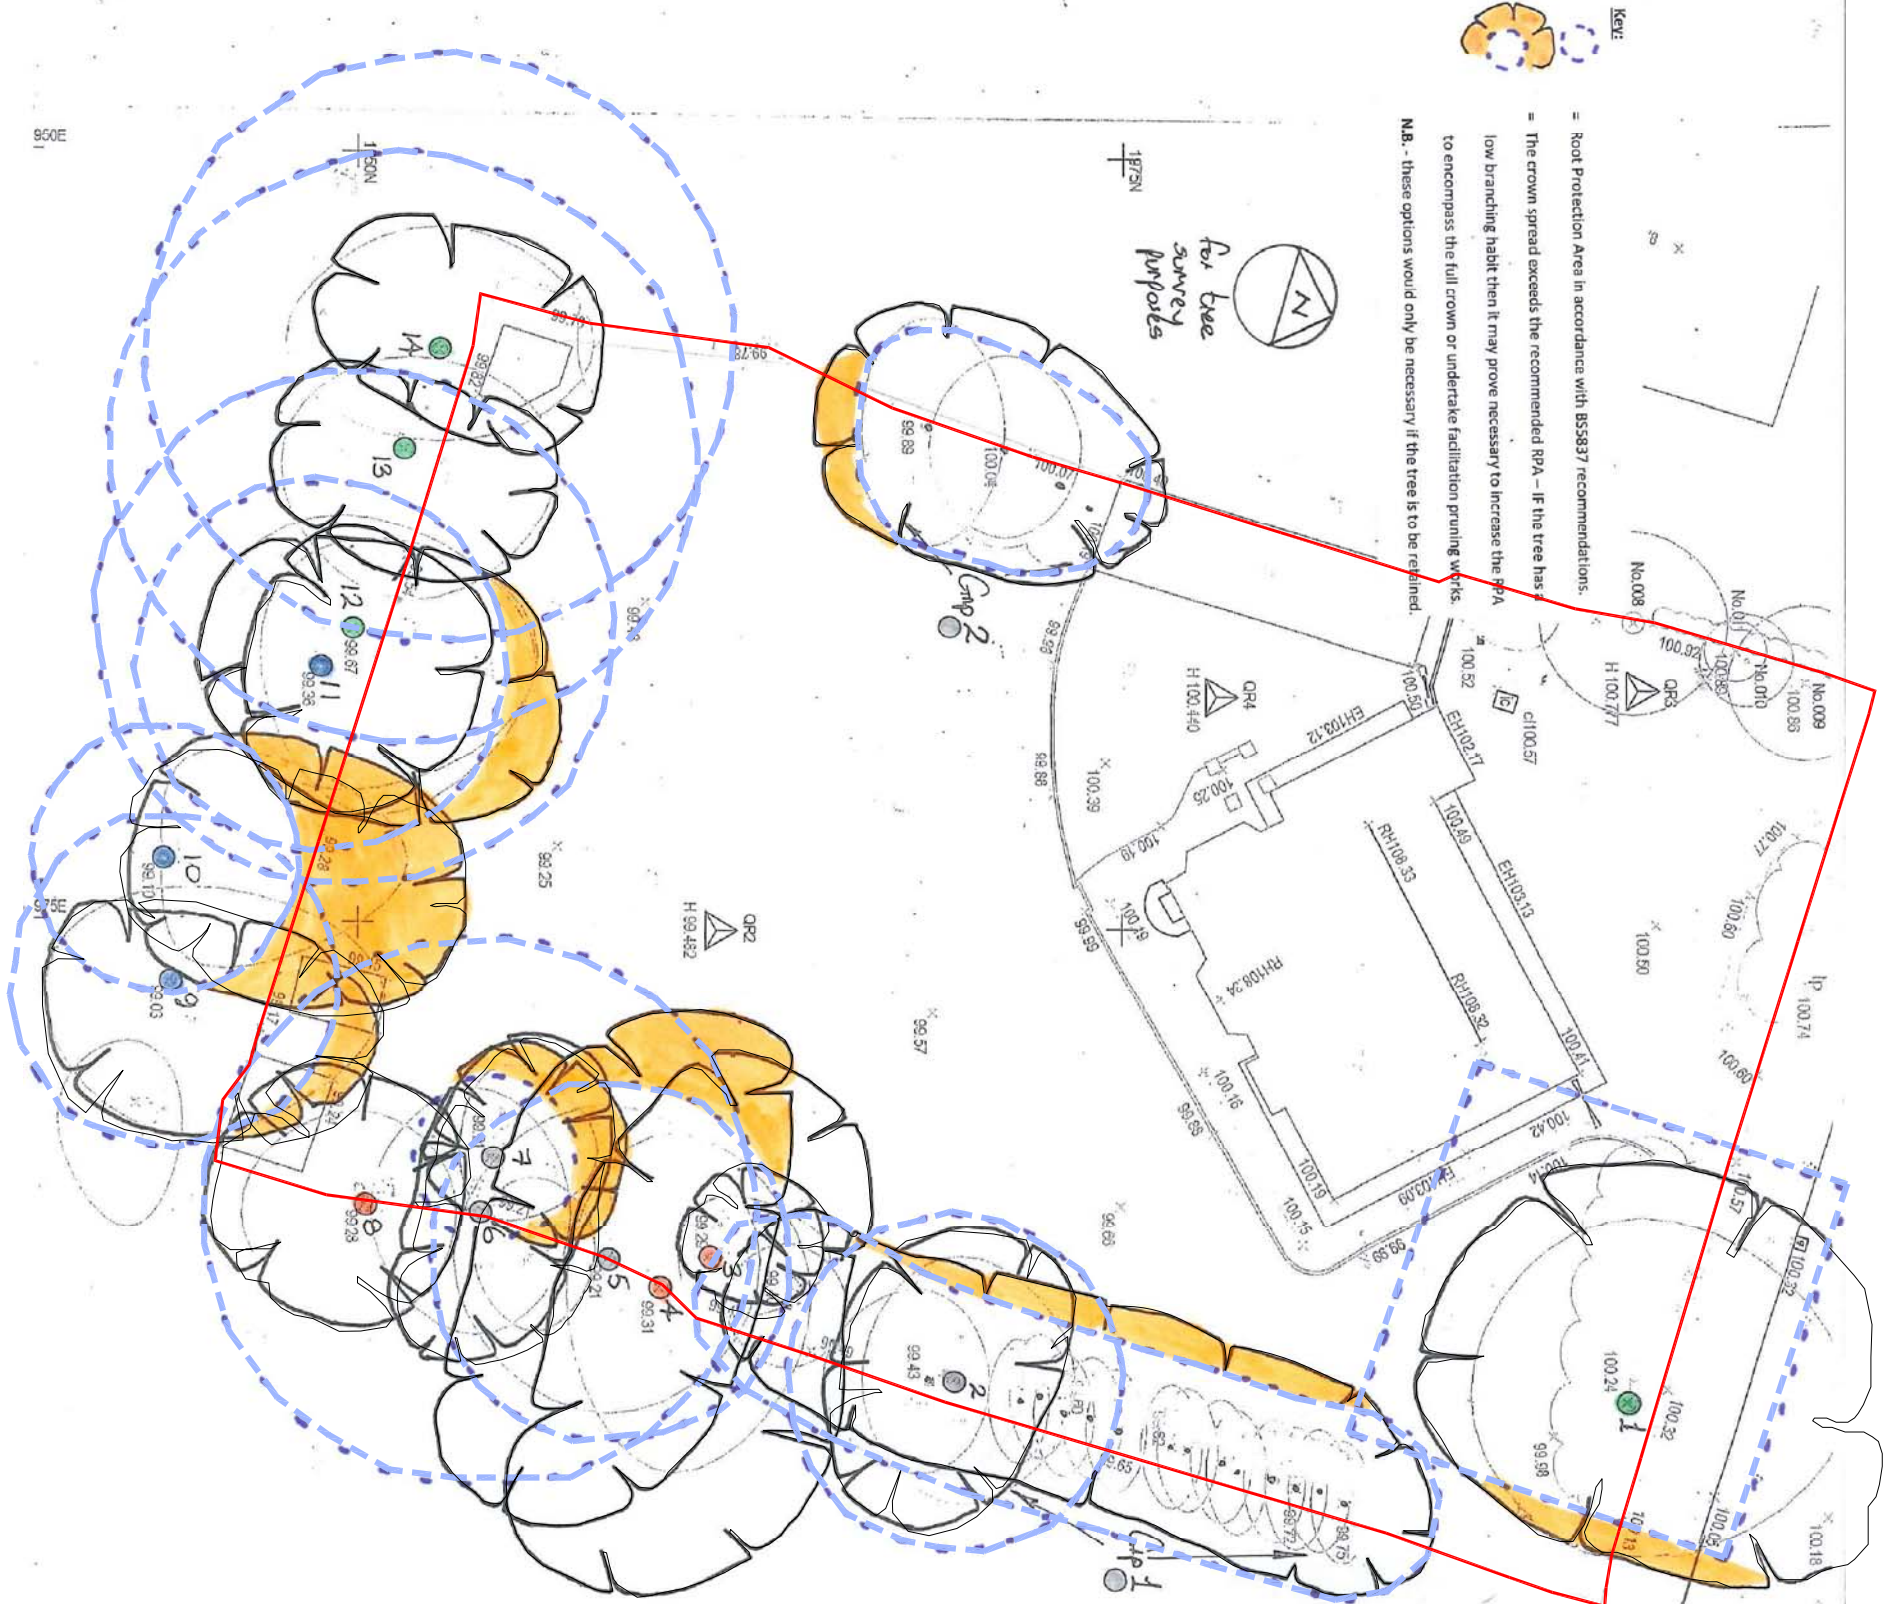

TREE SURVEY
SITE
3 QUEENS ROAD, WATERLOOVILLE

1:250

AMENDMENTS		DATE
A		Layout updated
B		PLANNING SUBMISSION
A		27.09.14
CLIENT		
Mr. Gary Cook 3 Queens Road Waterlooville Hants		
PROJECT		
NEW RESIDENTIAL UNIT Rear of 3 Queens Road		
DRAWING TITLE		
TREE SURVEY PLAN AS EXISTING		
DATE		
09.04.2014		
SCALE		
1:250 @ A3		
DRAWING No.		REVISION
14A_025 002		B
THE		
MARTIN RALPH GROUP		
RICS		
CHARTERED SURVEYORS ARCHITECTS & ENGINEERS		
11 Dragon House Hussar Court Brambles Business Park Portsmouth Hampshire PO7 7SF		
www.martinralph.co.uk info@martinralph.co.uk		
T. 023 9225 7711 F. 023 9225 7712		