


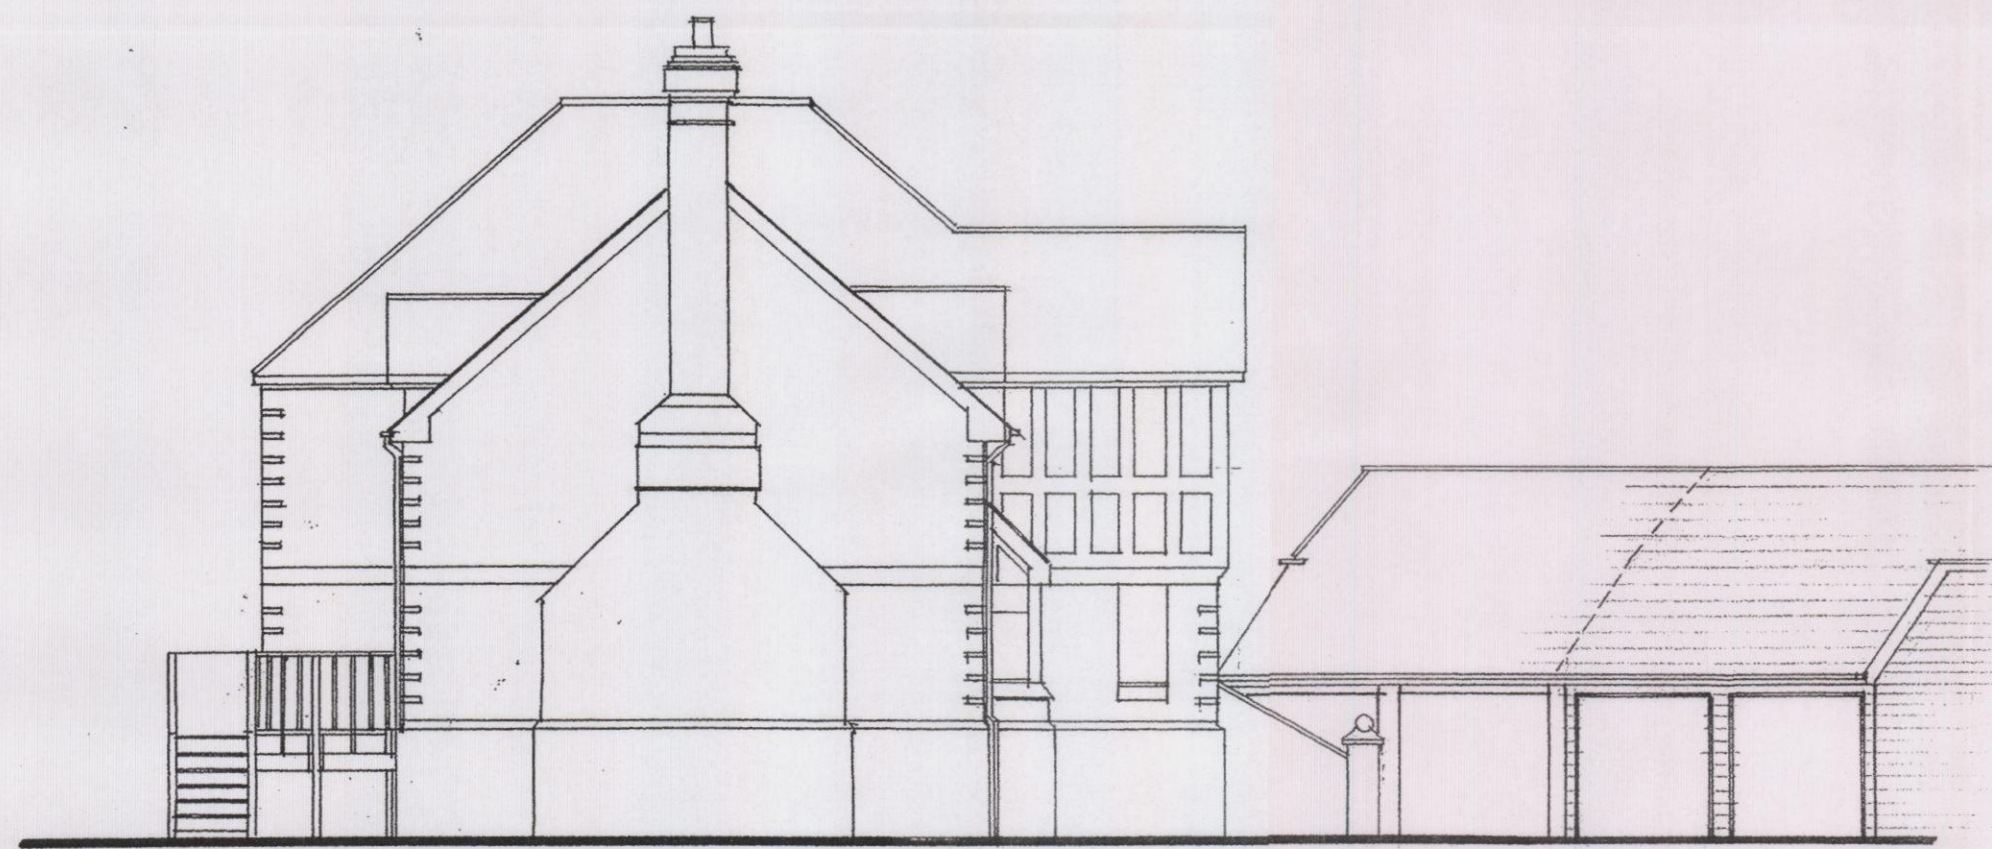

SIDE



FRONT



SIDE



REAR

HAYLING BOROUGH COUNCIL
- 8 SEP 2014
RECEIVED

BARRY BOWHILL ARCHITECTURAL CONSULTANT 3 The Merchant House, High Street Bishops Waltham, Hampshire SO32 1AA Tel: 01 489 891558 Email: barry@barrybowhill.co.uk	
Project	REAR EXTENSION TO SAMPHIRE HOUSE 17 SEAFARER WALK, HAYLING
Client	Mr D ROBINS
Subject	EXISTING ELEVATIONS
Date: July 2013	Scale: 1 : 100 @ A2
Rev:	Drg. No. 729/10
• Copyright reserved. • All dimensions are to be site confirmed and should not be scaled. • Verify all queries with the office.	