


Riders Infant & Junior Schools

Expansion from 2FE to 3FE

Existing Site Plan

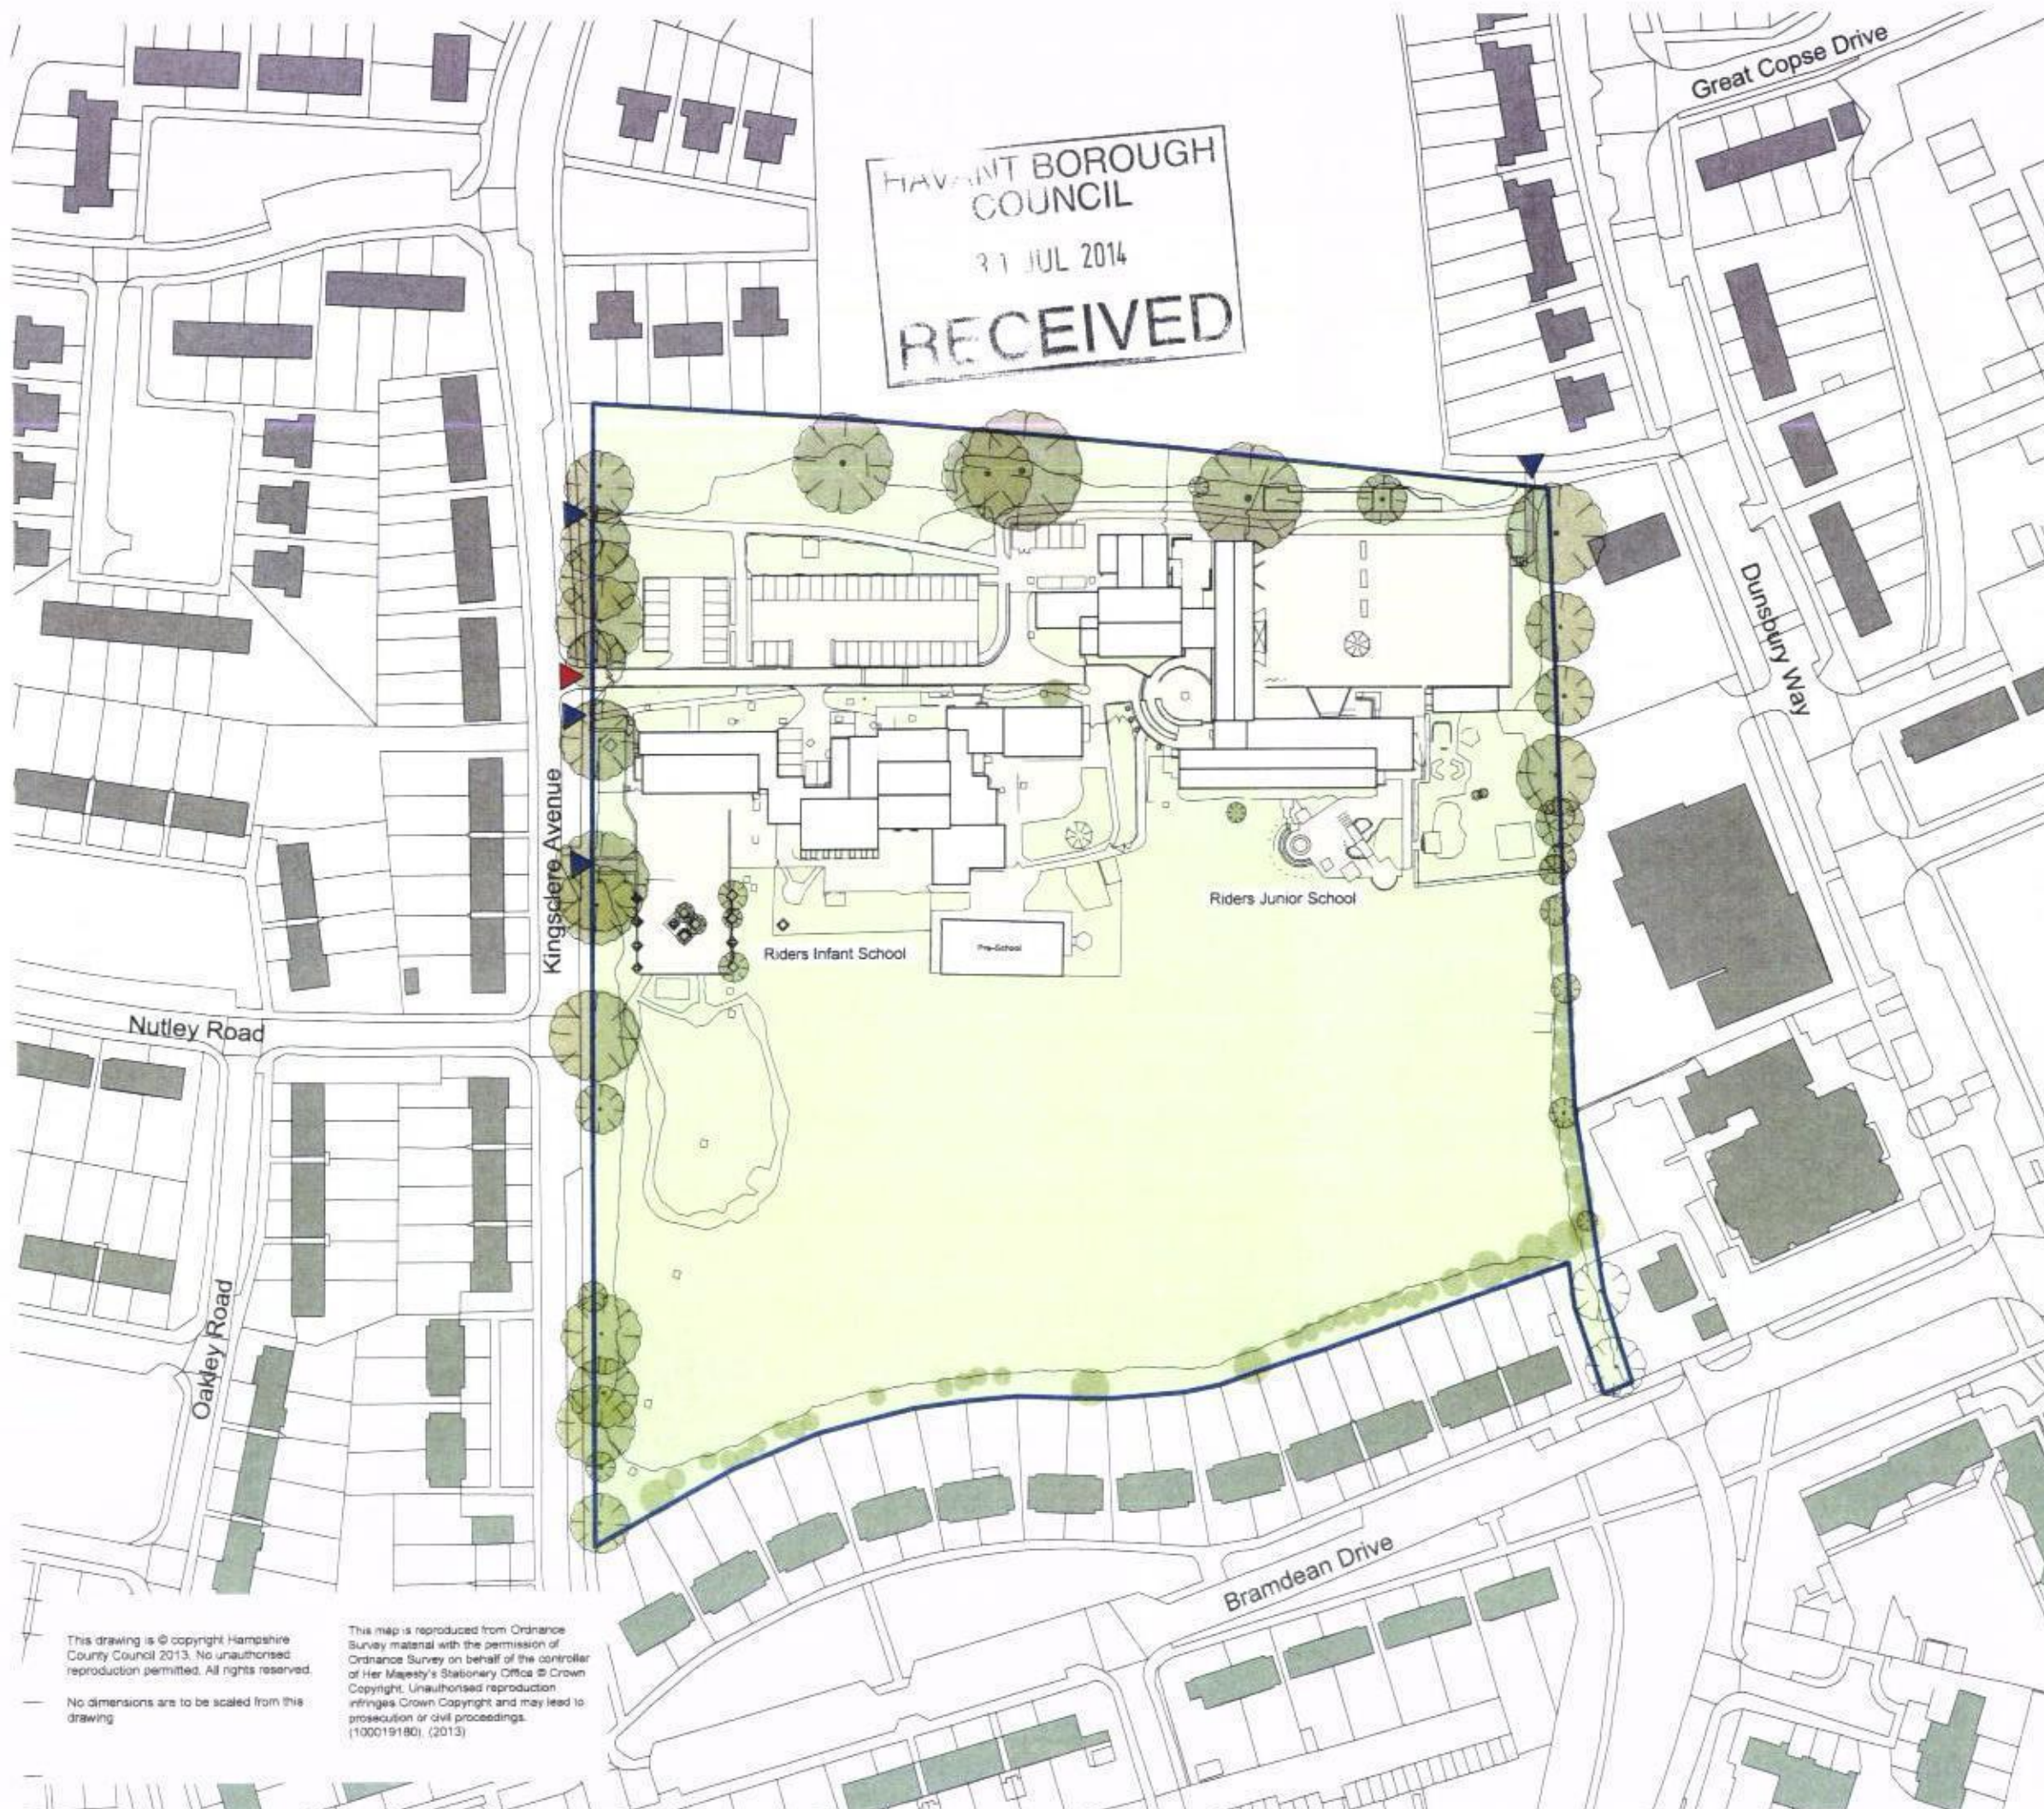

- ▶ Existing Pedestrian Access
- ▶ Existing Vehicular Access
- Site Boundary



PLANNING

1:1250 @ A3

P10292.03

July 2014

HAVANT BOROUGH
COUNCIL
31 JUL 2014
RECEIVED

This drawing is © copyright Hampshire County Council 2013. No unauthorised reproduction permitted. All rights reserved.
No dimensions are to be scaled from this drawing

This map is reproduced from Ordnance Survey material with the permission of Ordnance Survey on behalf of the controller of Her Majesty's Stationary Office © Crown Copyright. Unauthorised reproduction infringes Crown Copyright and may lead to prosecution or civil proceedings. (100019180). (2013)