


PROPOSED SINGLE STOREY REAR ADDITION 9, CHICHESTER AVENUE, HAYLING IS. HANTS. FOR MR & MRS B. SIMPSON.

New window minimum 600mm x 1.0m fully openable for escape purposes new catnic lintel over

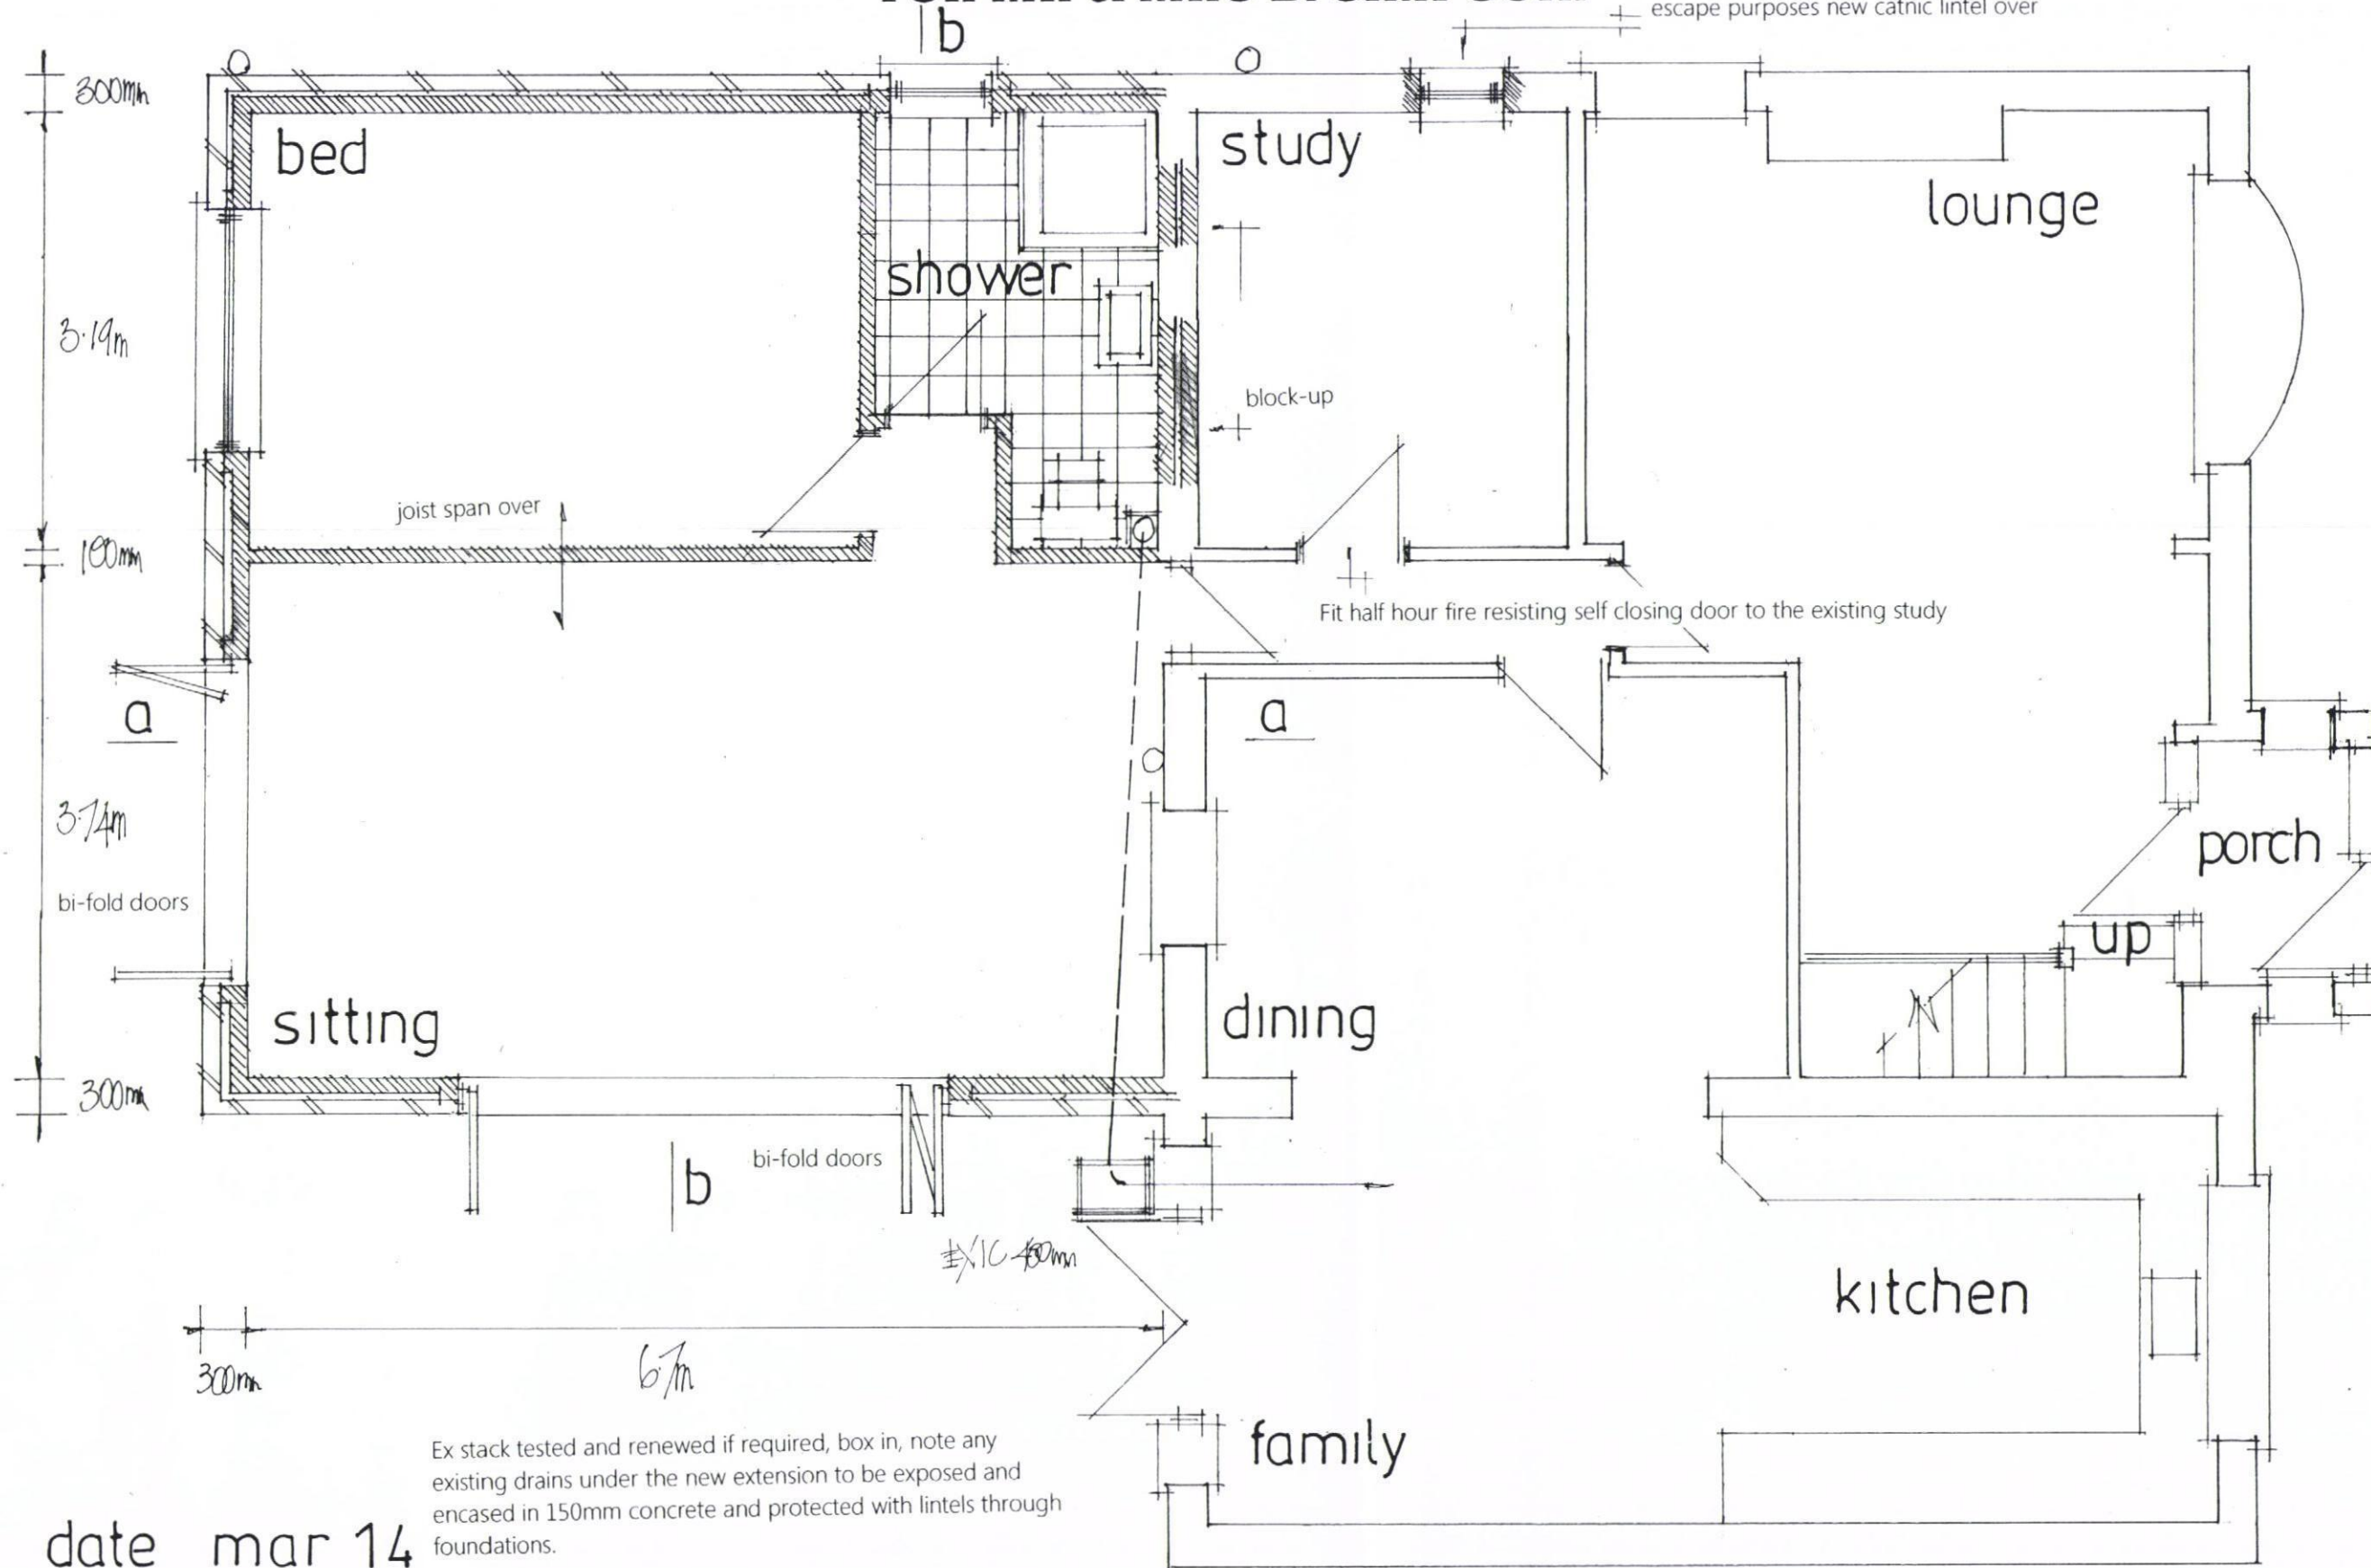

date mar 14
scale 1:50

proposed ground floor

Provide smoke detectors to both floors mains operated and interlinked with battery backup.

Peter J. Walker MRICS
Chartered Surveyor
182 Seafront, Hayling Island
HANTS PO11 9AN
Tel: 02392 467571