




SUPERSEDED

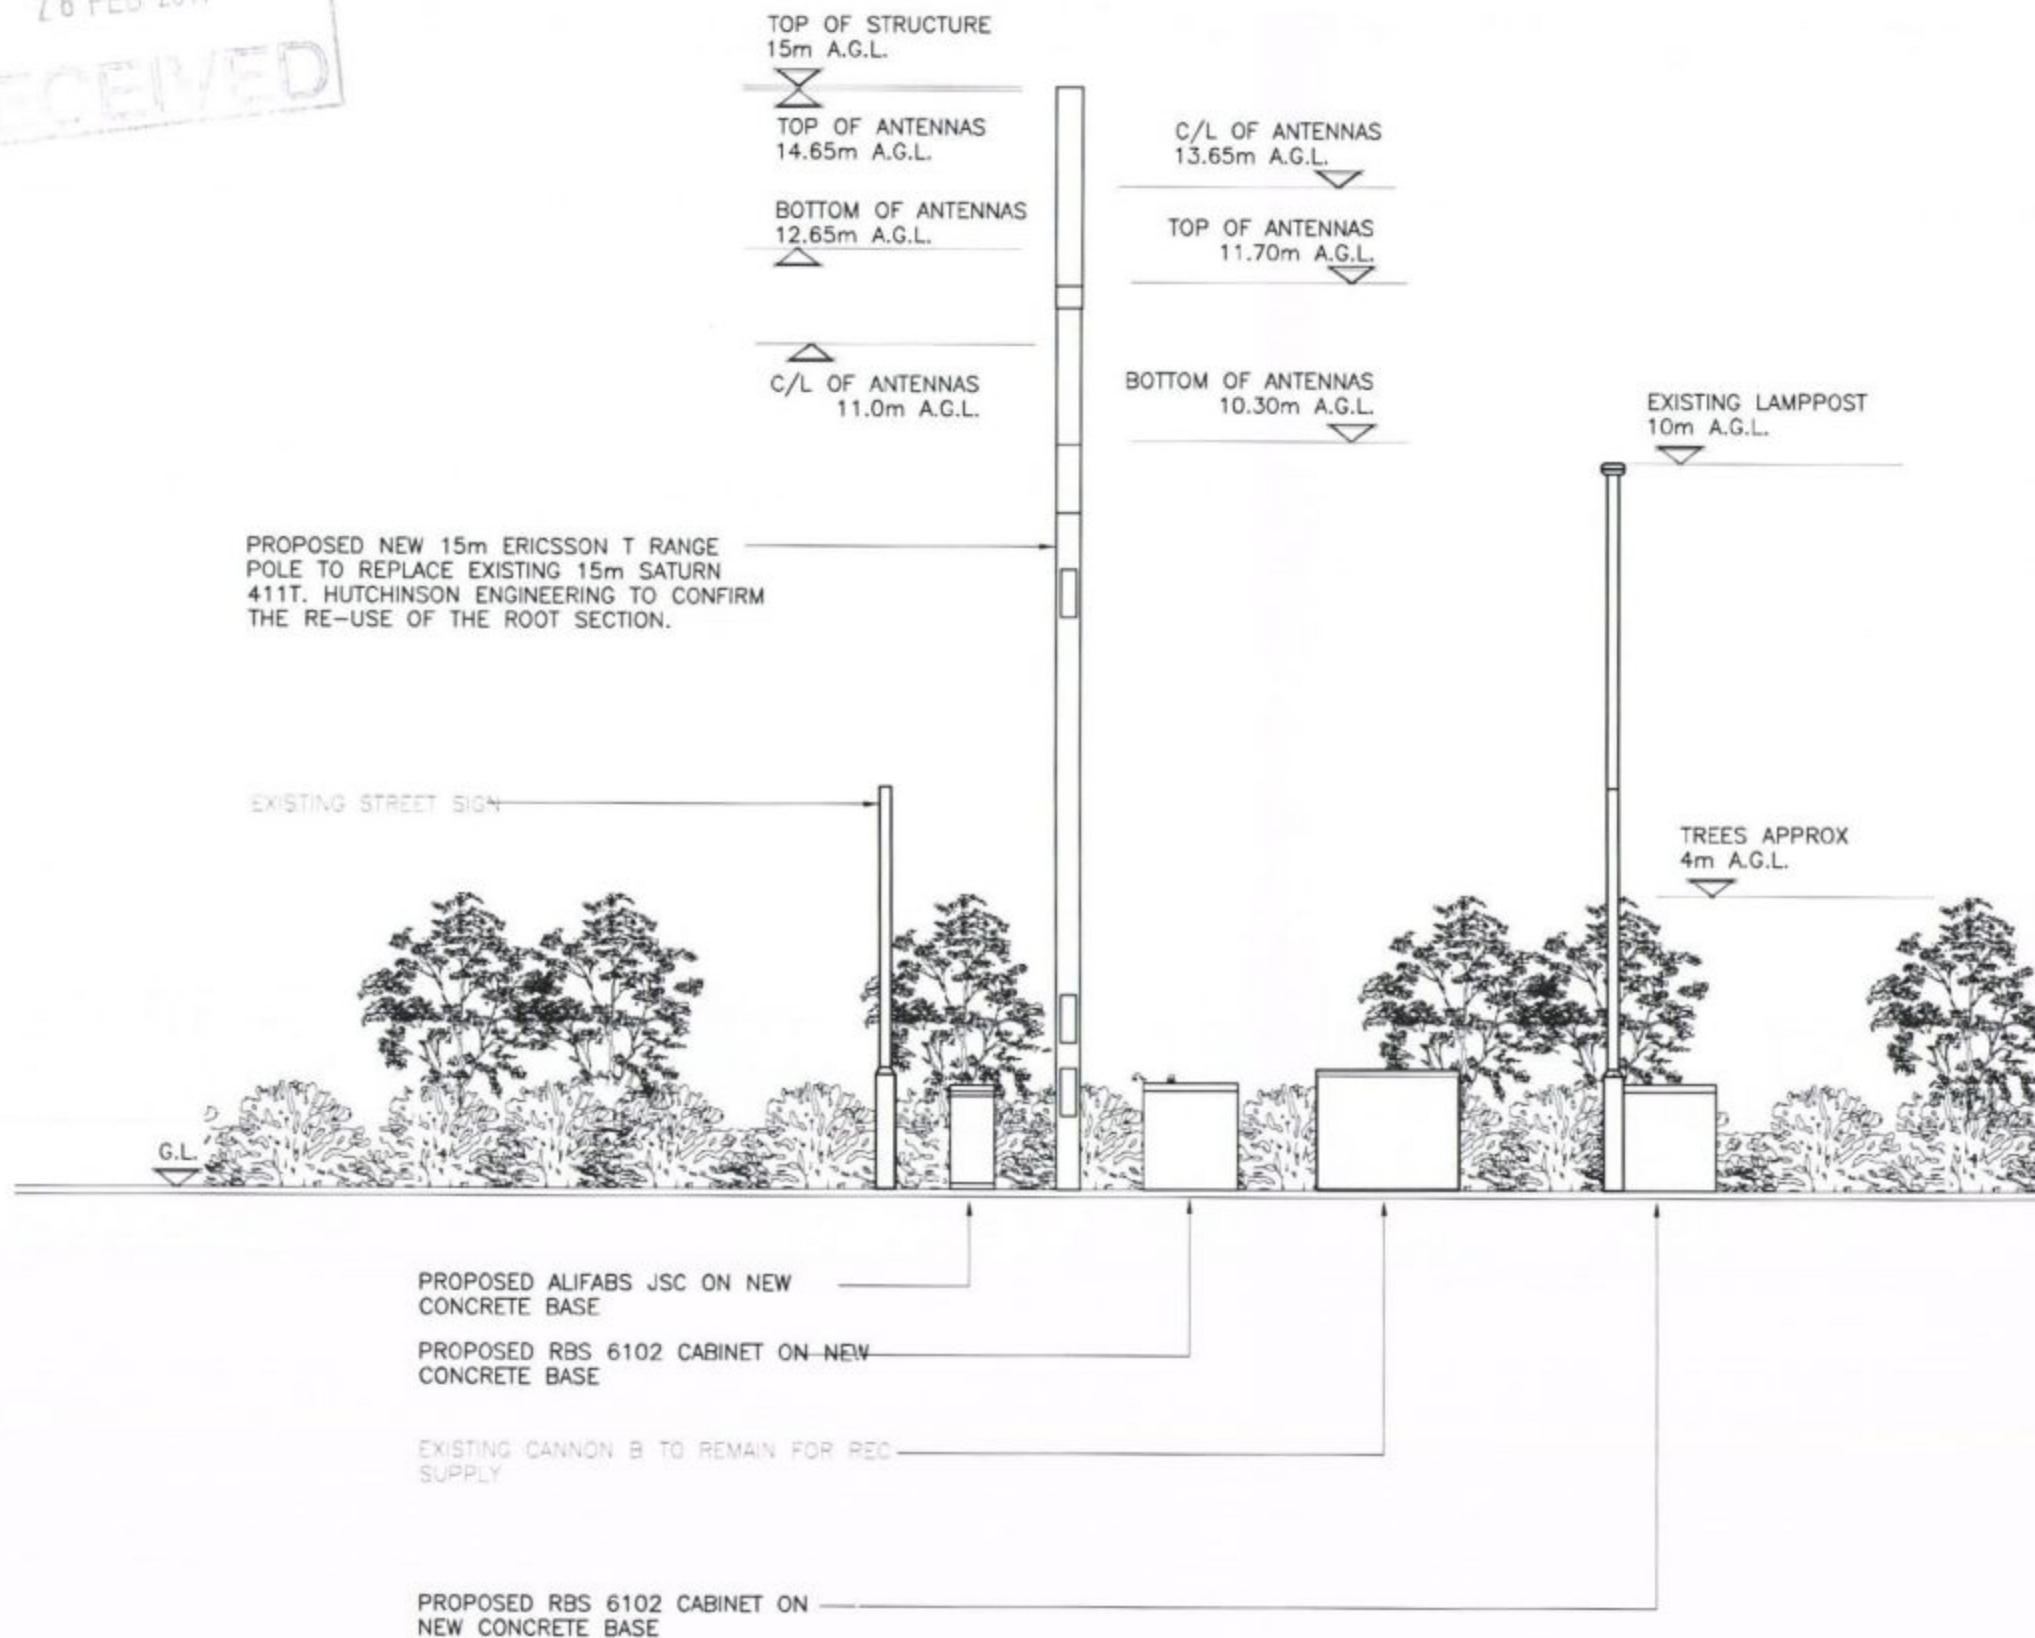

PROPOSED ELEVATION 'A'
1:100

N.G.R. E: 468392 N: 107744

- NOTES:
1. ALL DIMENSIONS ARE IN MILLIMETRES UNLESS OTHERWISE SPECIFIED
 2. ASSUME ALL SITE DETAILS ARE EXISTING UNLESS OTHERWISE NOTED.
 3. THE DRAWINGS COMPLY WITH STANDARD ICNIRP GUIDELINES.

REV	MODIFICATION	BY	CH	DATE
A	Issued for Approval	OSC	AM	23.01.14



Tel: 01925 741 810
Fax: 01925 740 621

The Barn
Elms Farm
Hobb Lane, Daresbury
Warrington, Cheshire
WA4 5LS



Cell Name		Opt
SOUTH PURBROOK		-
Cell ID No		
CORNERSTONE (CTIL)	TEF	VF
127918	34881	86535

Site Address / Contact Details	
STAKES ROAD HAVANT HAMPSHIRE PO7 5PL	

Drawing Title: PROPOSED ELEVATION			
Purpose of Issue: PLANNING			
Drawing Number: 300			
Scale: As Shown	Drawn: OSC	Date: 23.01.14	Issue:
Checked: WR	Date: 23.01.14	Approved: AM	Date: 23.01.14
			V1