

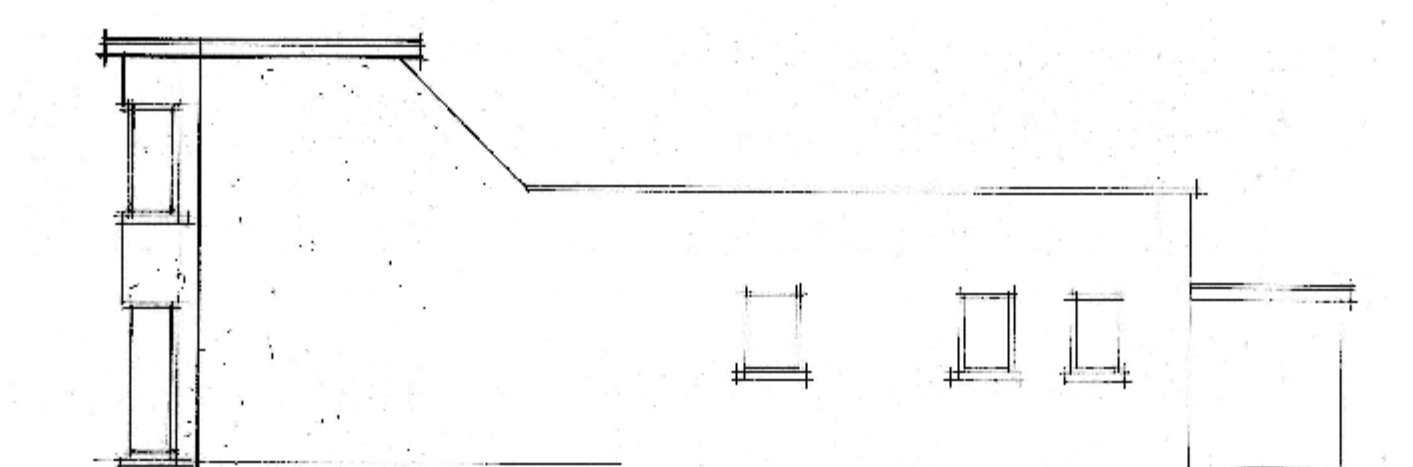
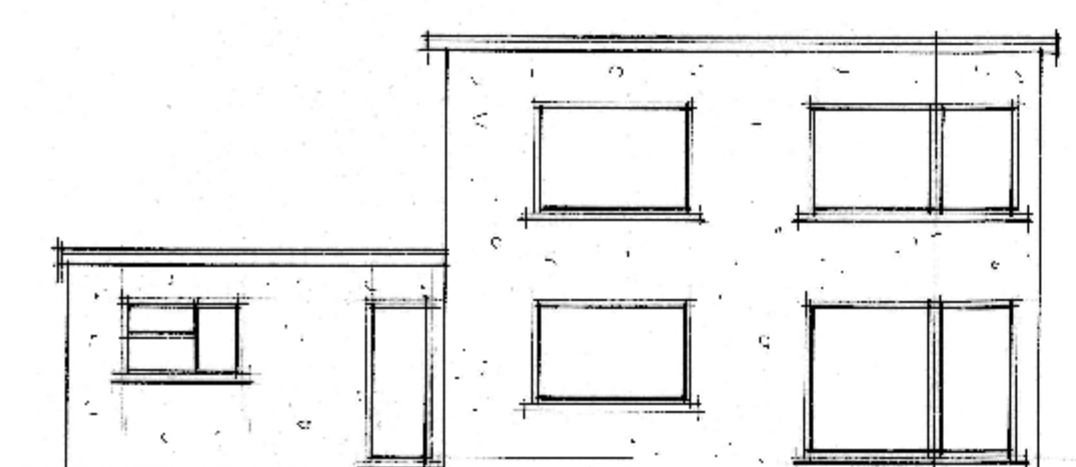
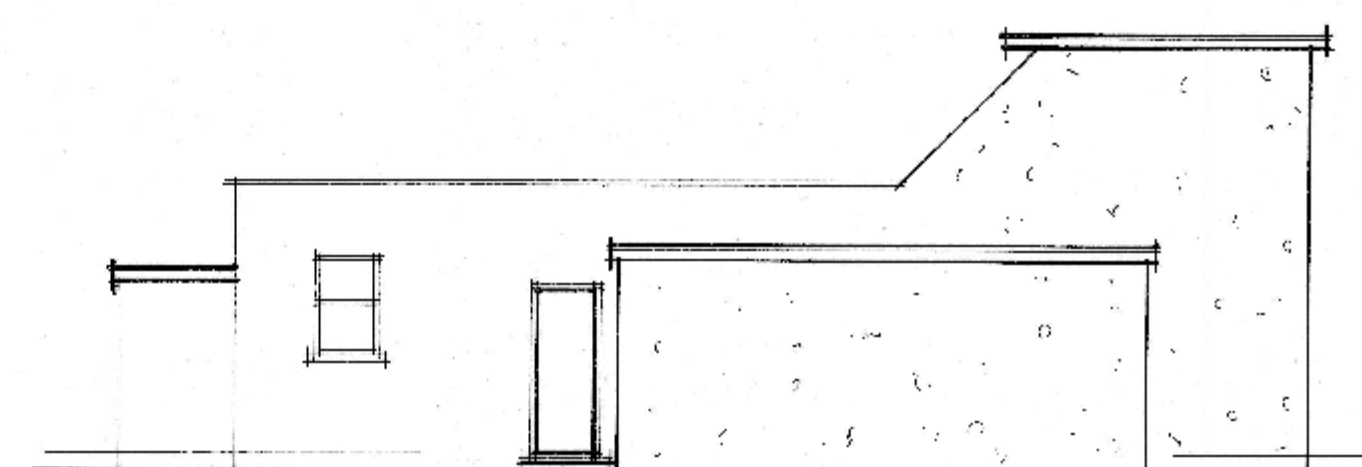
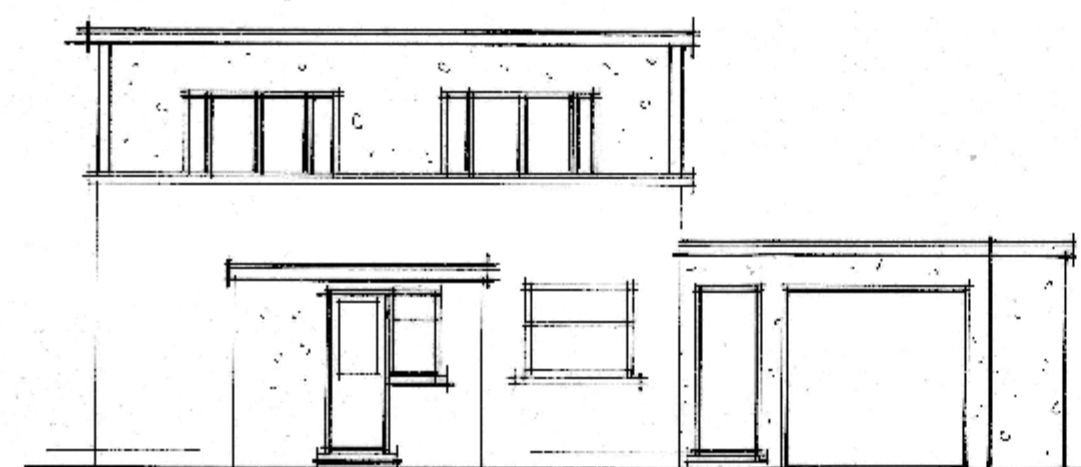
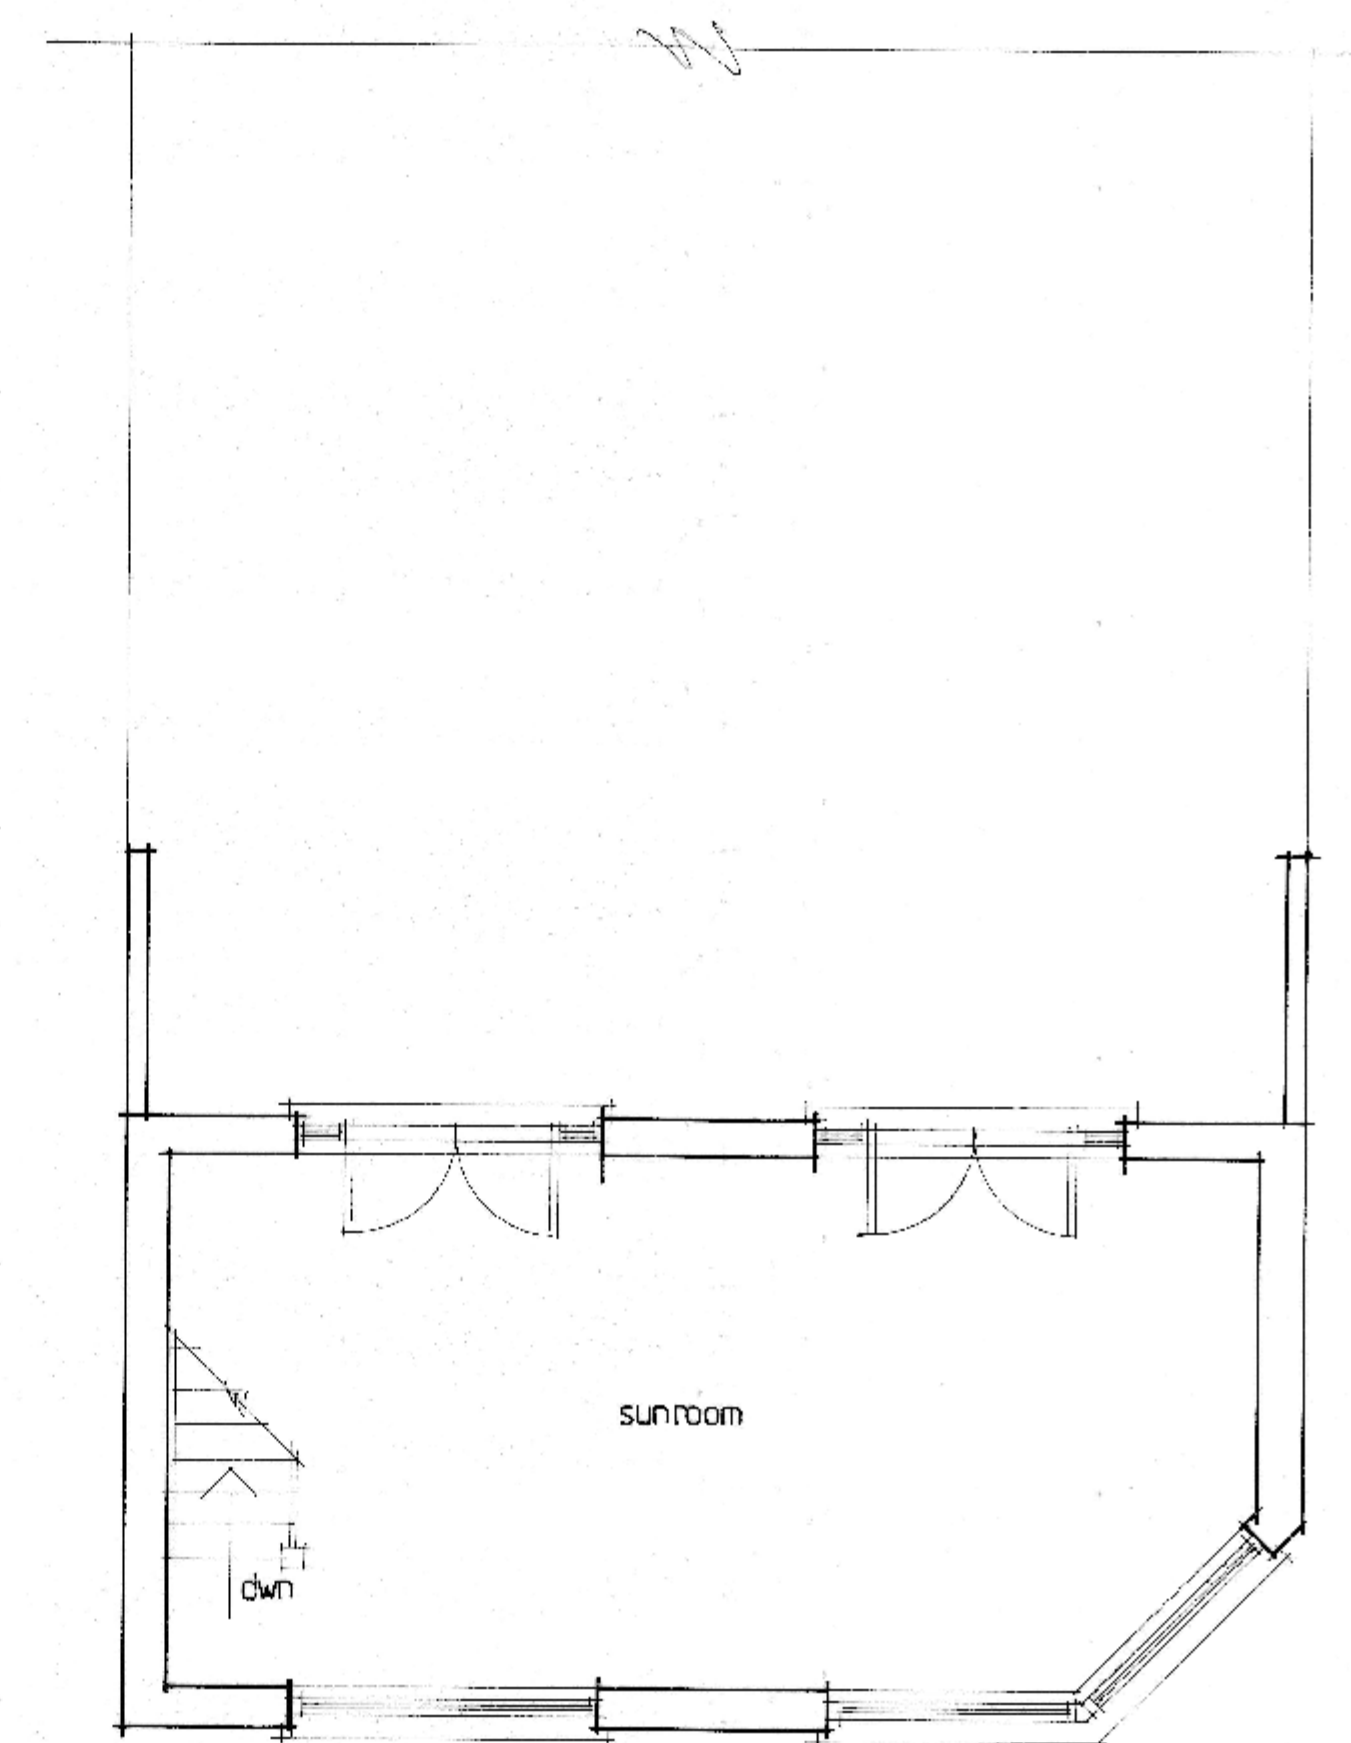
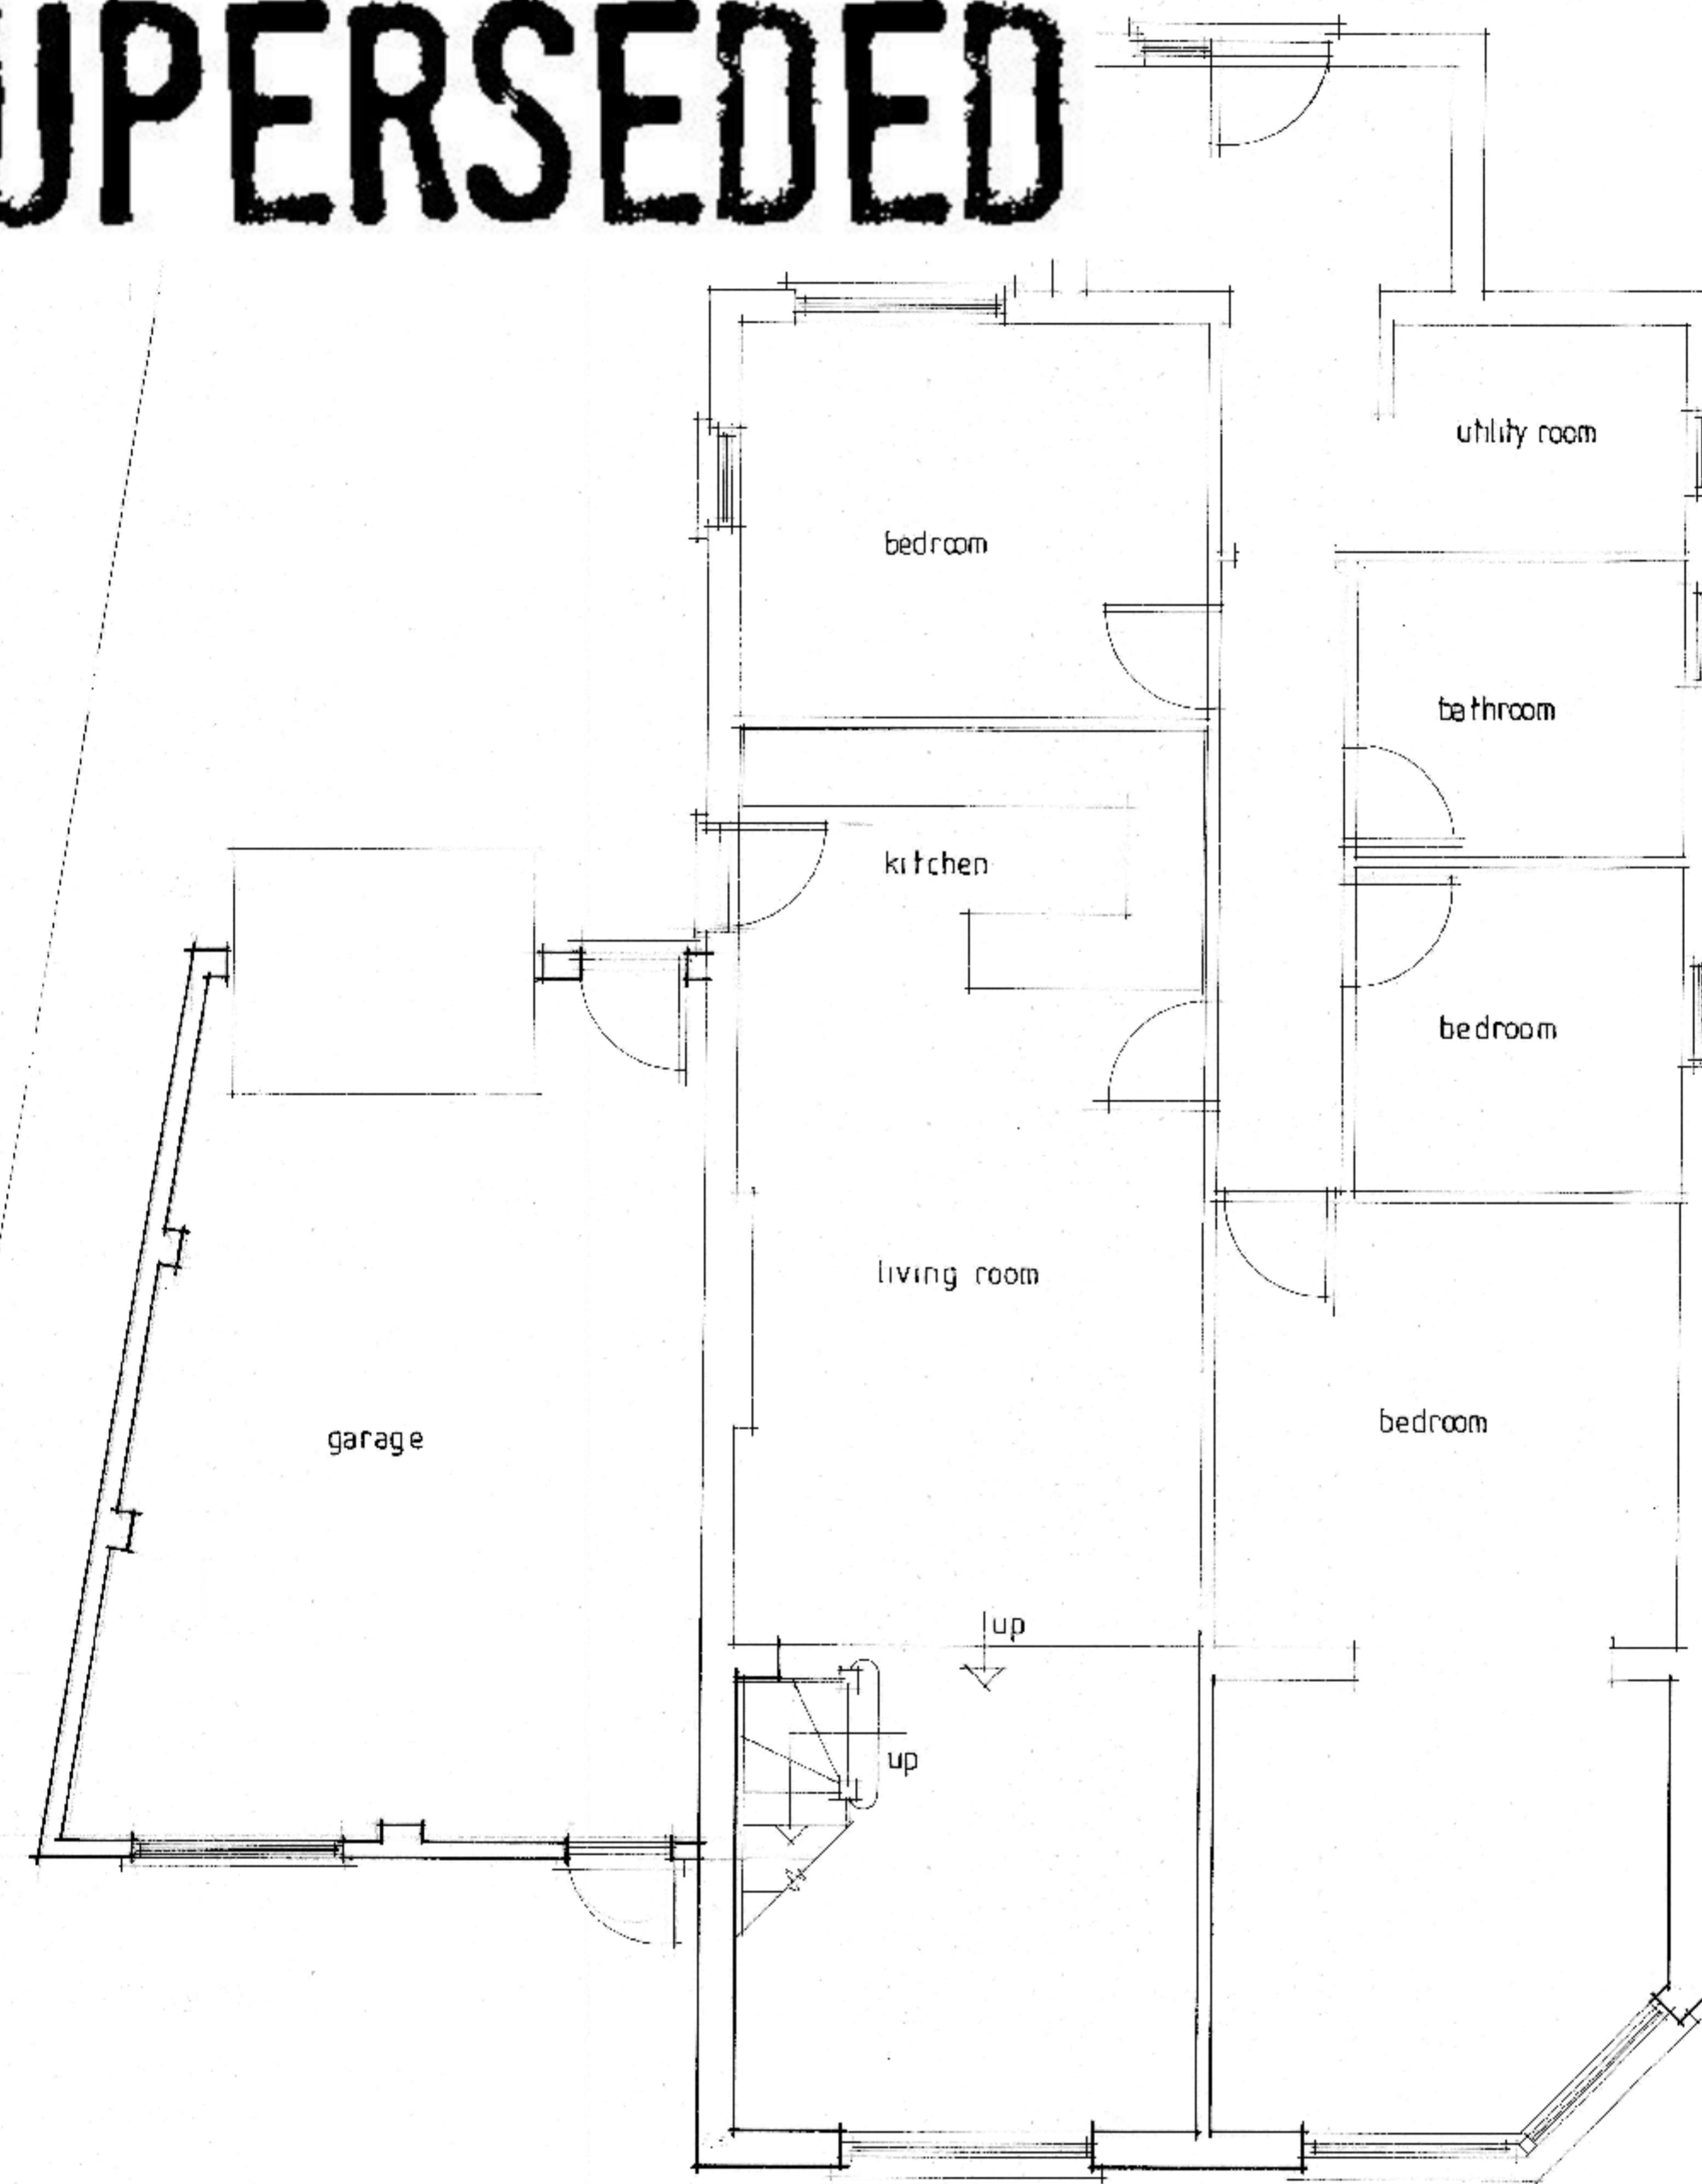
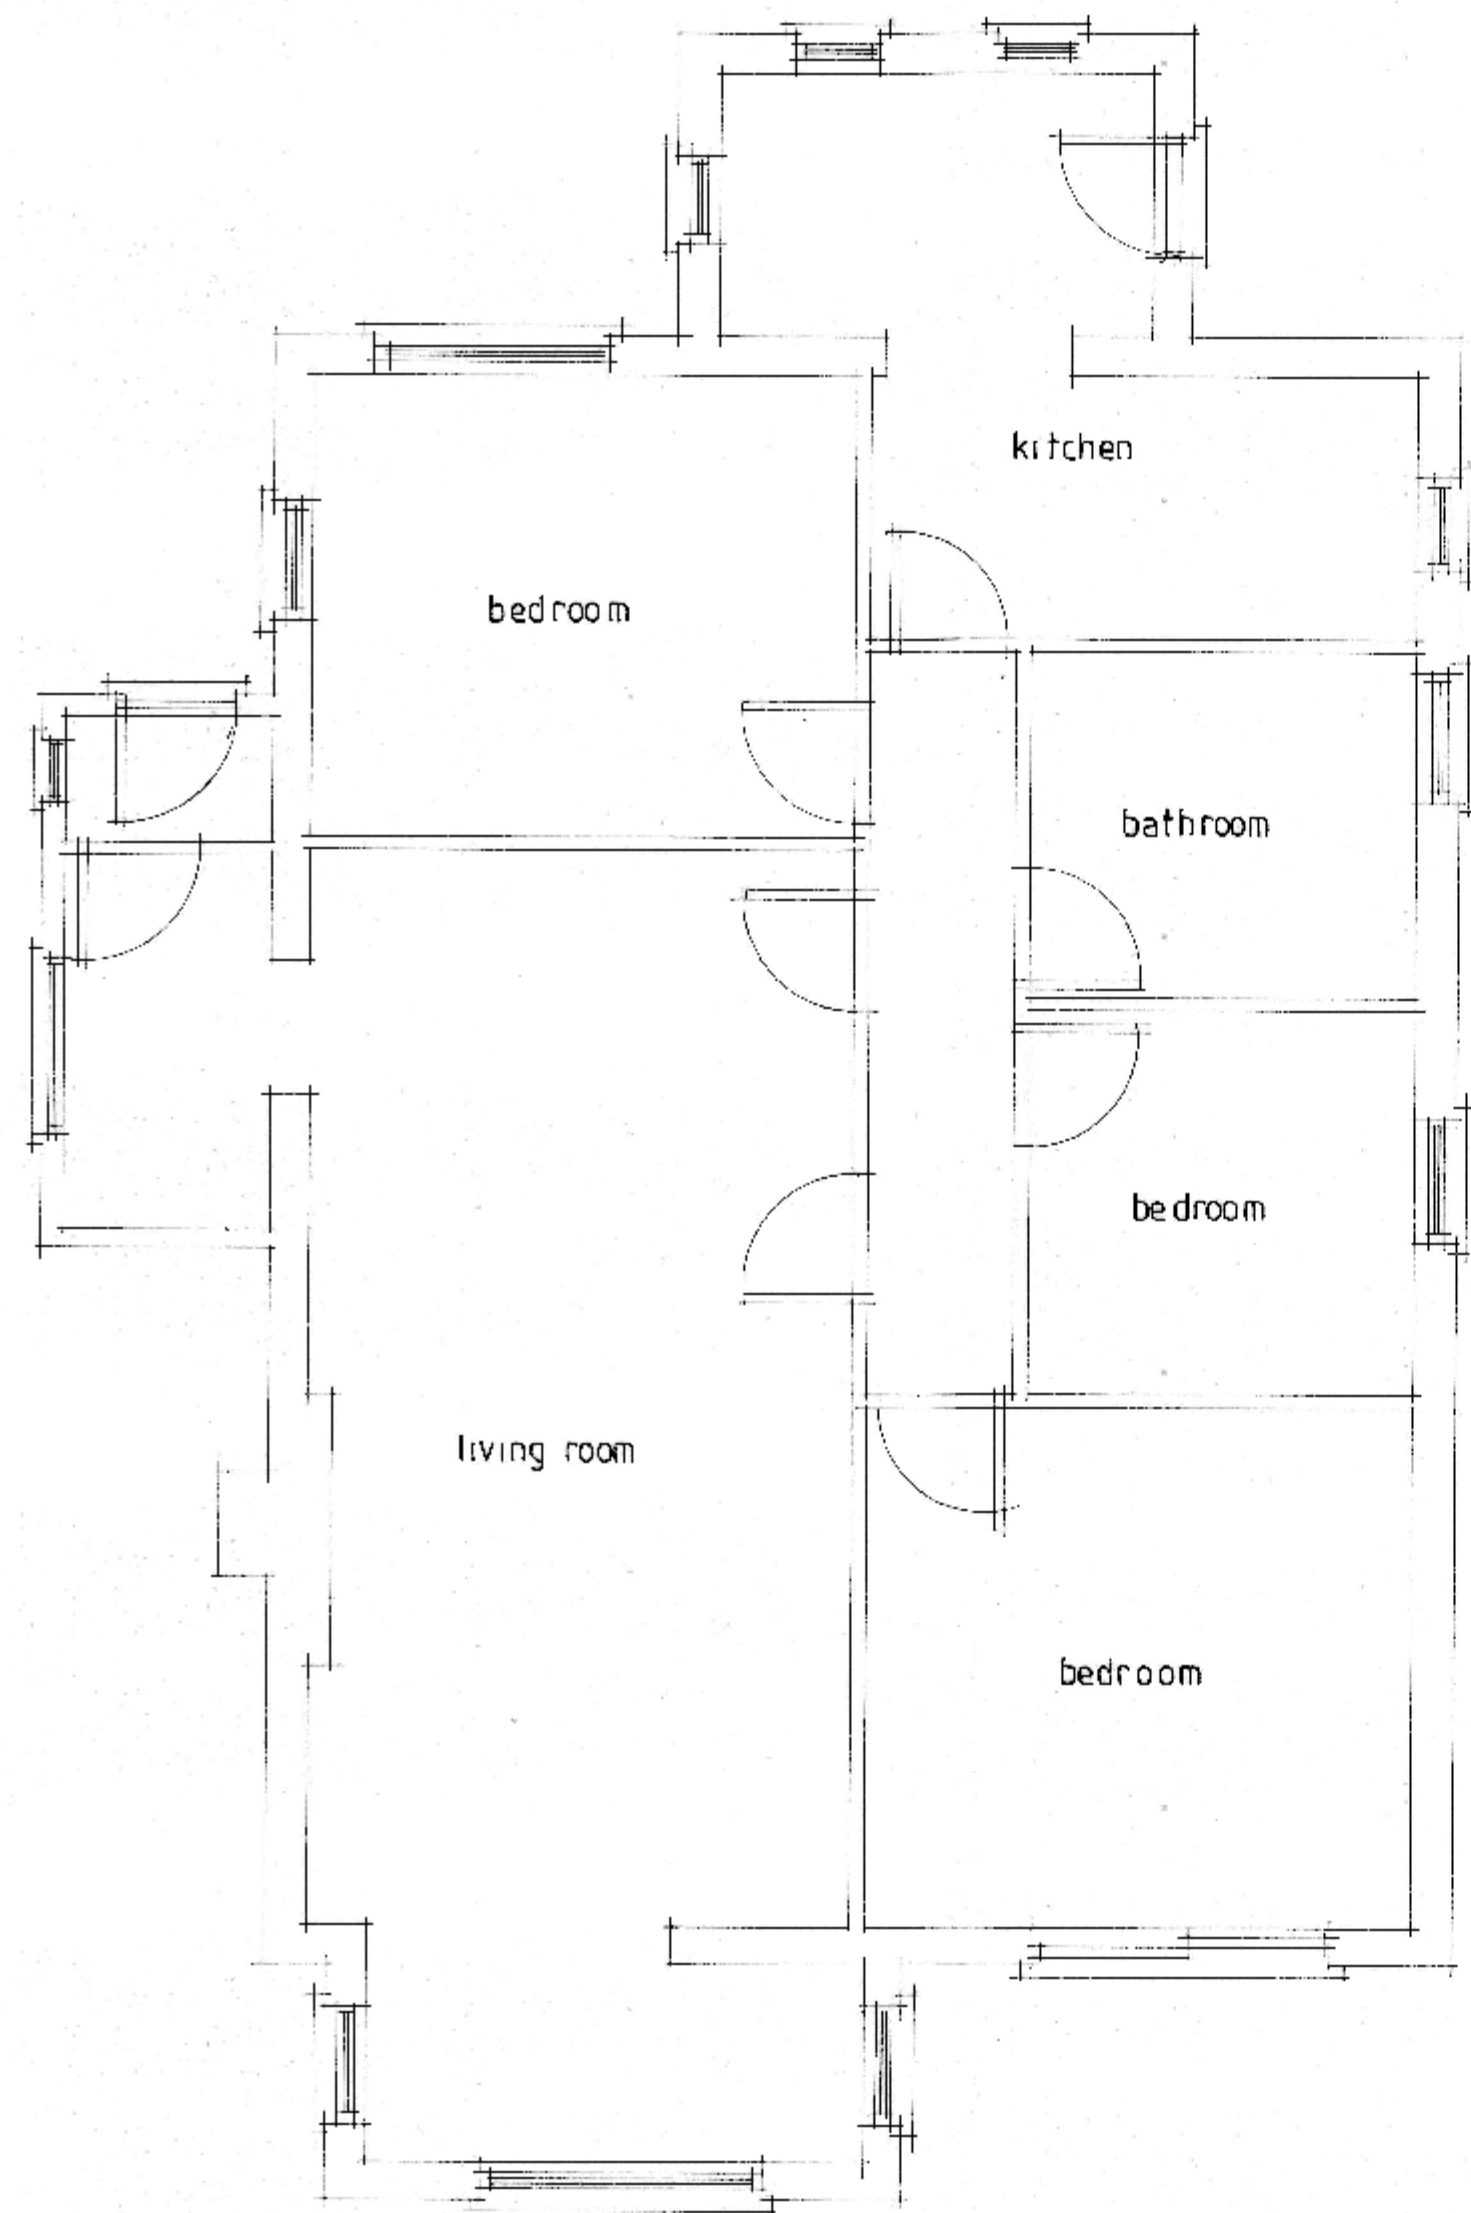
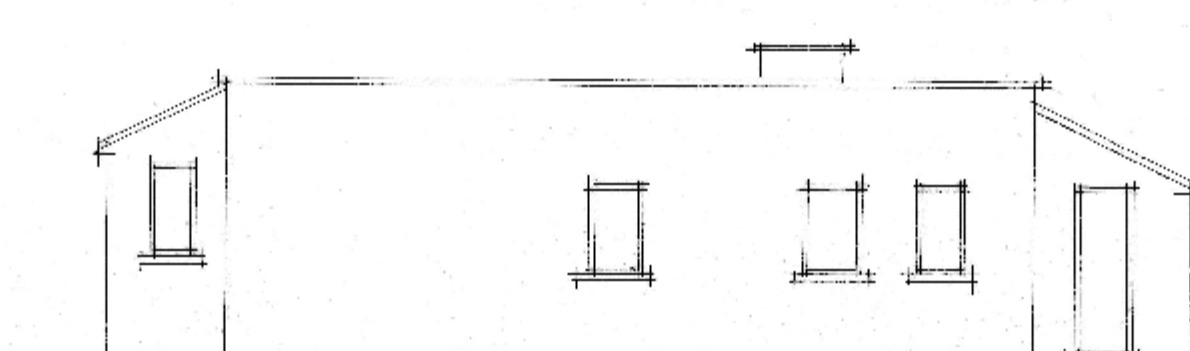
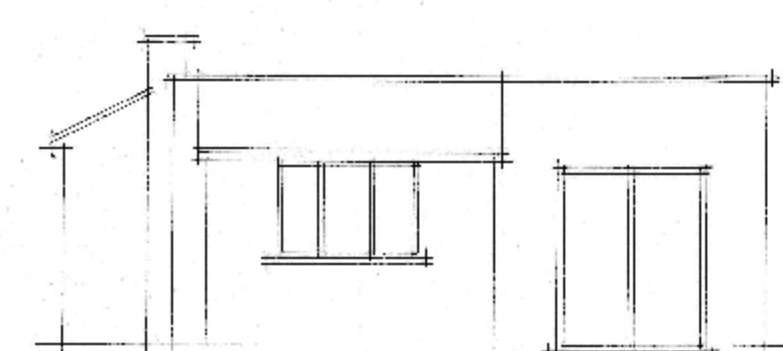


SUPERSEDED

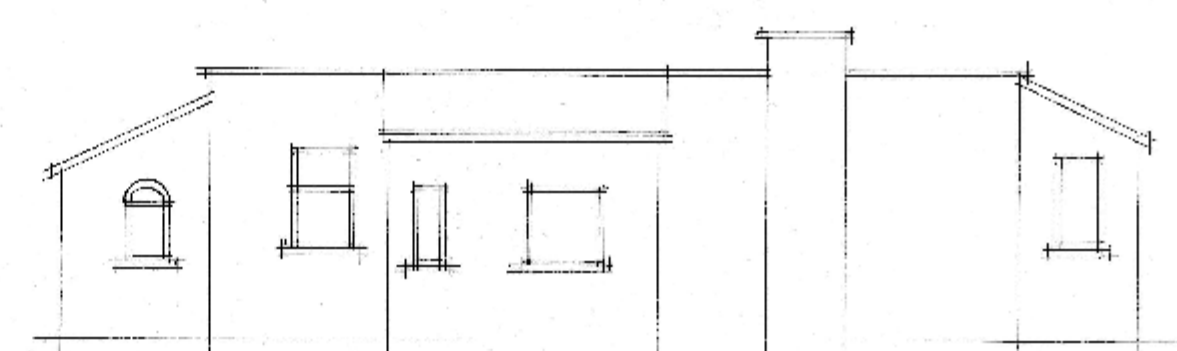

proposed front side rear and side elevations

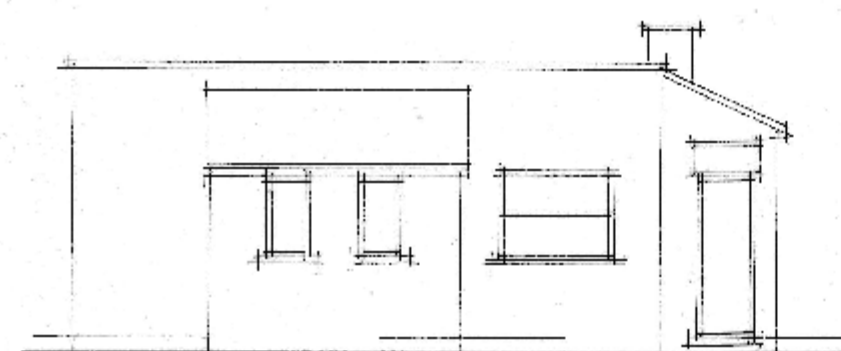

existing front side rear and side elevations

A	Date	Revision
© copyright		
THORNS-YOUNG ARCHITECTURAL		
THORNS-YOUNG LTD CHARTERED BUILDING CONSULTANTS 232 London Road, North End, Portsmouth PO2 9JQ Tel: (023) 9267 2883 Fax: (023) 9266 3457 Website: www.thornsyong.co.uk		
Client		
Mr & Mrs Rance		
Job Title		
14 Bembridge Drive Hayling Island		
Drawing Title		
Two storey extension		
Scale 1:100 1:50		
Date NOV 2014 Drawn by RN		
Dwg. No.	Rev.	
7265-14		