



SUPERSEDED

HAVANT BOROUGH
COUNCIL
02 MAR 2015
RECEIVED

BLOCK PLAN

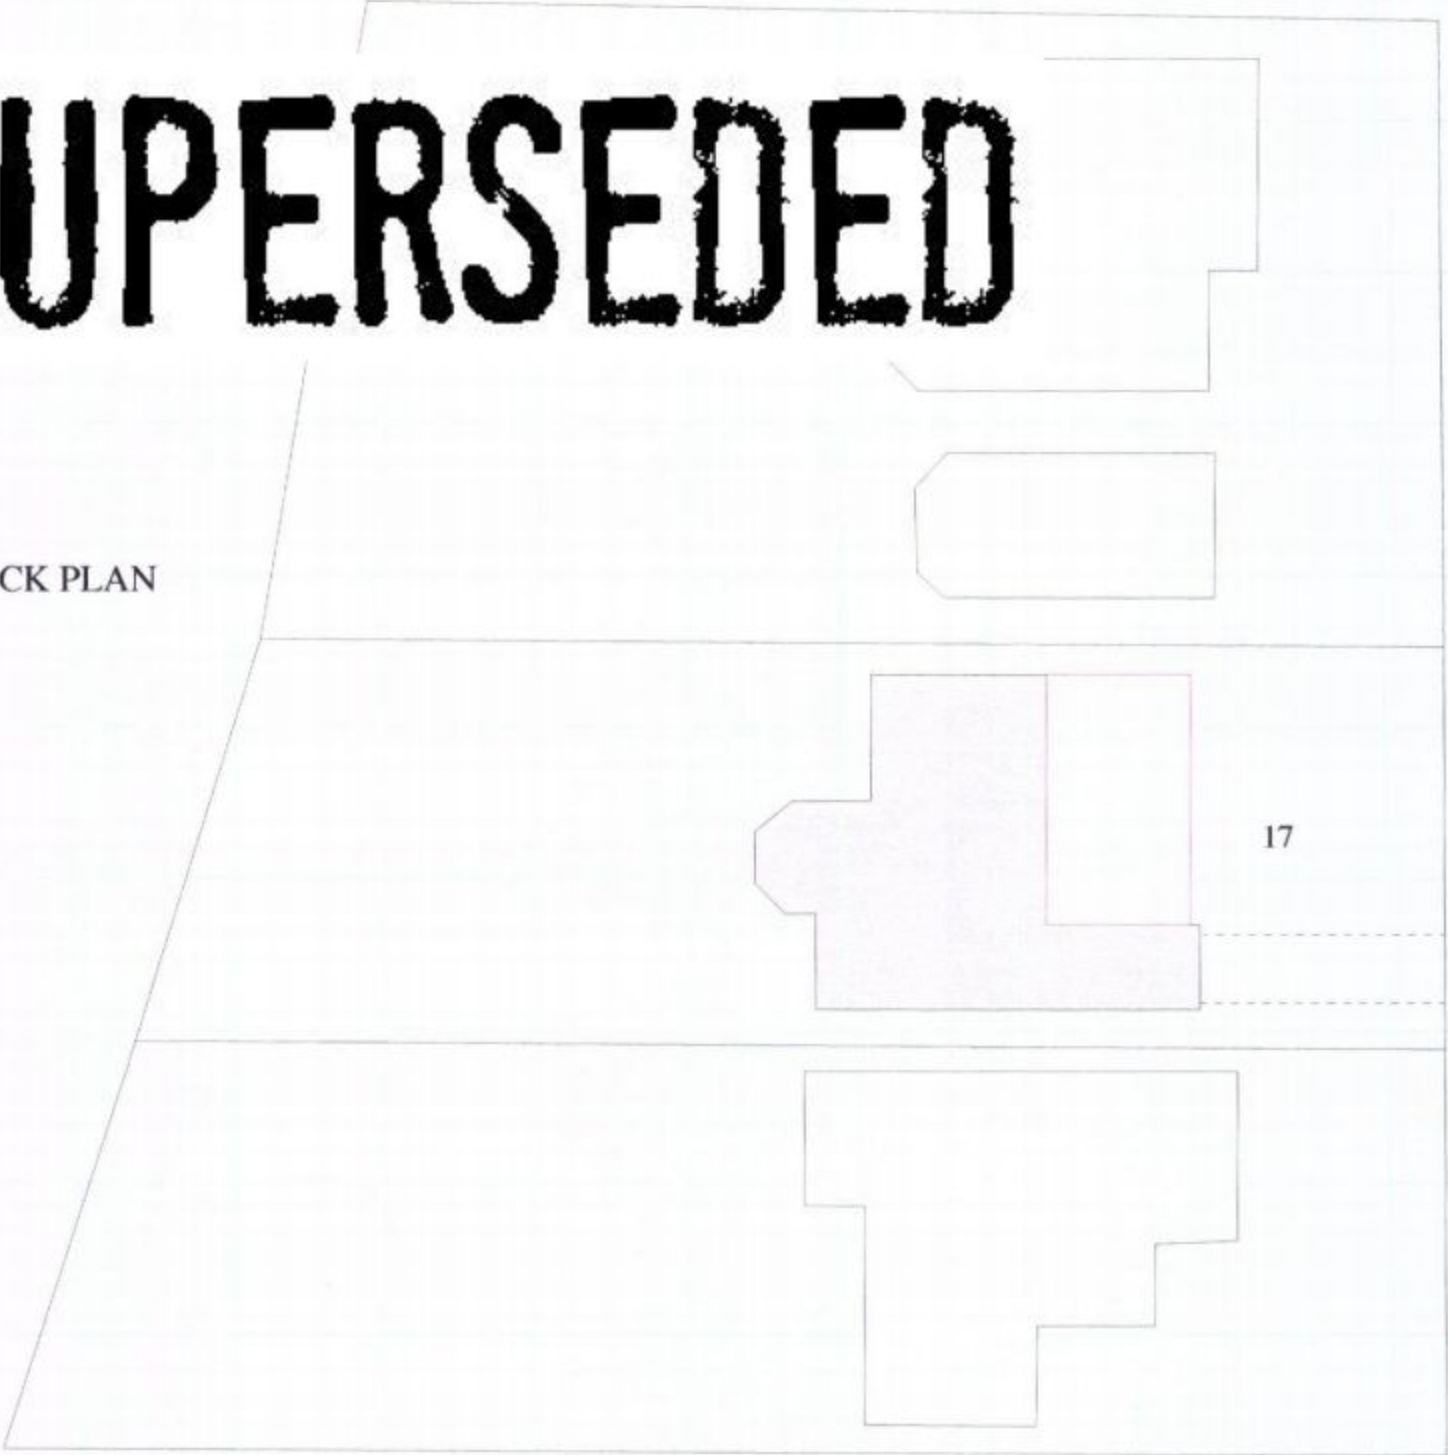

17 Langbrook Close

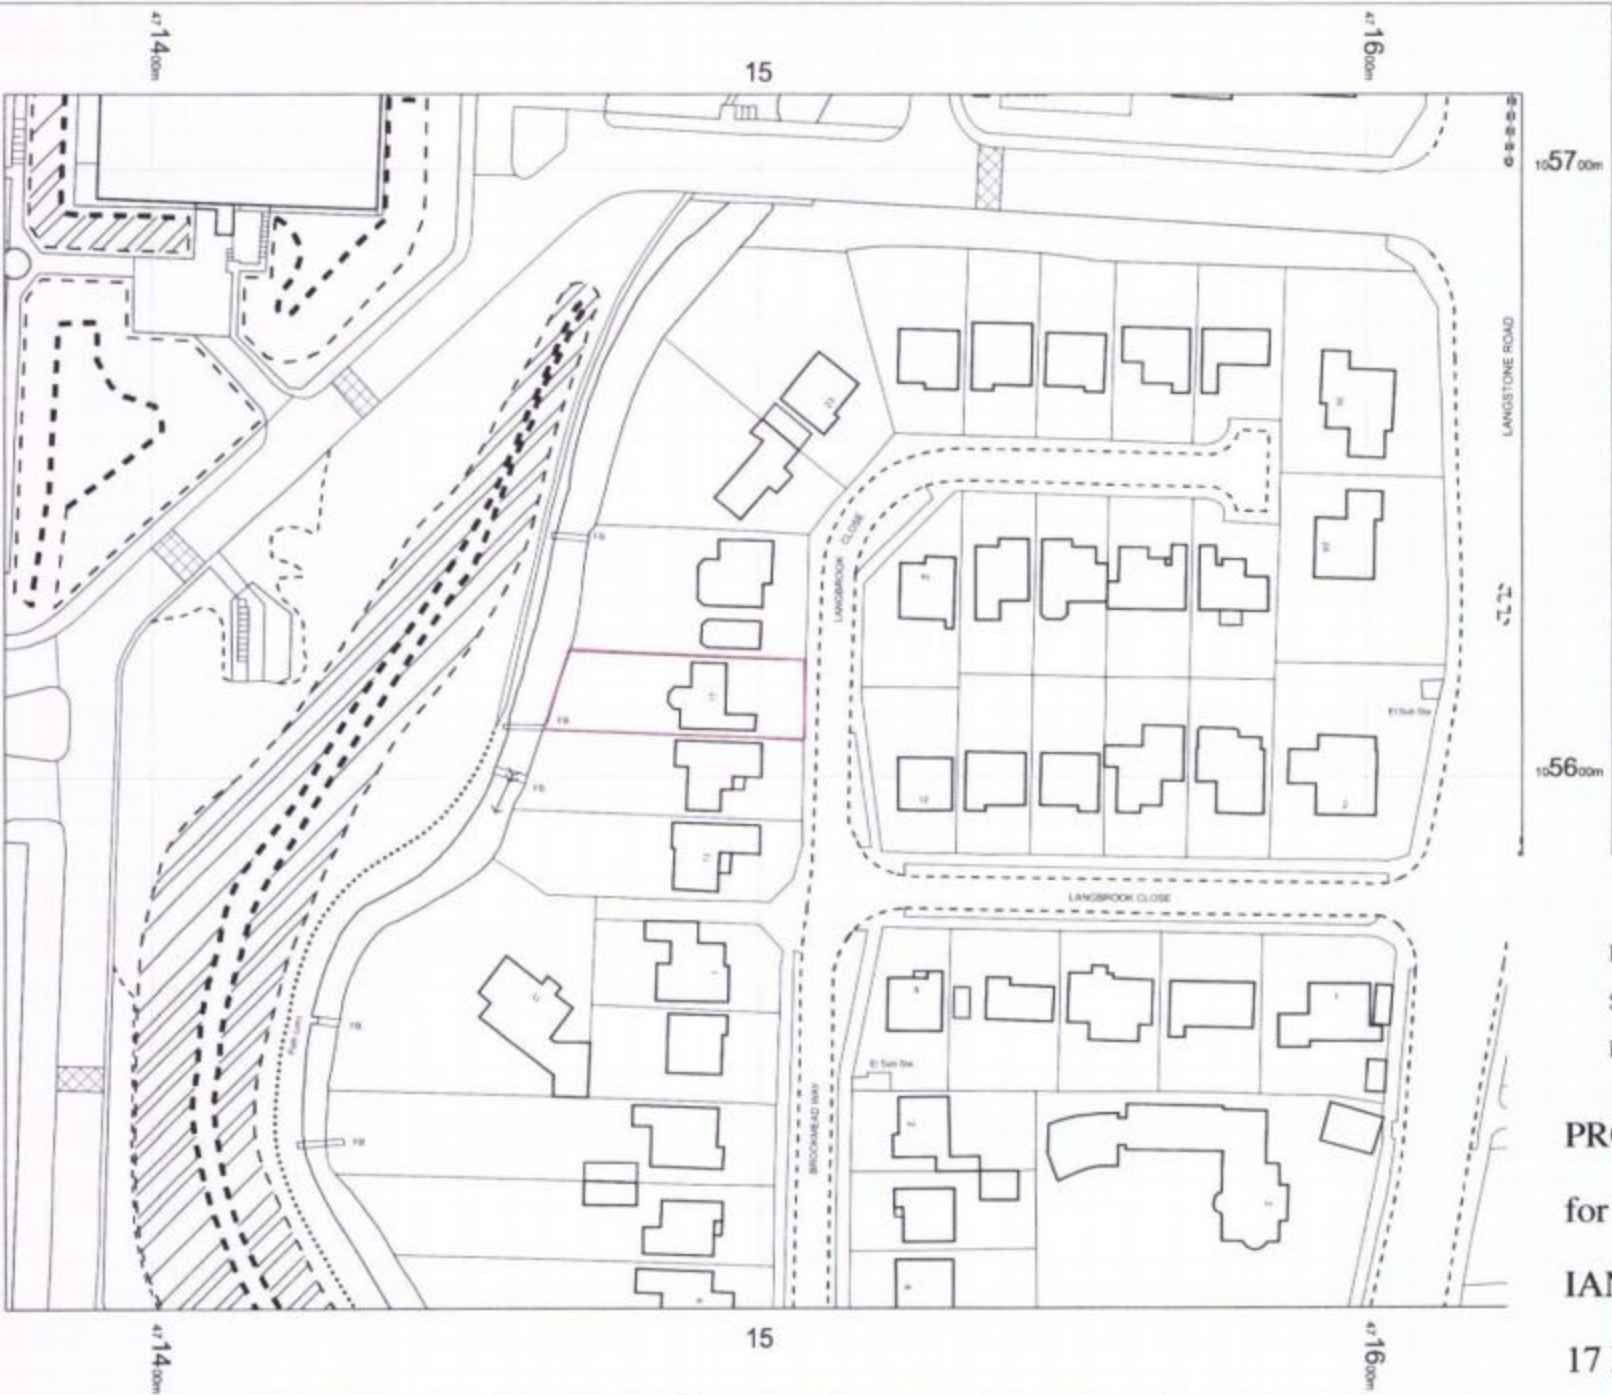

OS MasterMap 1250/2500/10000
scale
26 February 2015, ID:
BLJT-00405153
E www.planningapplicationmaps.co.uk
1:1250
scale
print
at
A4,
Centre:
471501

Ref IDB/02/2015/08

Scale 1:250 & 1:1250

Rev.

PROPOSED ALTERATIONS

for

IAN & DEBOROUGH BURROUGHS

17 LANGBROOK CLOSE

HAVANT PO9 1RS