

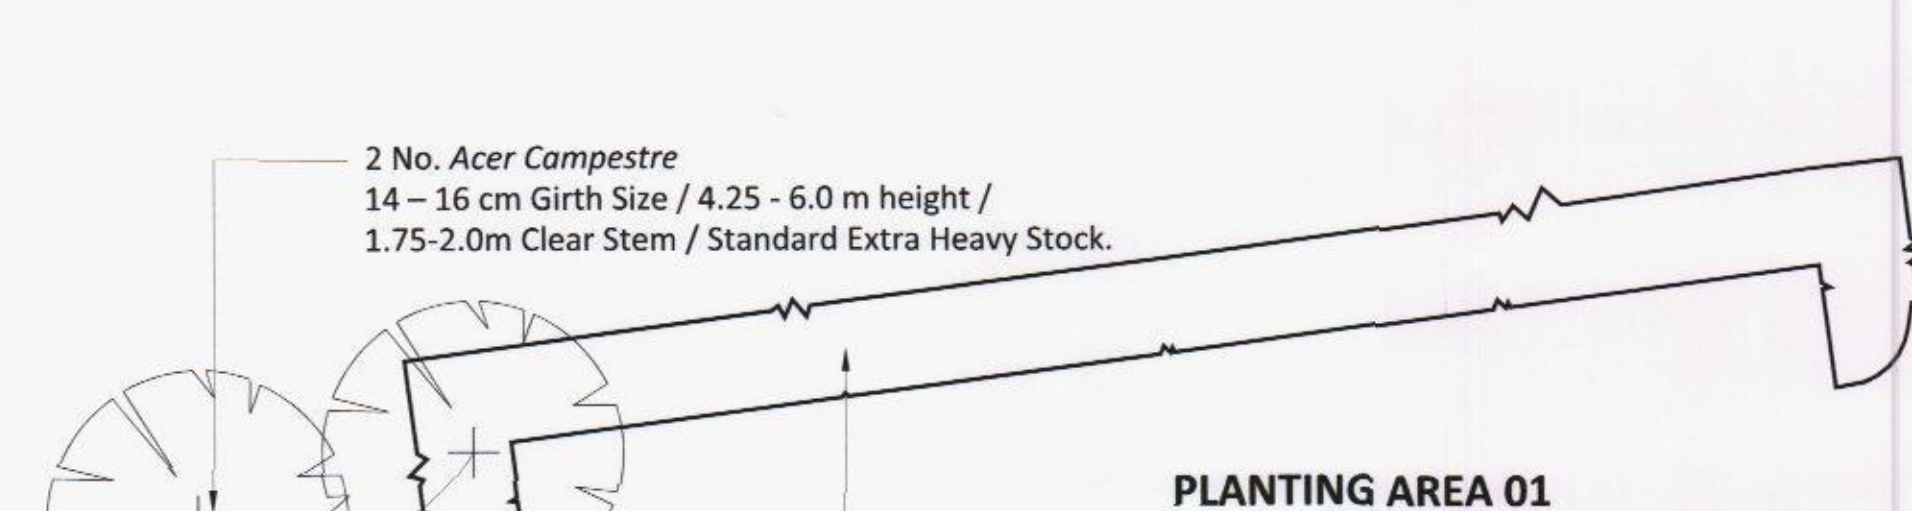
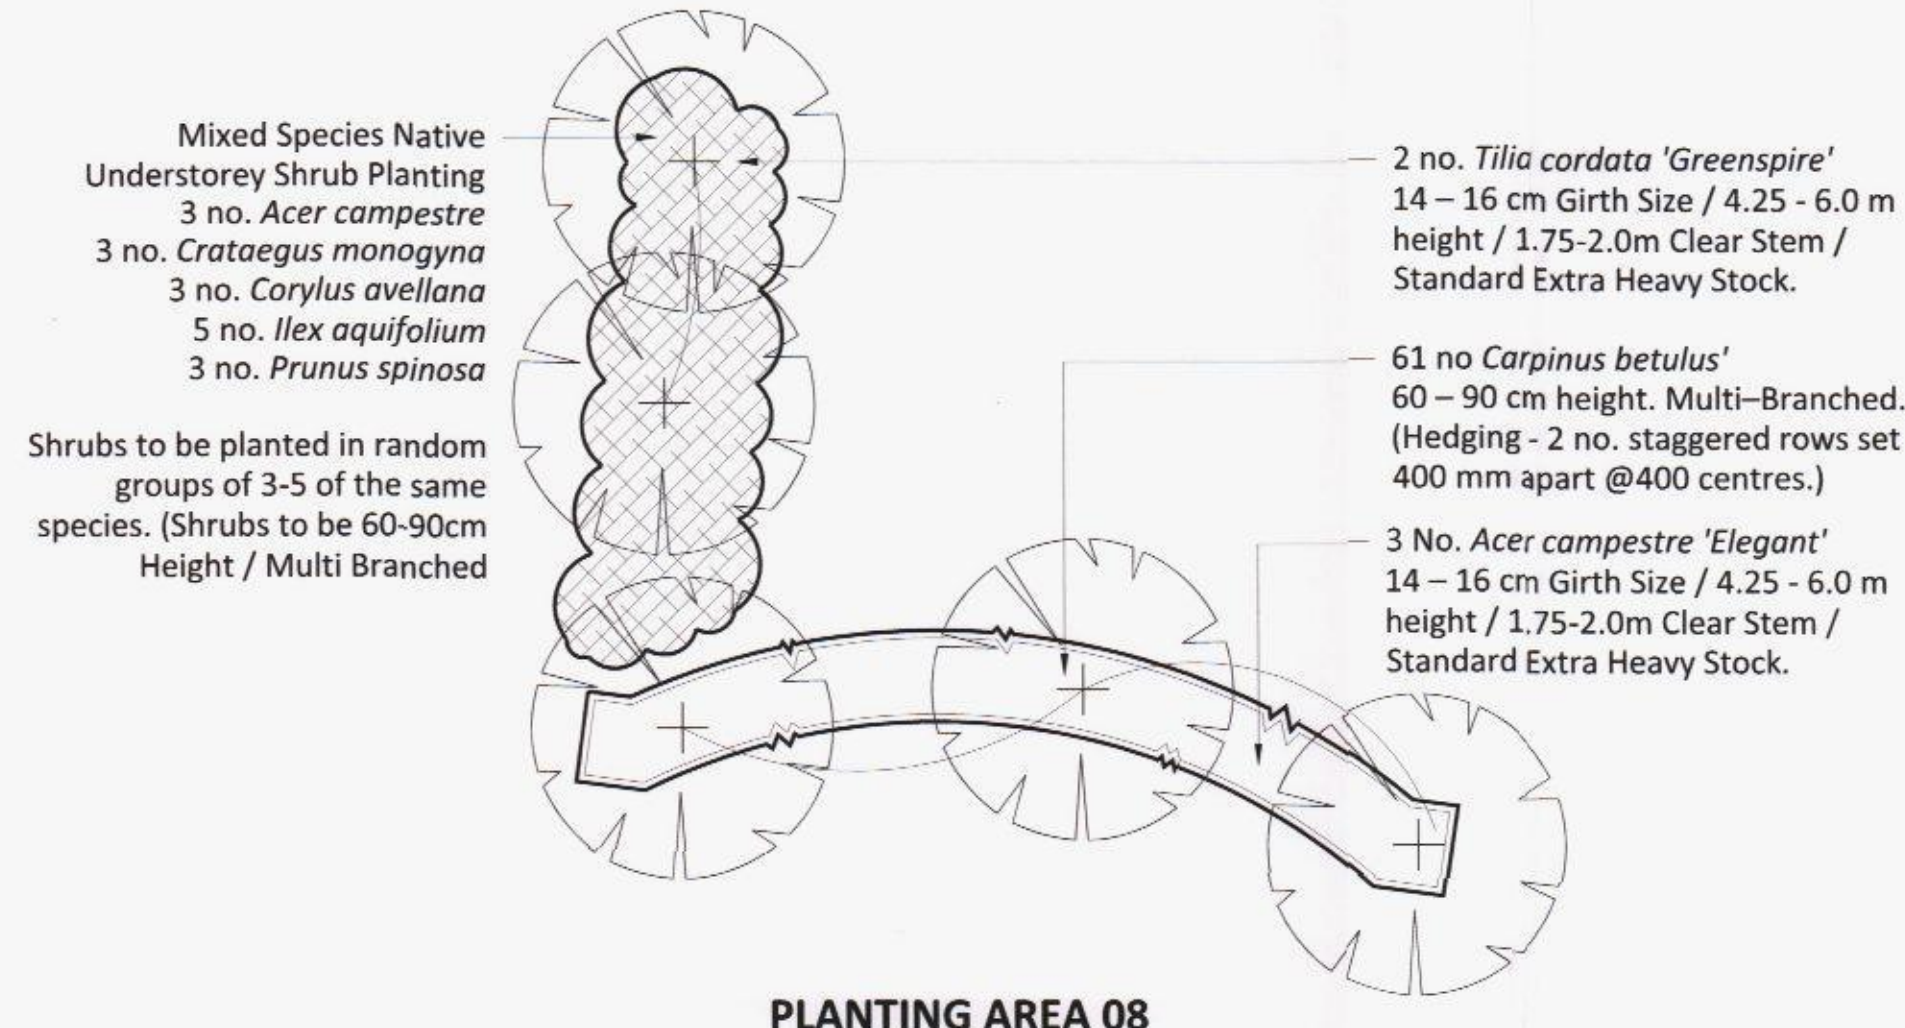
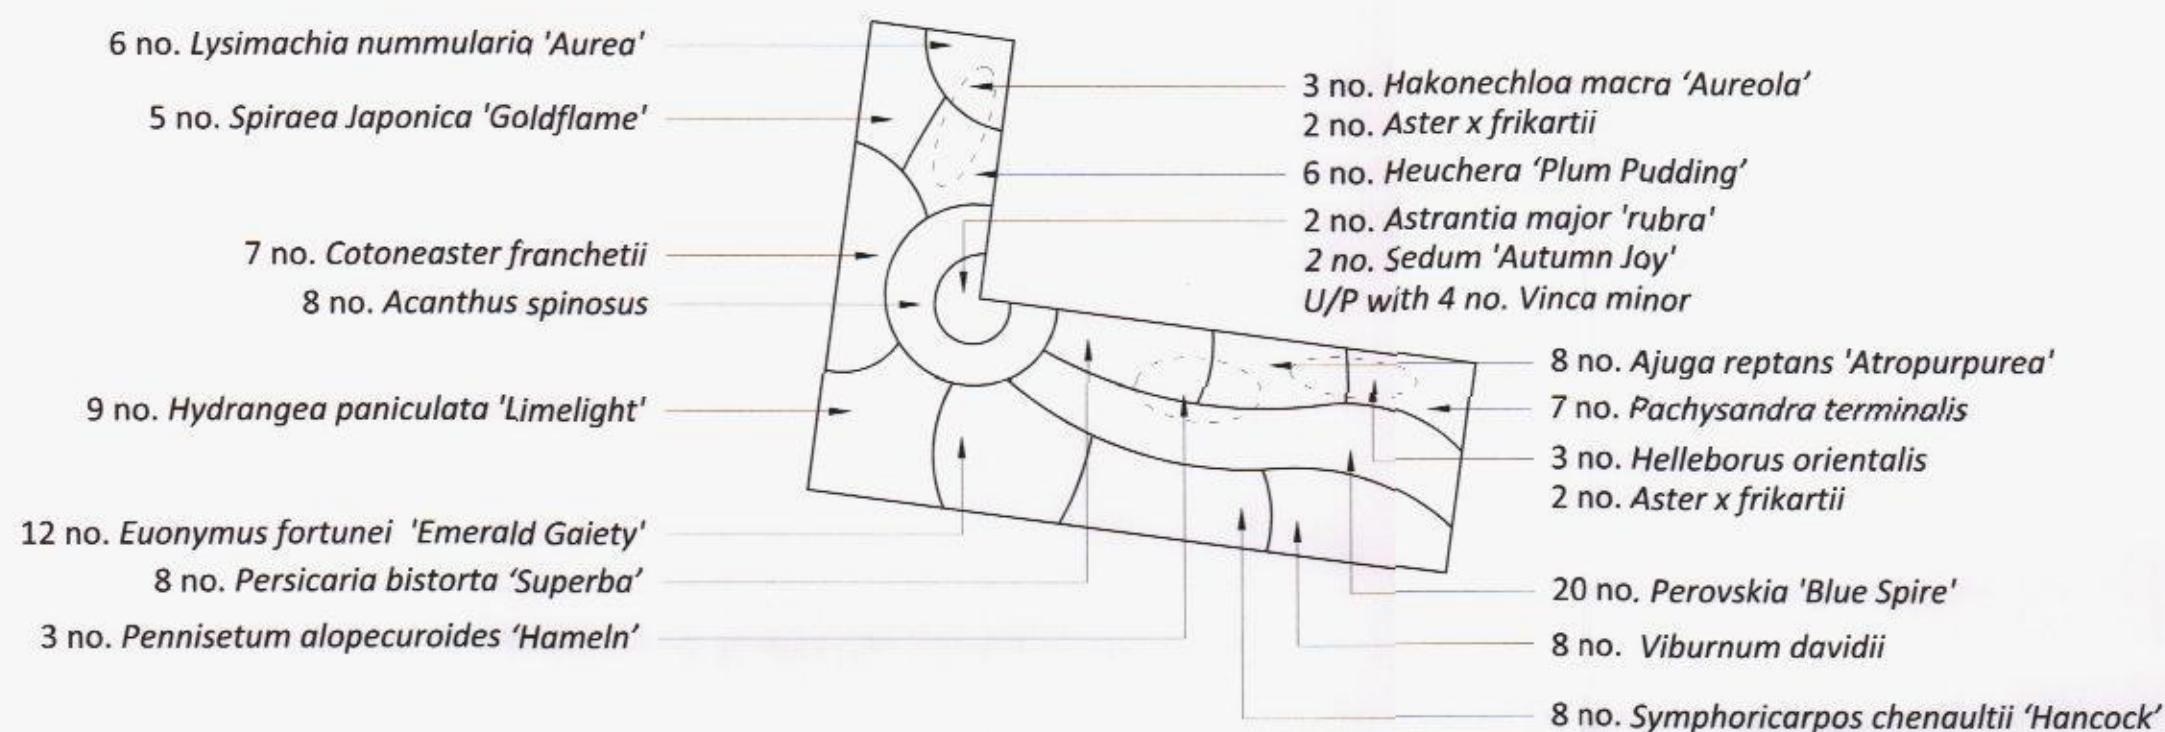
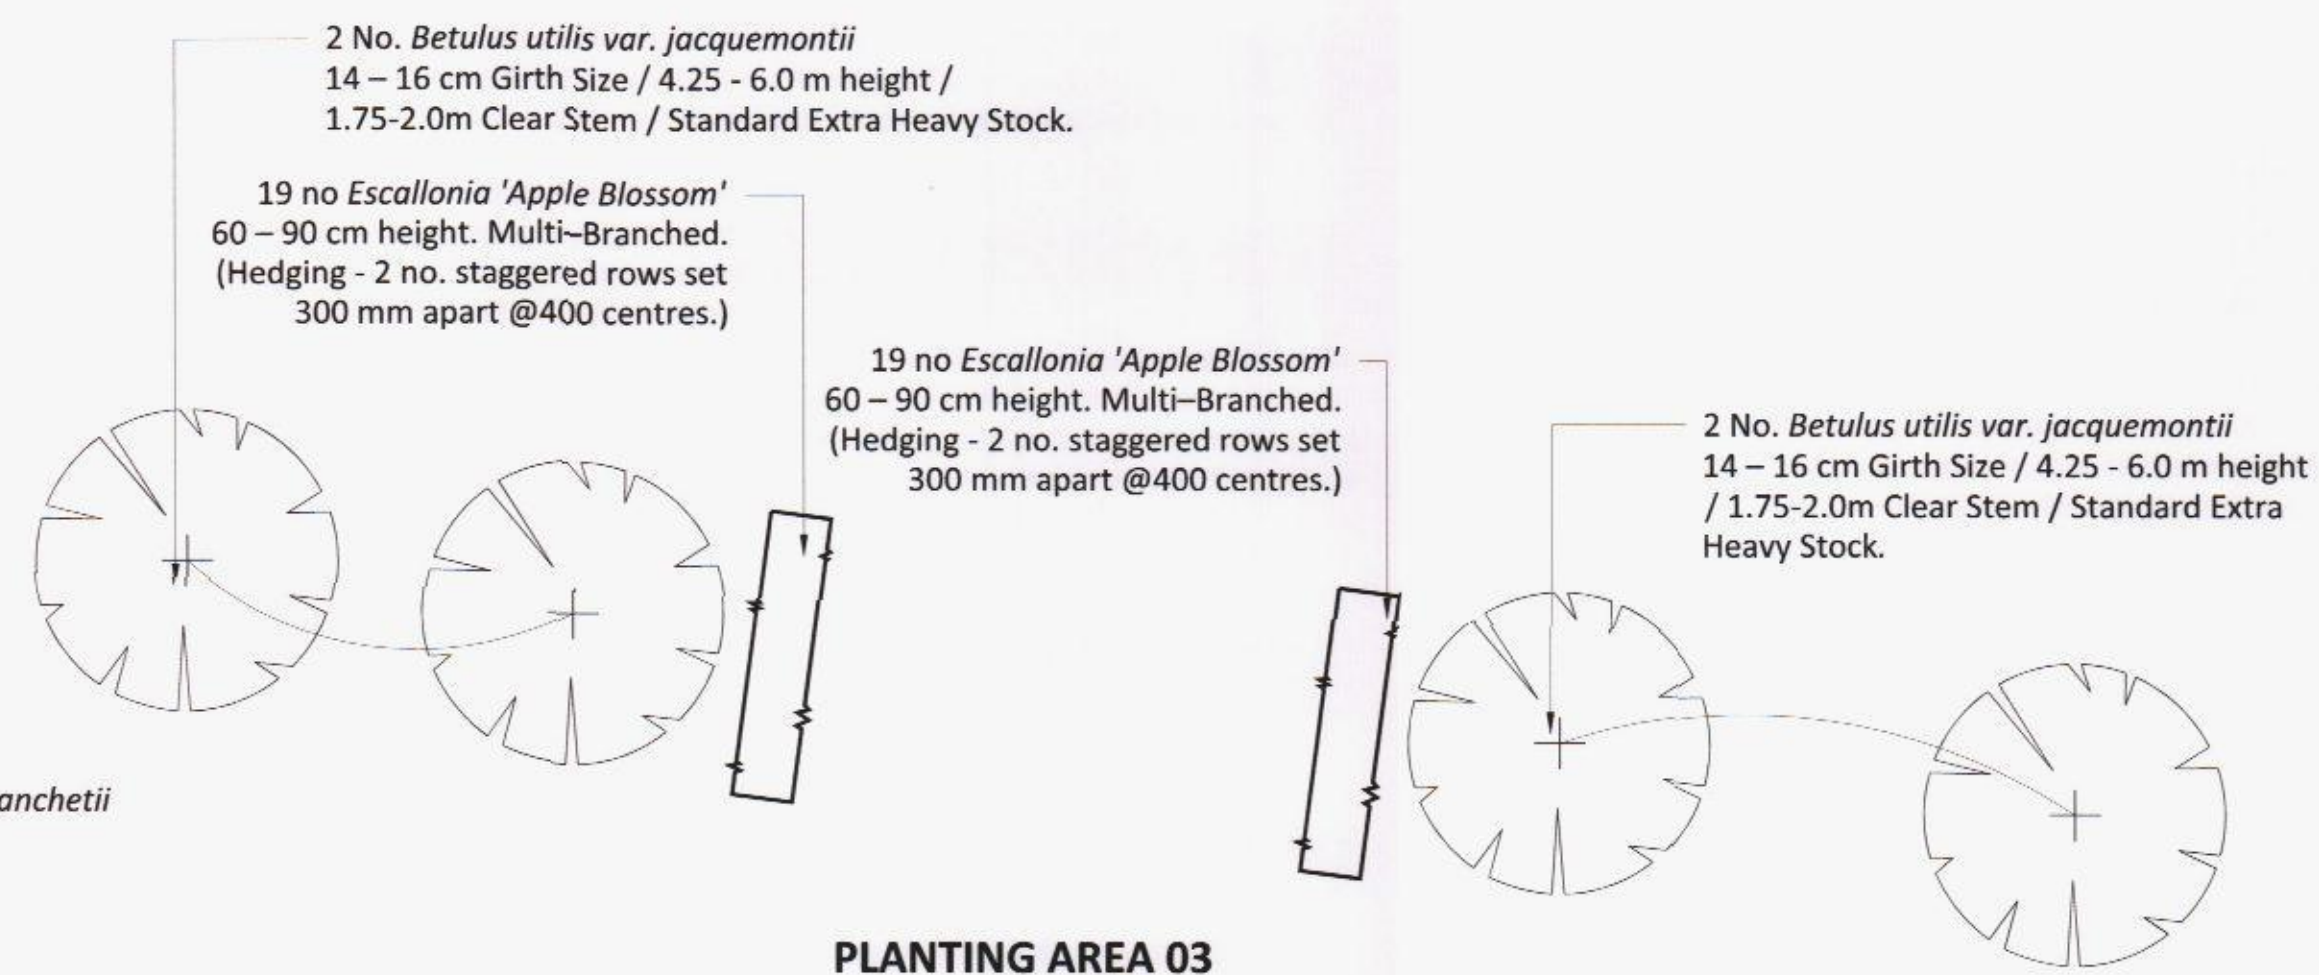


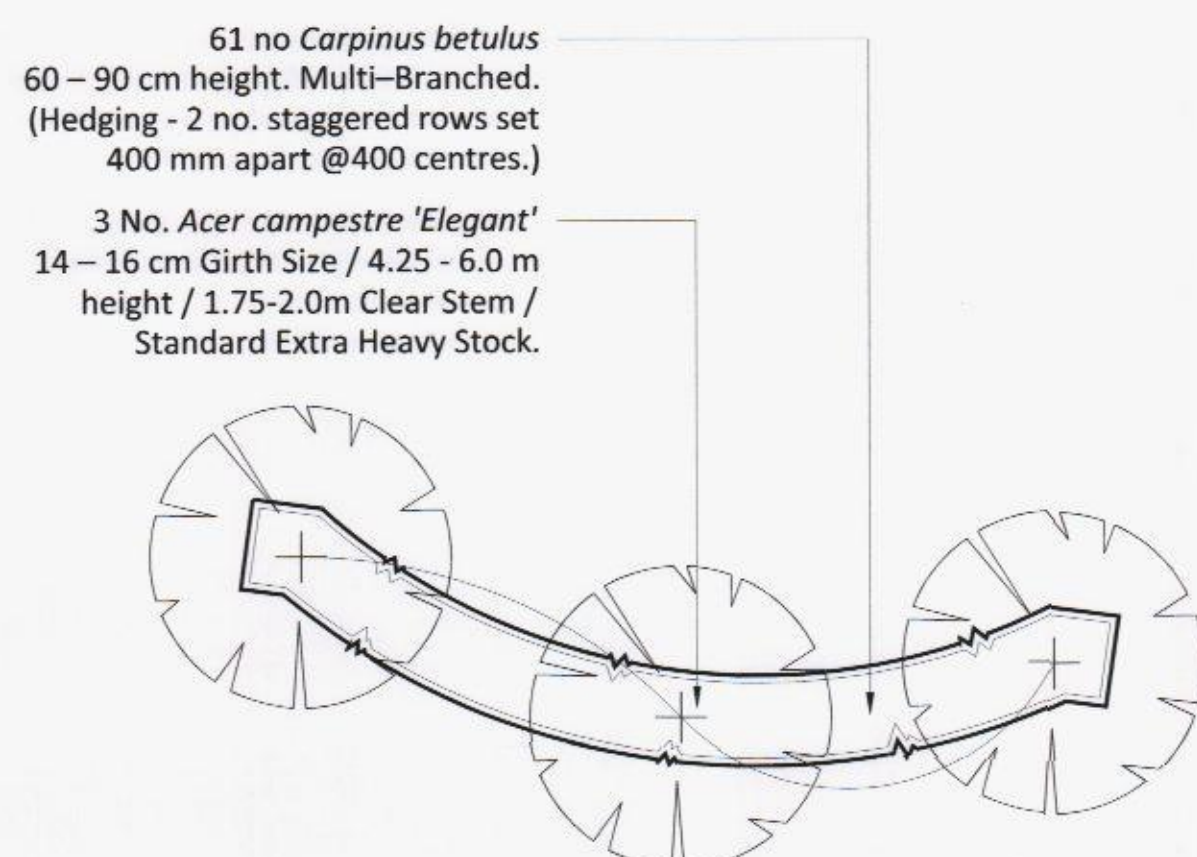

32 no. *Acer campestre* (Field Maple) Hedging;
33 no. *Carpinus betulus* (Hornbeam) Hedging;
32 no. *Crataegus monogyna* (Hawthorn) Hedging;
33 no. *Ilex aquifolium* (Holly) Hedging;
(Hedging to be 2 no. staggered rows @ 400mm
apart and 400mm centres. Native hedge planting
material to be evenly mixed and distributed in
groups of 3-5 plants of the same species
throughout the 2 no. staggered rows)

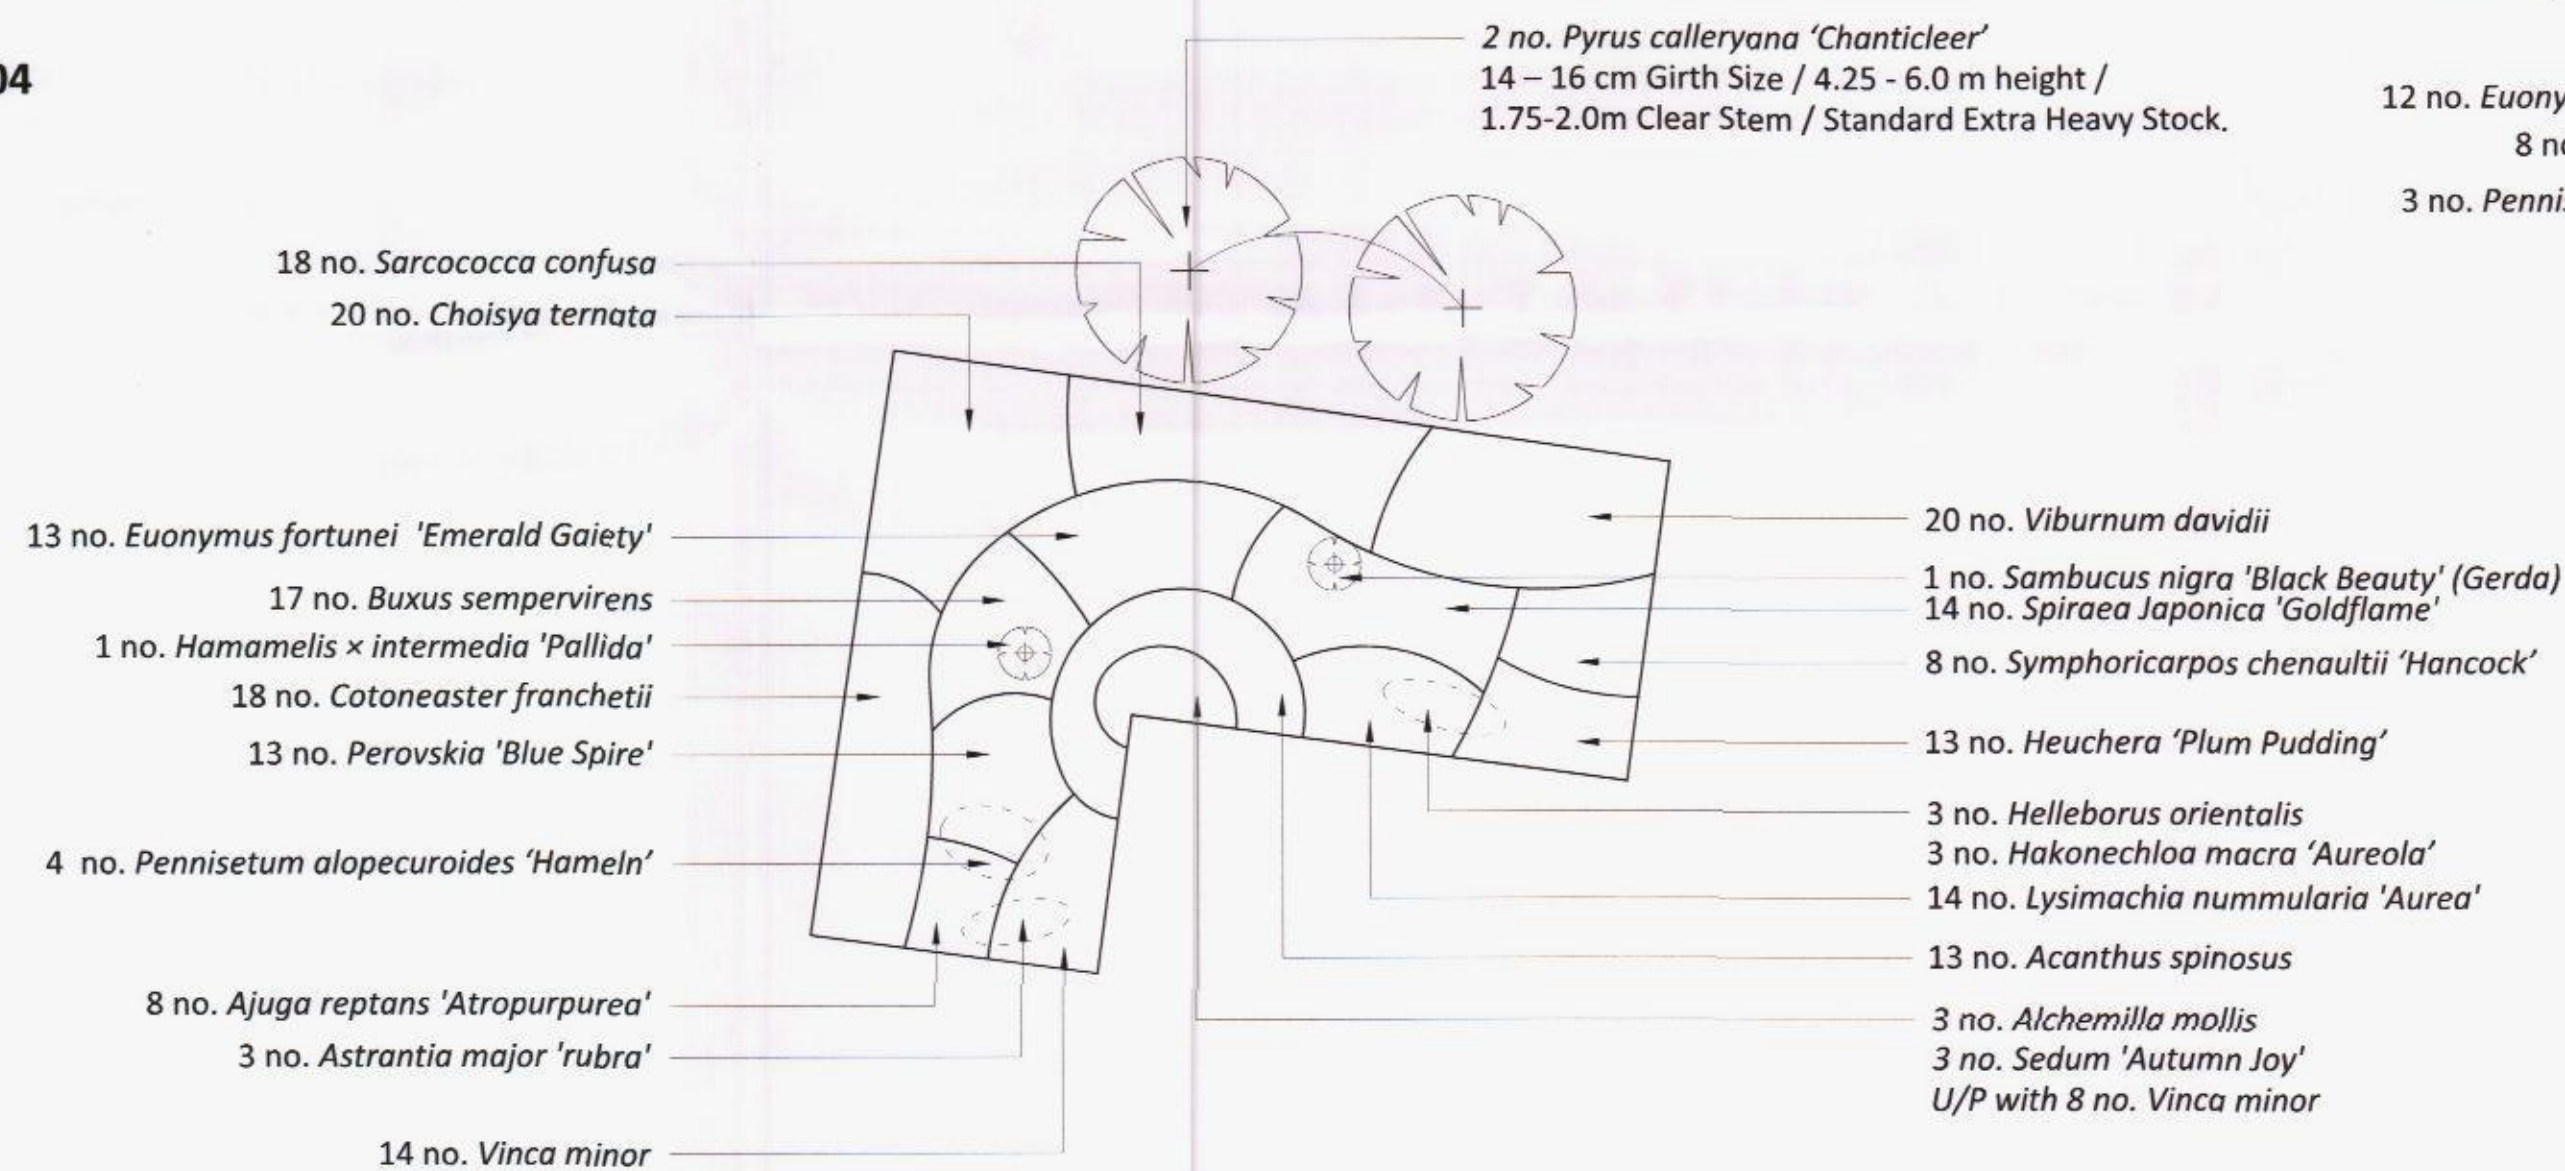

KEY

Proposed Tree Planting
Trees to be selected and planted in accordance with BS5835:2014 - Trees from nursery to independence in the landscape - Recommendations.

Proposed Ornamental Planting Areas
Proposed ornamental shrub planting areas to be a minimum of 300 mm depth of subsoil overlain with a minimum of 450 mm depth of Multi Purpose Topsoil to BS5882:2007 Specification for Topsoil and Requirements for Use. Planting Areas to be Bark Mulched with 75 mm depth (min) of Ornamental Bark Mulch.

Proposed Specimen Shrub Planting
Proposed ornamental specimen shrub planting. Planting areas to be a minimum of 300 mm depth of subsoil overlain with a minimum of 450 mm depth of Multi Purpose Topsoil to BS5882:2007 Specification for Topsoil and Requirements for Use. Planting Areas (750mm Ø minimum) to be Bark Mulched with 75 mm depth (min) of Ornamental Bark Mulch.

Proposed Herbaceous Planting
Proposed herbaceous planting areas.

Proposed Native Understorey Shrub Planting
Proposed native understorey shrub planting areas to be 300mm depth (minimum) subsoil overlain with 450mm (minimum) multi purpose topsoil to BS5882:2007 Specification for Topsoil and Requirements for Use. Native understorey shrub planting areas to be bark mulched with 75 mm depth (min) of ornamental bark mulch.

Proposed Hedgerow
Proposed hedgerow planting areas to be 300mm depth (minimum) subsoil overlain with 450mm (minimum) multi purpose topsoil to BS5882:2007 Specification for Topsoil and Requirements for Use. Hedgerow planting areas to be bark mulched with 75 mm depth (min) of ornamental bark mulch.

NOTES
Refer to RC0136/01 Planting Layout (School Site) and Detailed Plant Schedule and Specification 01 (School Site) for further details.

HAVANT BOROUGH
COUNCIL
- 1 DEC 2014
RECEIVED

REV.	DESCRIPTION	DATE	INITIALS
01	Planning Issue Updated	12-11-14	AR

Ramsay & Co
Landscape Architecture

The Studio, 68 Cuckfield Road, Hurstpierpoint, West Sussex, BN6 9SB
T: 01273 834 198 M: 07973 770047 E: landscape@ramsayandco.com

Project Title:
Purbrook Park School, Park Ave, Waterloooville
MH Architects
Drawing Title:
Detailed Planting (School Site)

Scale: 1:100@A1	Drawn: AR	Date: 24-10-14
Drawing Number: RCO 136 / 03	Revision: 01	