


**PROPOSED ADDITION TO FORM NEW DWELLING
25, BRIGHTS LANE, HAYLING ISLAND, HANTS.
FOR MR & MRS D. BAILEY.**

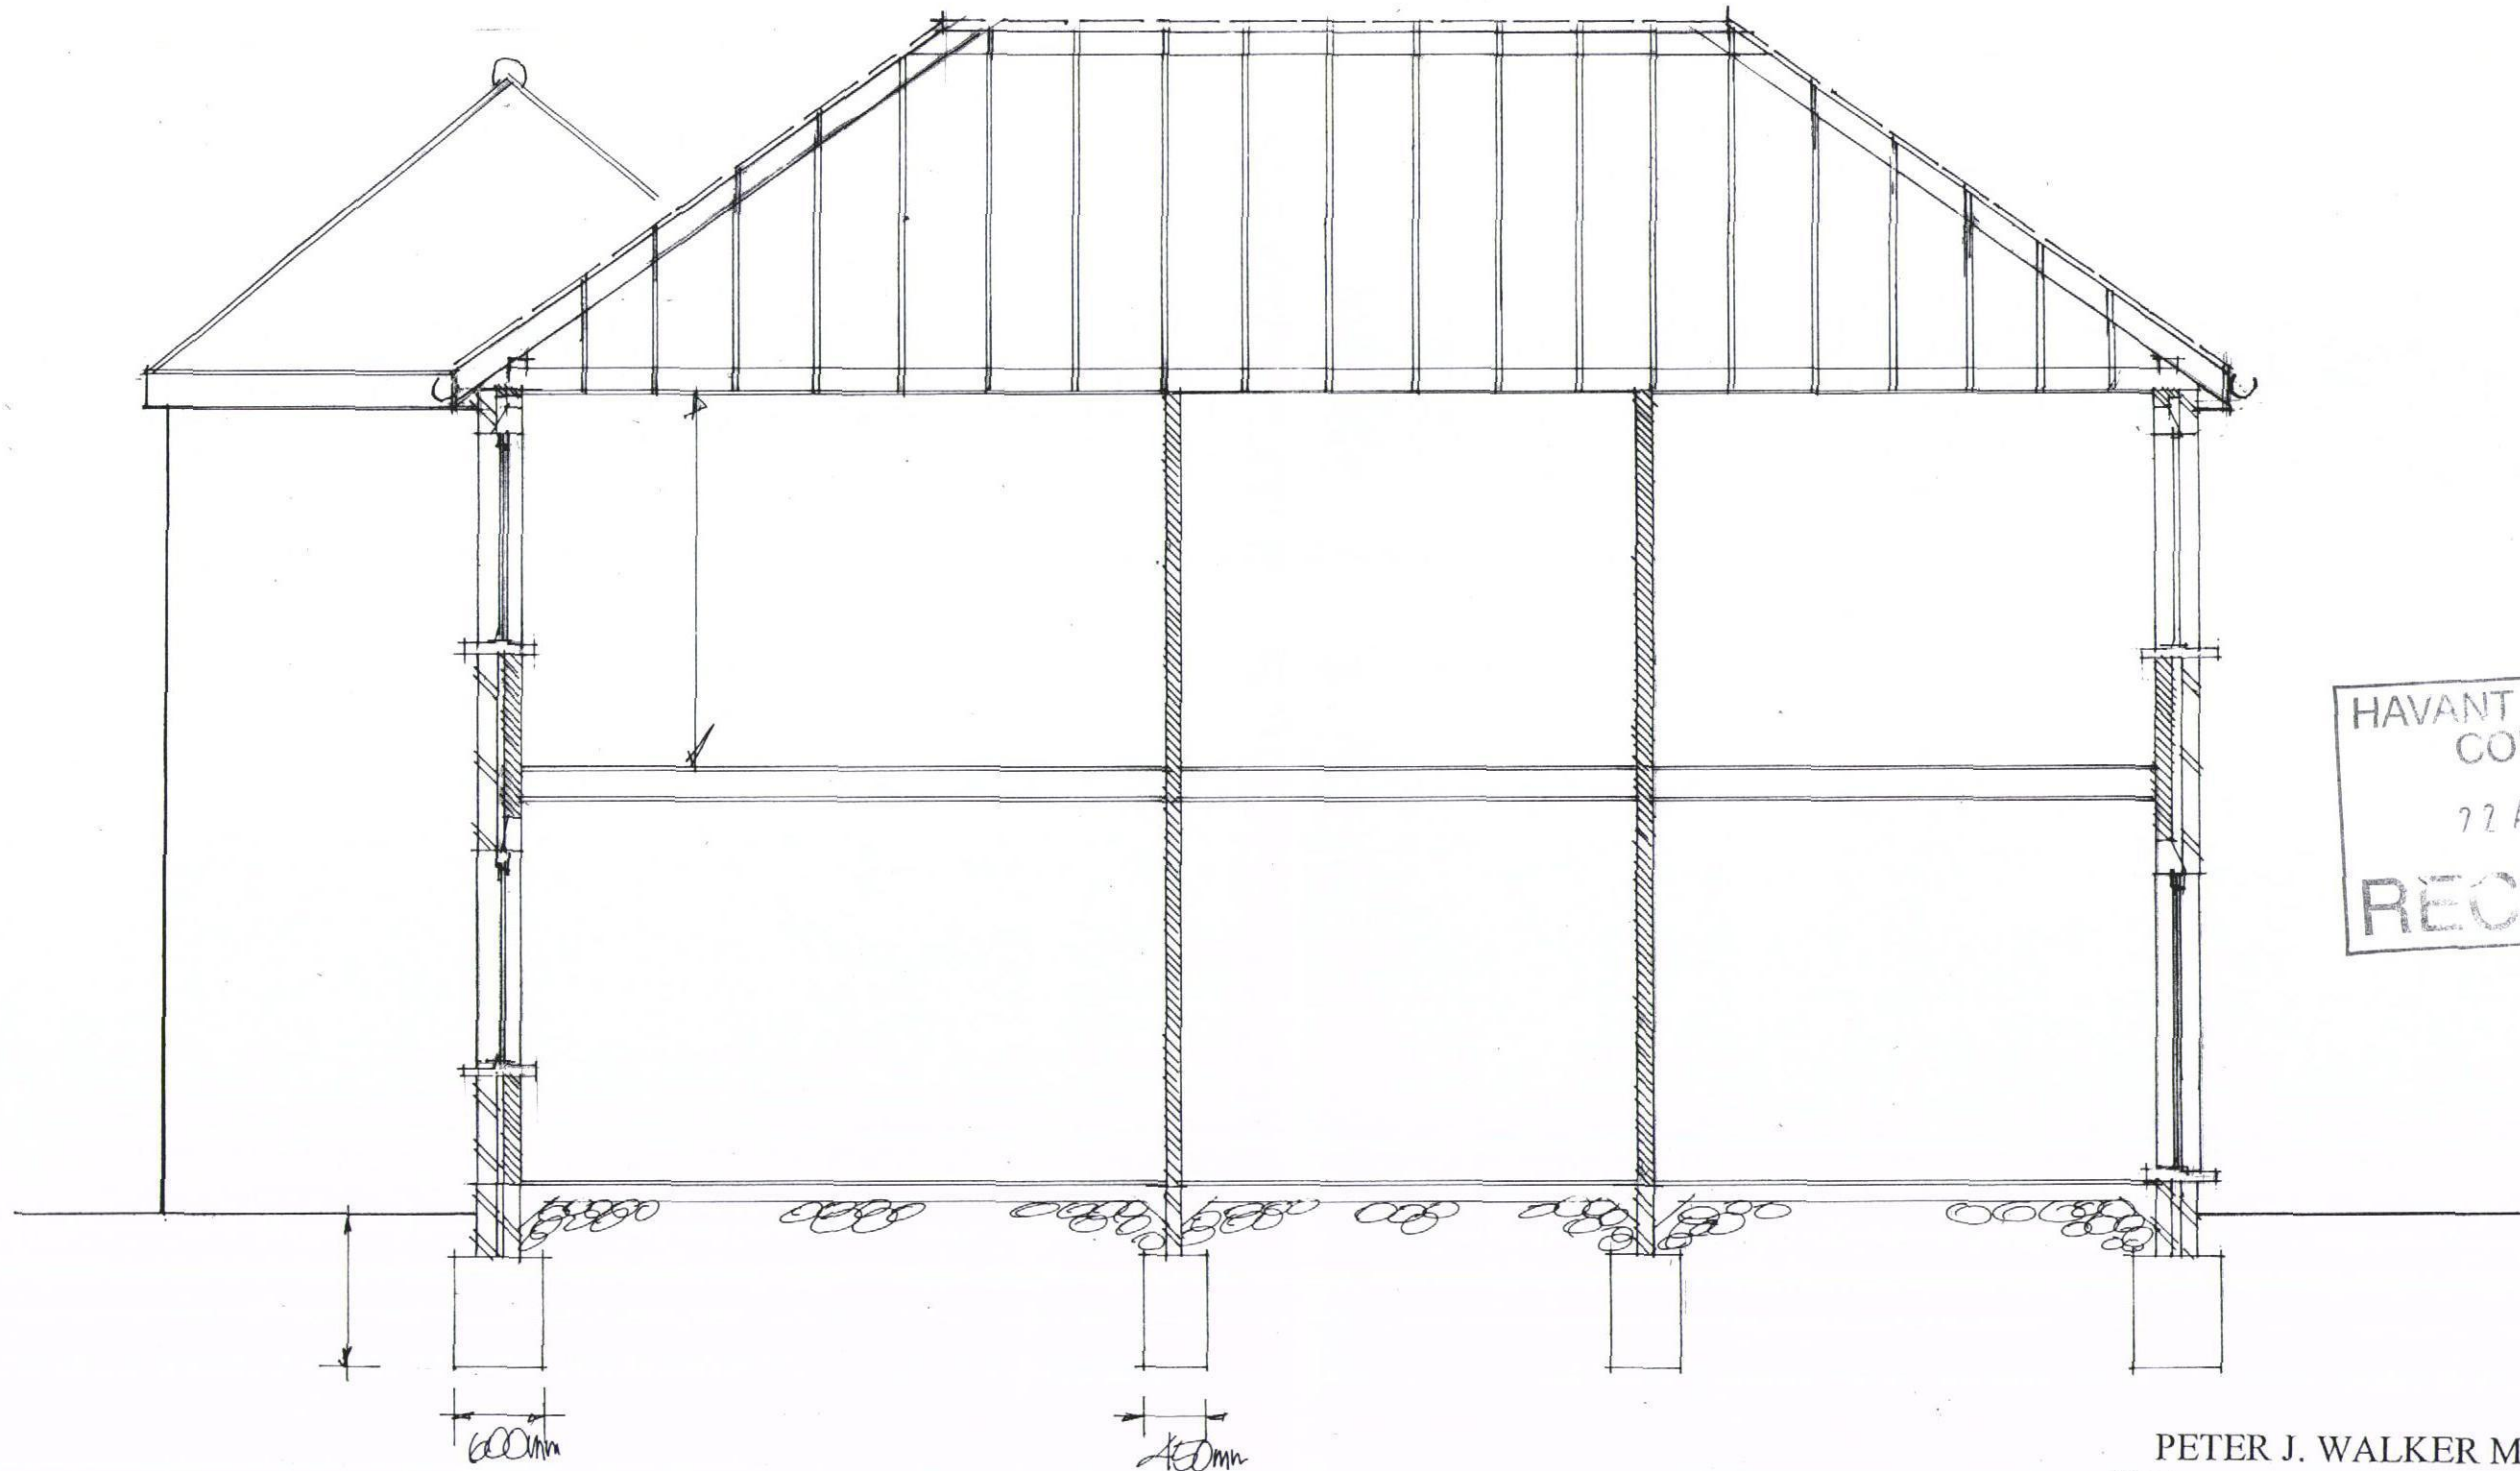

date april 2014
scale 1:50

PLANNING ONLY

Section drawing

PETER J. WALKER MRICS
CHARTERED SURVEYOR
182 SEAFRONT, HAYLING ISLAND, HANTS
PO11 9 AN

TEL: 02392 467571