


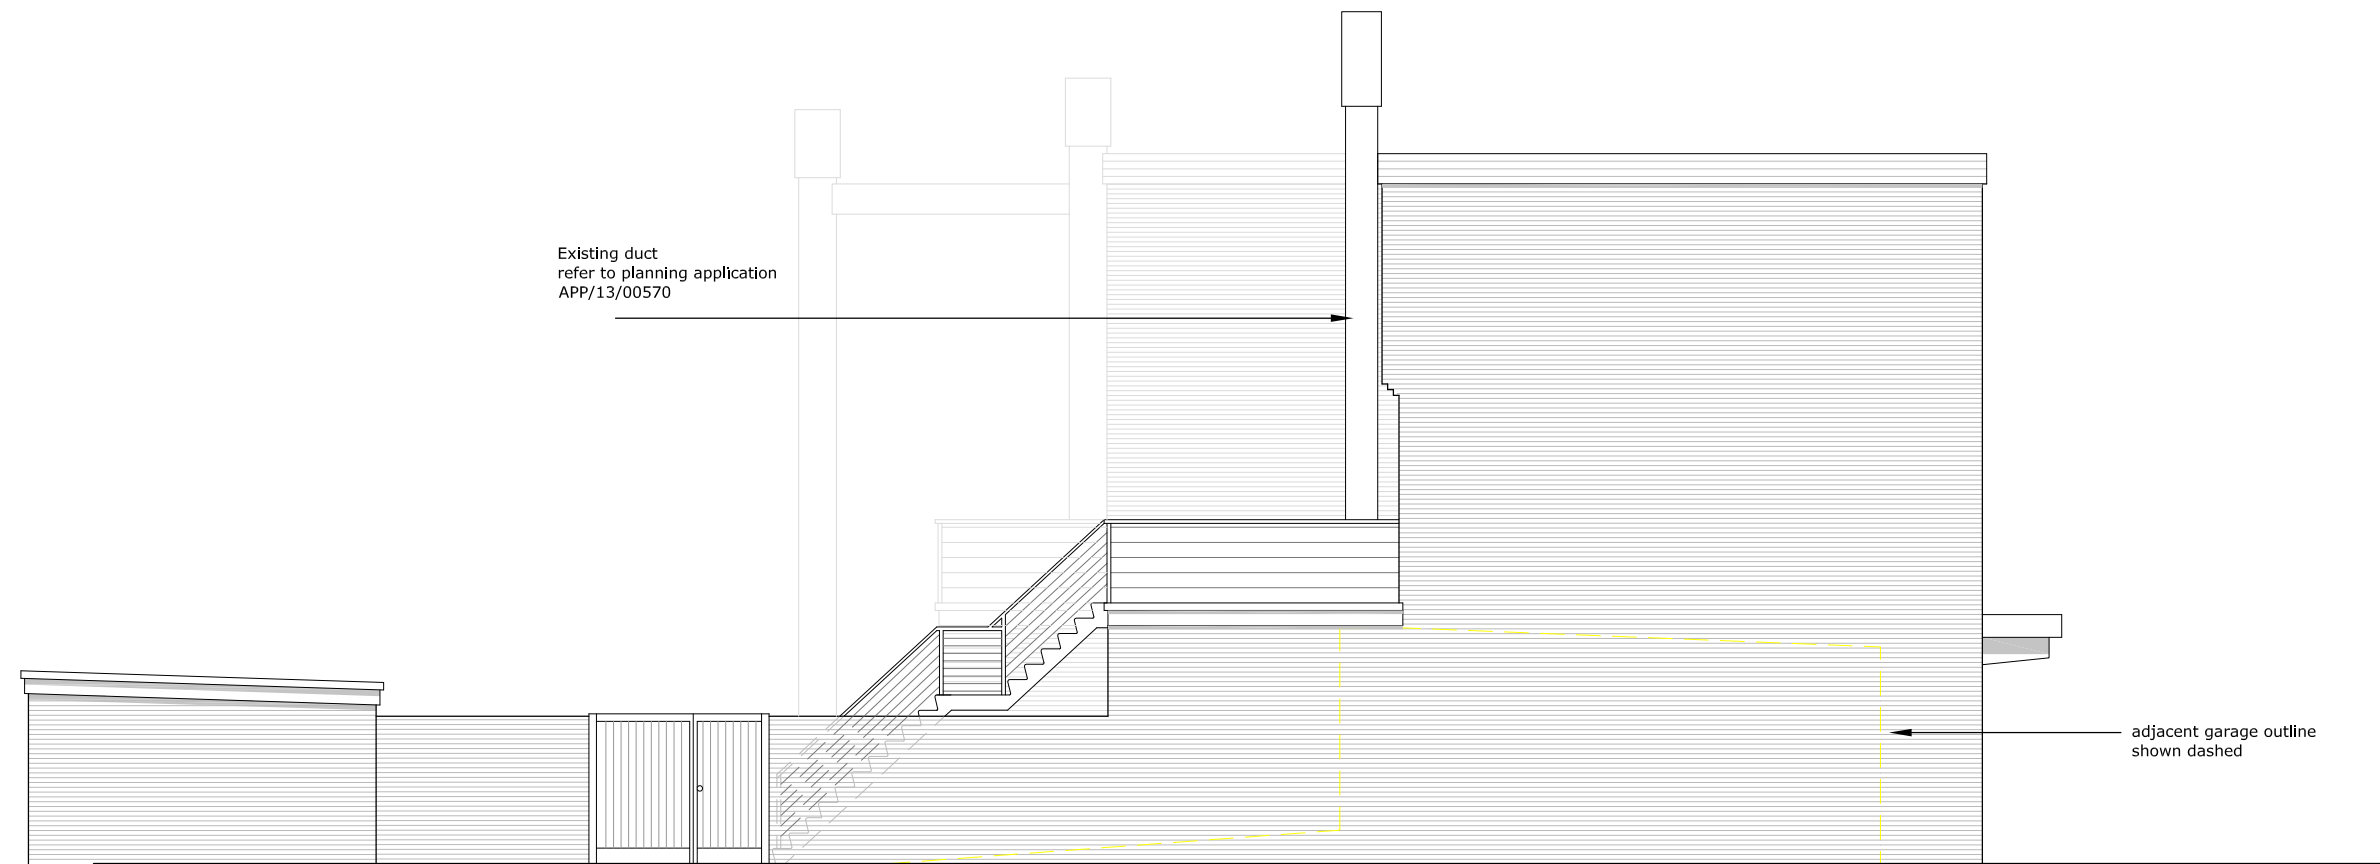

A		02/02/15	FIRST ISSUE	CJ	JM	CLIENT Mr Ali Ozdemir				TITLE 4 Purbrook Chase Precinct Waterlooville PO7 5QH Rear Extension Project Existing Elevations 3 of 3				 DESIGN DRAWN LTD THE CLOCK TOWER GREAT SOUTHSEA STREET SOUTHSEA, HAMPSHIRE PO5 3BY T: 02392 837 149 E: INFO@DESIGNDRAWN.COM W: WWW.DESIGNDRAWN.COM							
Rev	Date	Description			By	PM	Scale @ A3: 1:100				Drawn by : LA		Drawing No: 156_E104		Revised: A				DESIGN DRAWN LTD. Copyright Reserved. Check dims on site.		
REVISIONS						Planning						Date : ① February 2015		Checked by : JM							