


GENERAL NOTES

This scheme is subject to Town Planning and all other necessary consents. Dimensions, areas and levels where given are only approximate and subject to site survey. All dimensions are to be checked on site. Do not scale other than for Planning purposes. This drawing is to be read in conjunction with all relevant consultants and/or specialists or working documents and any amendments or variations must be notified to the architects before the affected work commences. All queries relating to design of foundations, floor slabs and any structural elements are to be referred to the structural engineering consultant for resolution. All feasibility studies are subject to full site survey. The workmanship of all relevant trades and building operations shall conform with the provisions of the British Standard (BS) 8000:1989 parts 1-15 inclusive.

All design and construction is to be in accordance with the Construction, Design and Management Regulations 2007

NOTES

DRAWING TO BE VIEWED IN CONJUNCTION WITH PROPOSED FENCE LOCATION PLAN, DRAWING CHQ.08.8455-PL117.

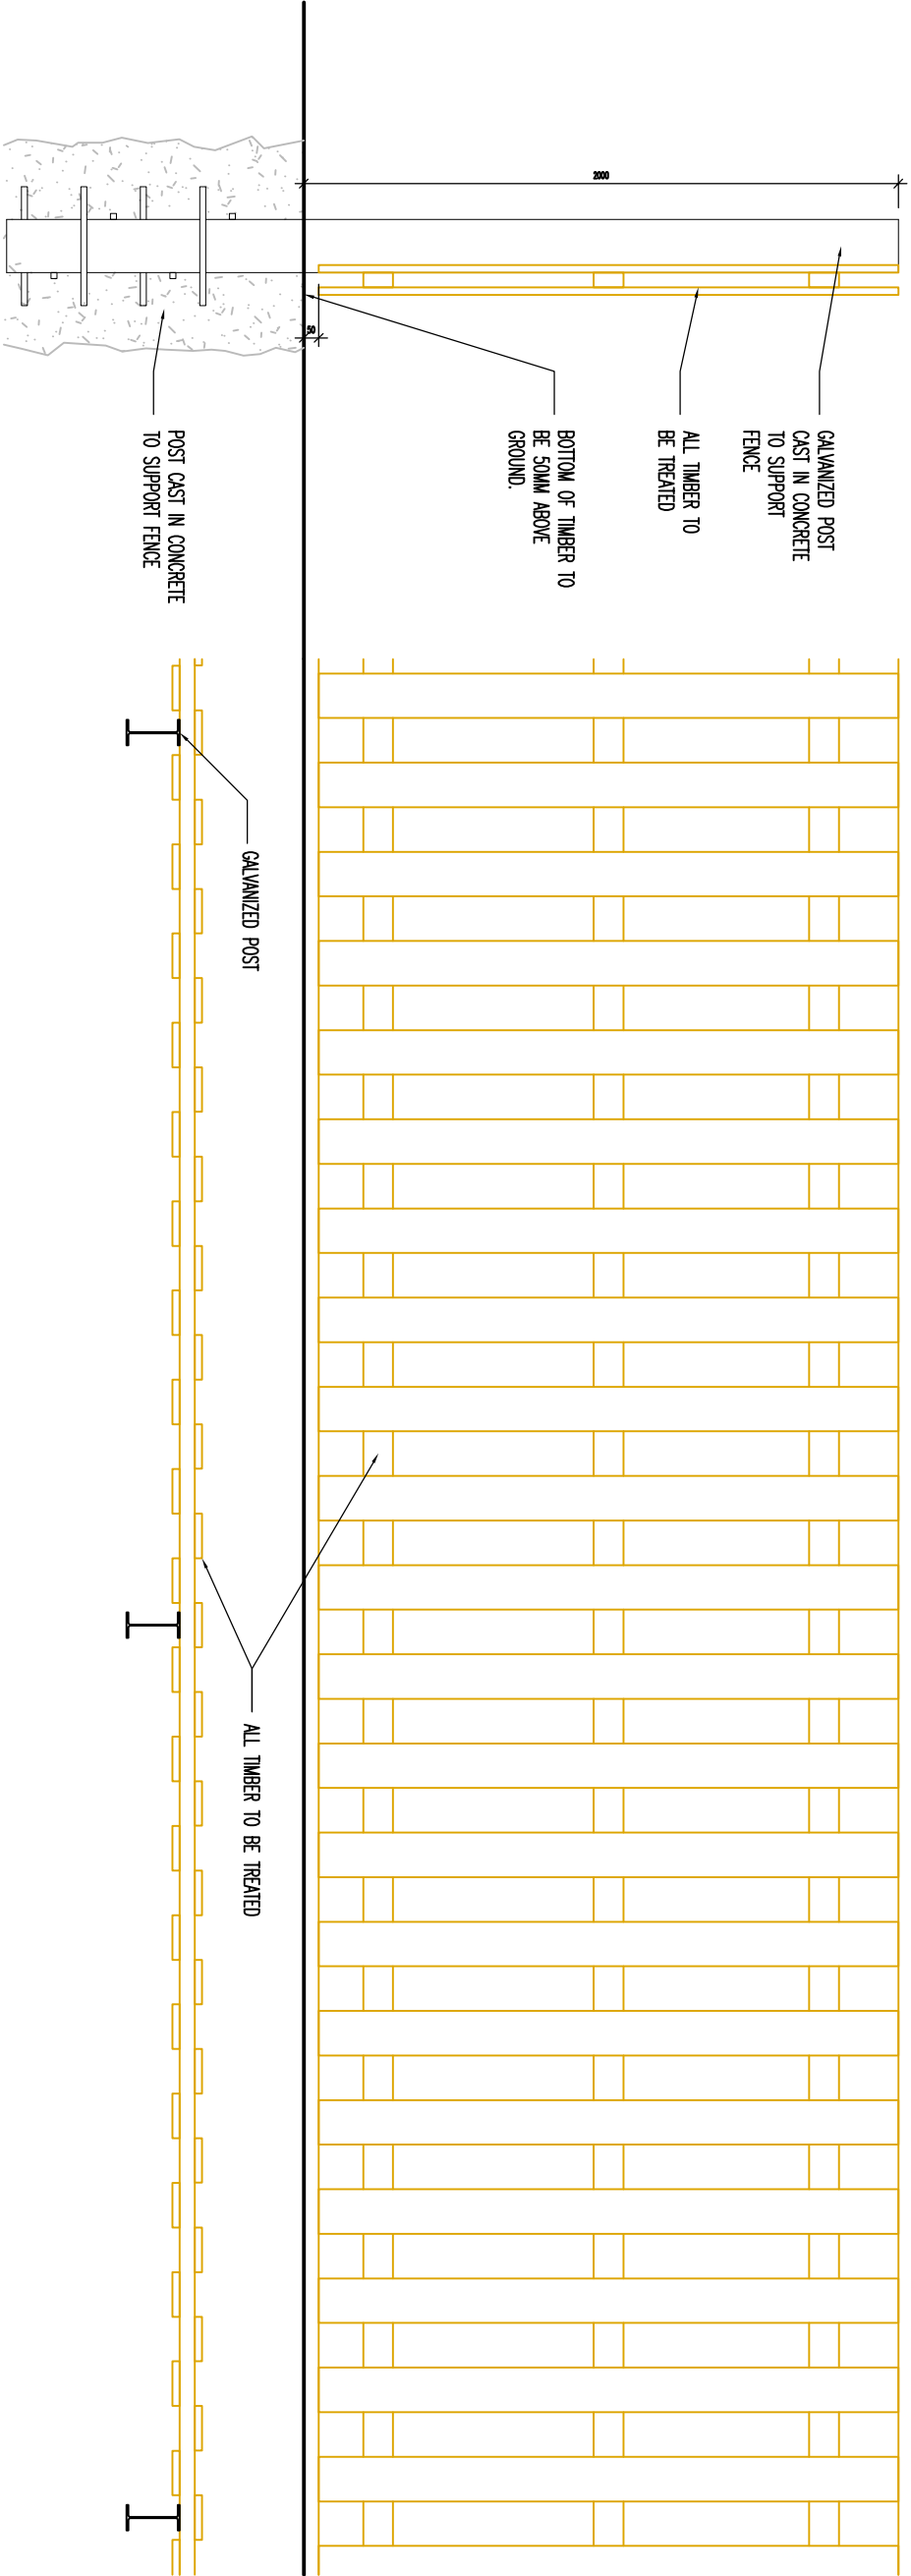

SECTION THROUGH PROPOSED HIT AND MISS FENCE. ELEVATION AND PLAN OF PROPOSED HIT AND MISS FENCE.



TWO PHOTO EXAMPLES OF PROPOSED 2m HIT AND MISS FENCING.

PLANNING

REV	DATE	BY

CLIENT


Sainsbury's

PROJECT

Hambleton Road
Waterlooville
Hampshire, PO7 7UA

DRAWING

Proposed Timber Hit
& Miss Fence Detail

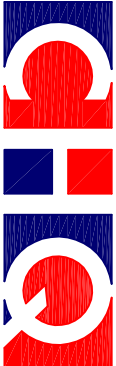

PARTNERSHIP
Architects • Building Surveyors

CHQ Partnership Ltd,
Tannery House, 23 High Street
Baldock, Hertfordshire SG7 8BE
Telephone: (01462) 889510
Facsimile: (01462) 889099
Email: info@chqarchitects.co.uk
www.chqarchitects.co.uk



DATE	DRAWN
17.01.12	RAA
SCALE	CHECKED
1:25 @ A3	

CHQ.08.8455-PL119