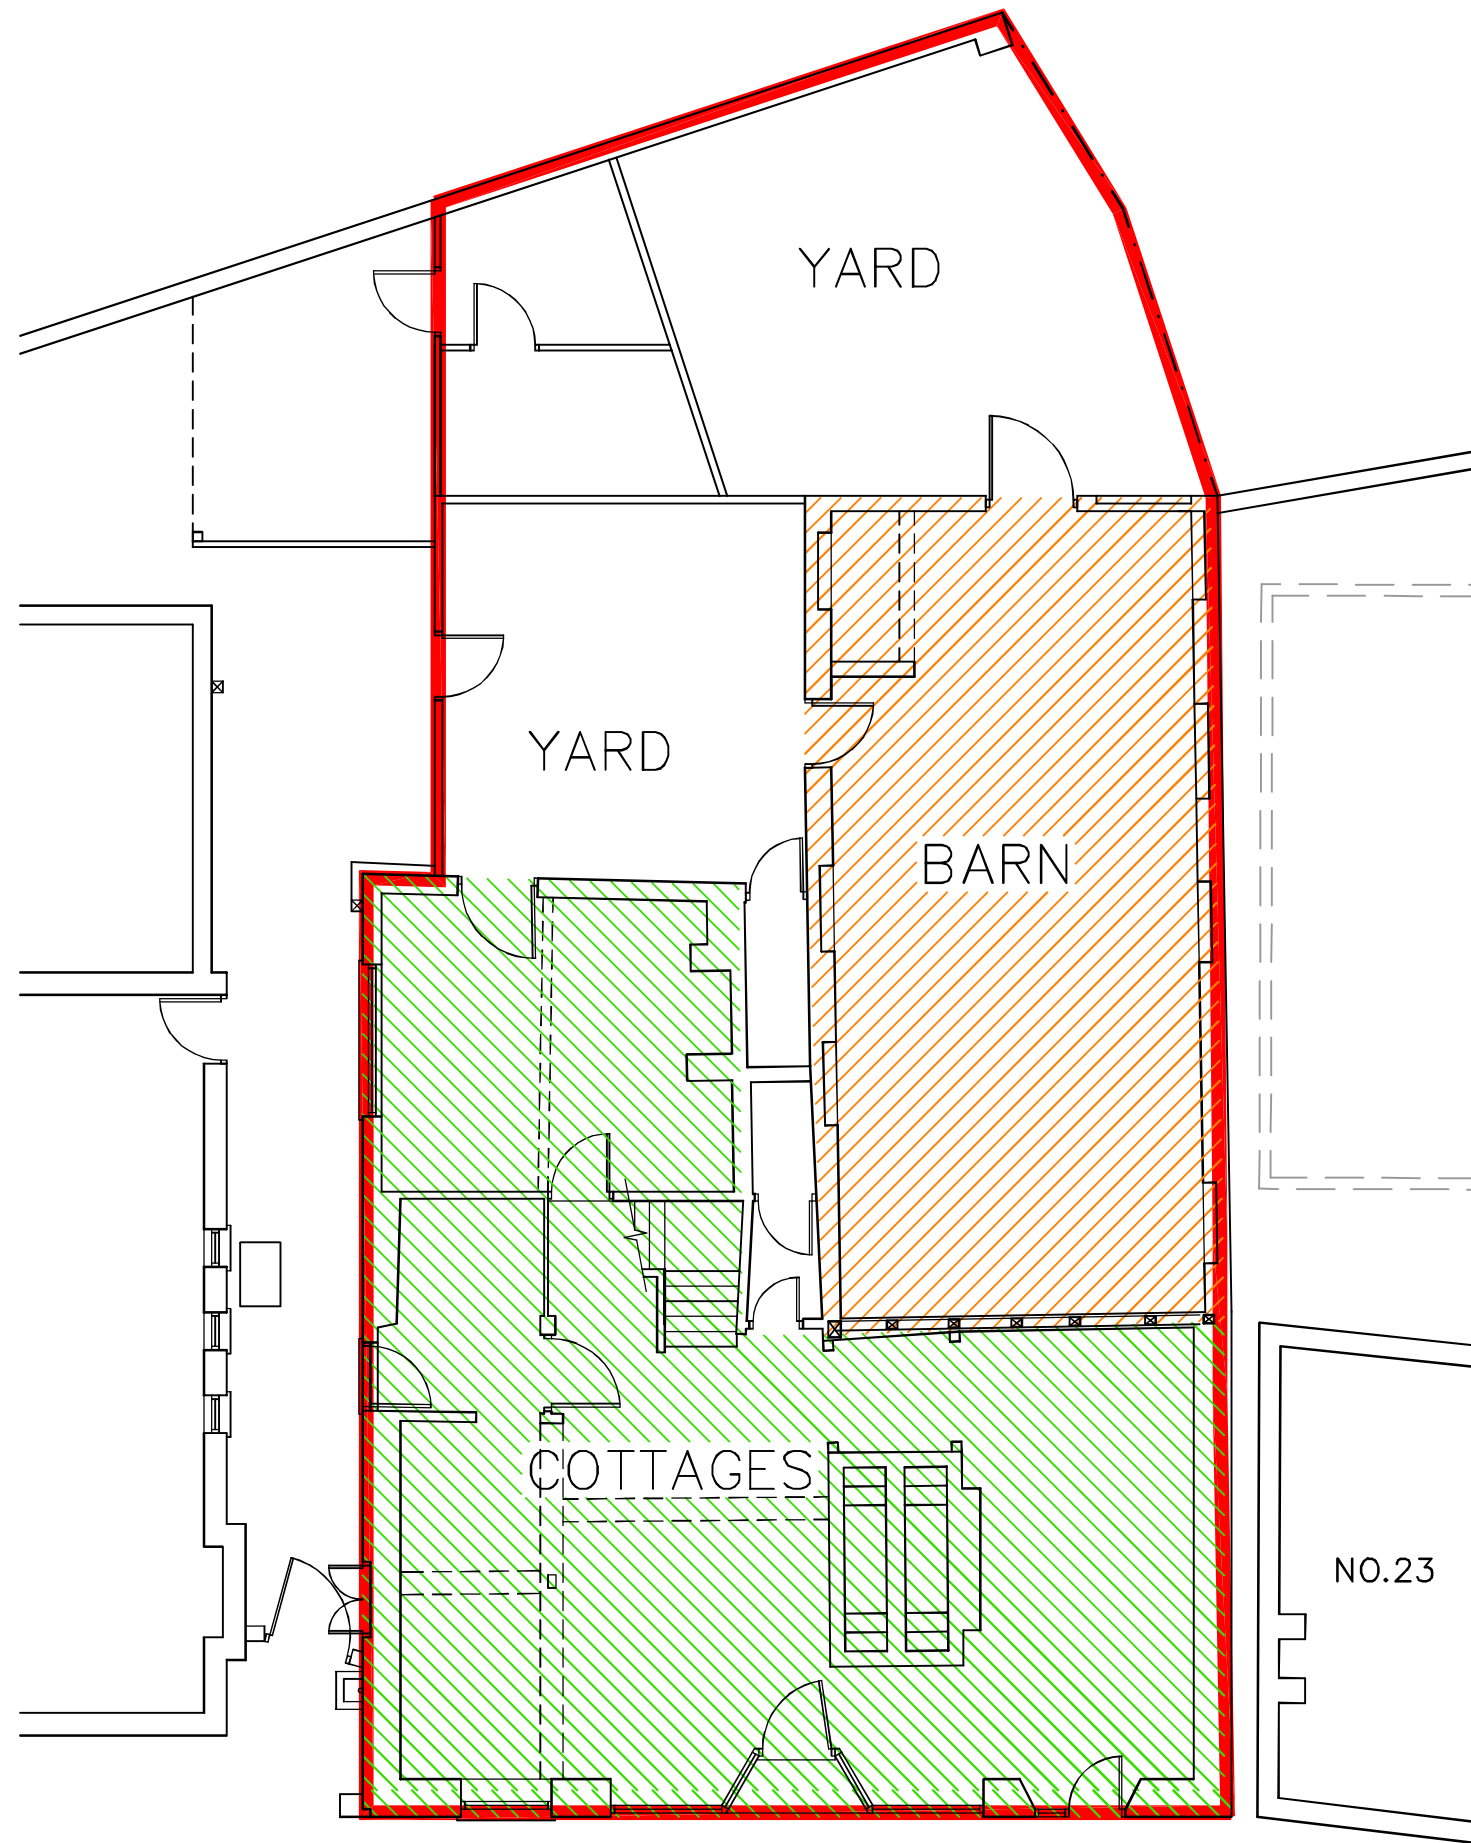


25 SOUTH STREET
EMSWORTH
PO10 7EG

HISTORICAL USES PLAN

Martin Critchley
Chartered Architect
7 North Street
Havant, Hampshire, PO9 1PW
023 92 474 919
critchleyarchitect@hotmail.com

Scale A3=1:100
Drawn JHL
Date 18/11/14

Revisions

A. No. 23 revised. 13/02/15
B.
C.

1456-302^A

metres

10

20

30