


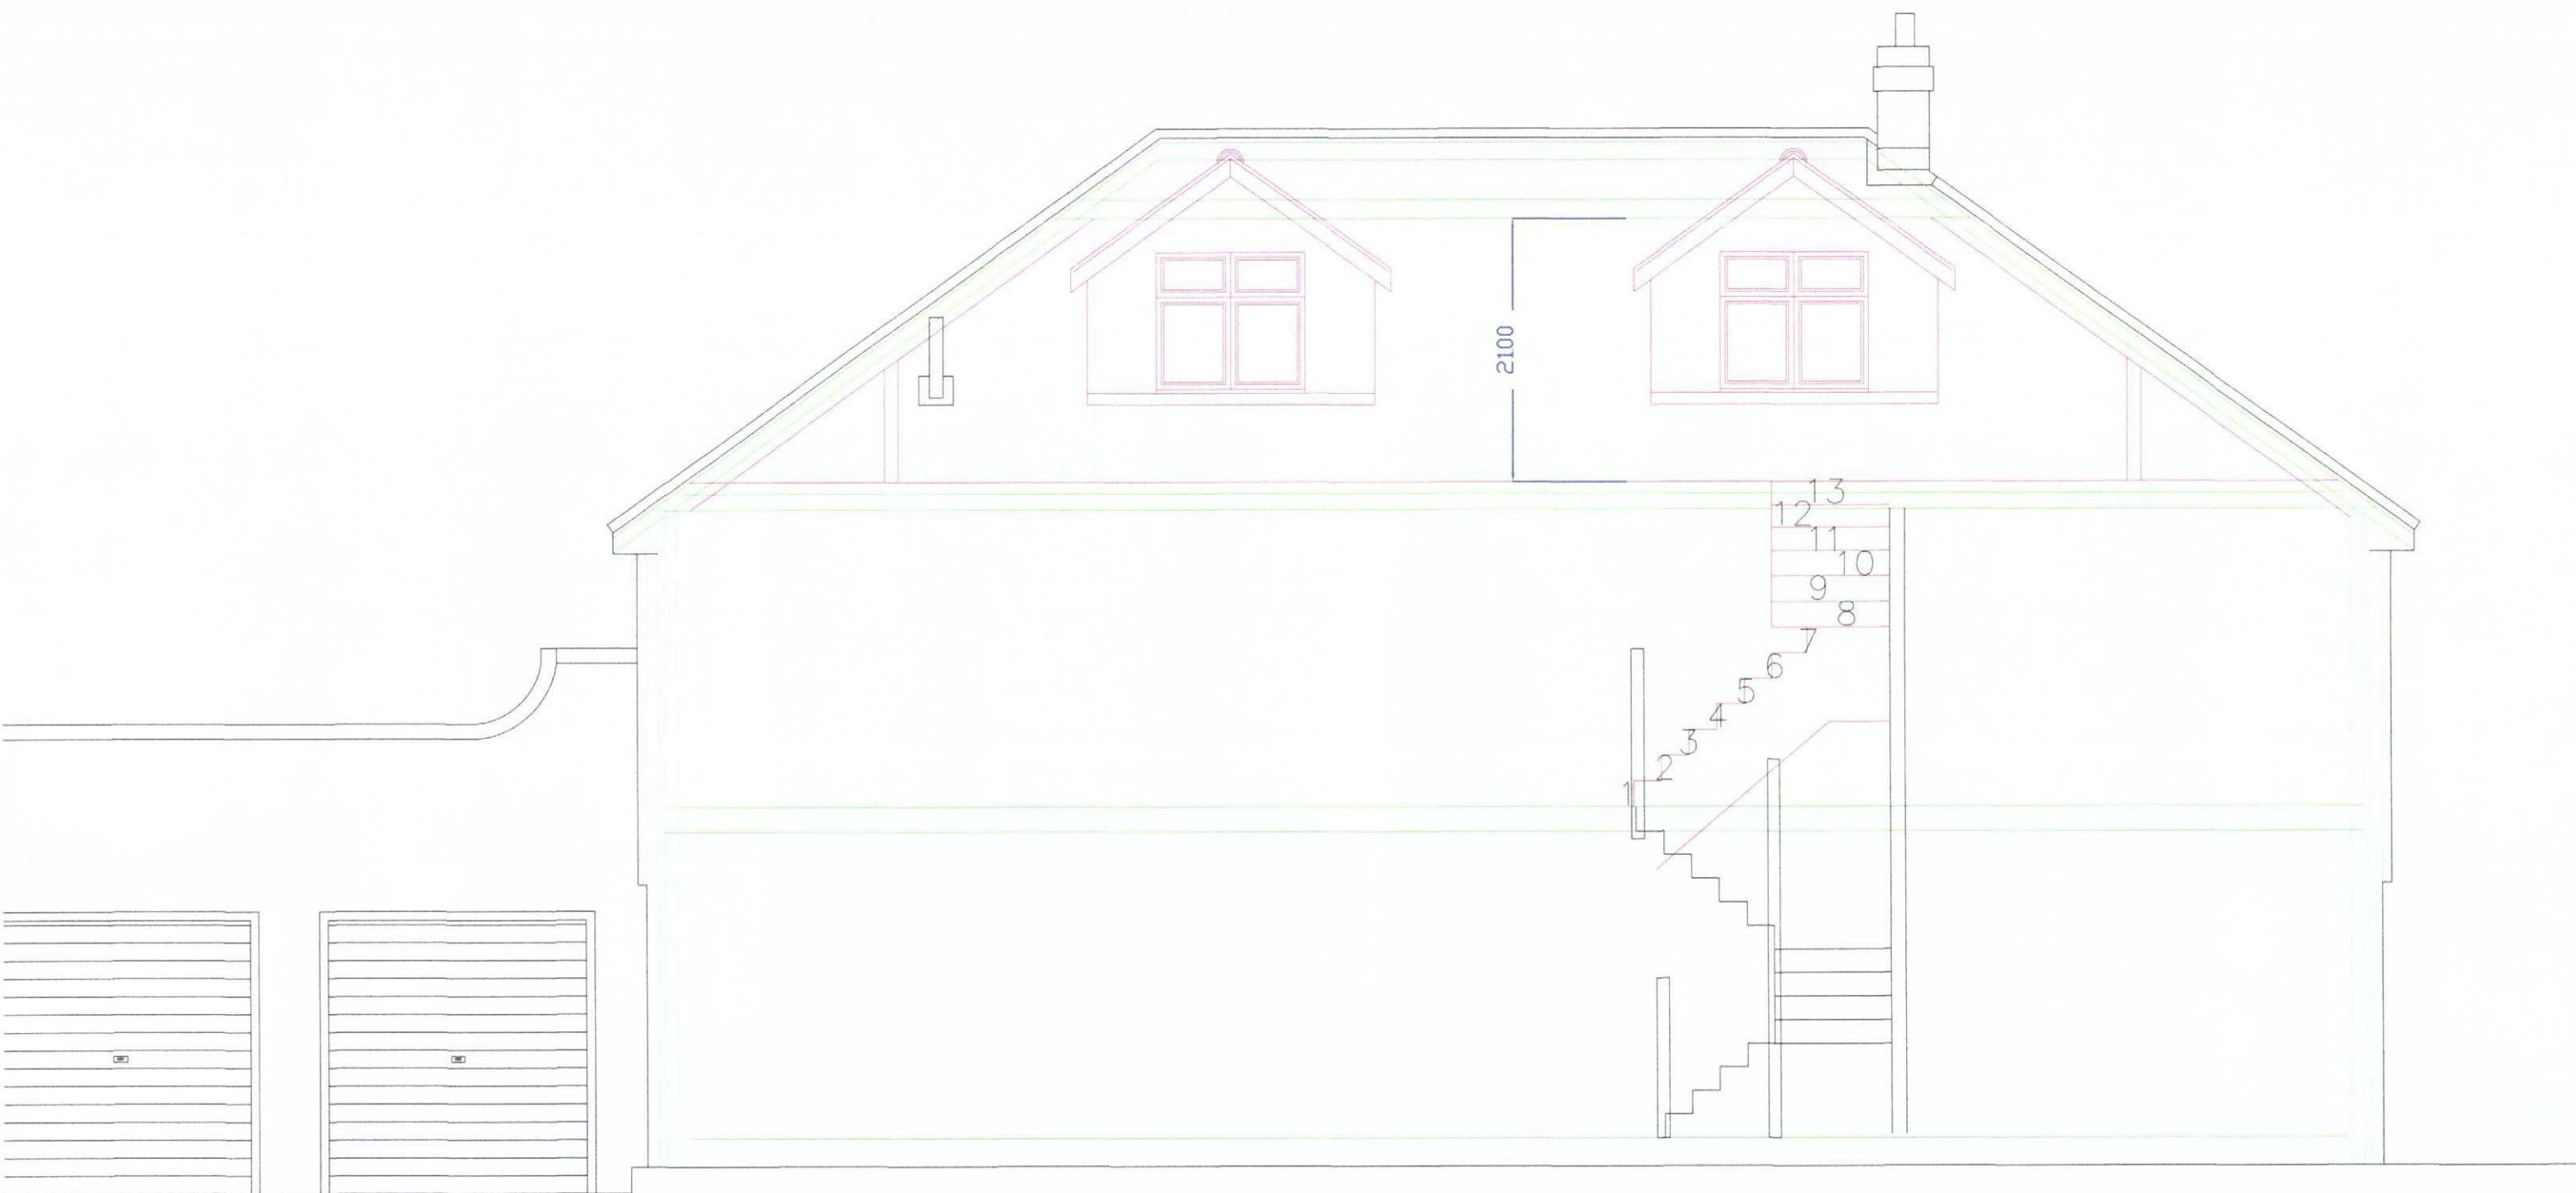

**SECTION THROUGH
SCALE 1:50**

HAVANT BOROUGH
COUNCIL
12 MAY 2014
RECEIVED