
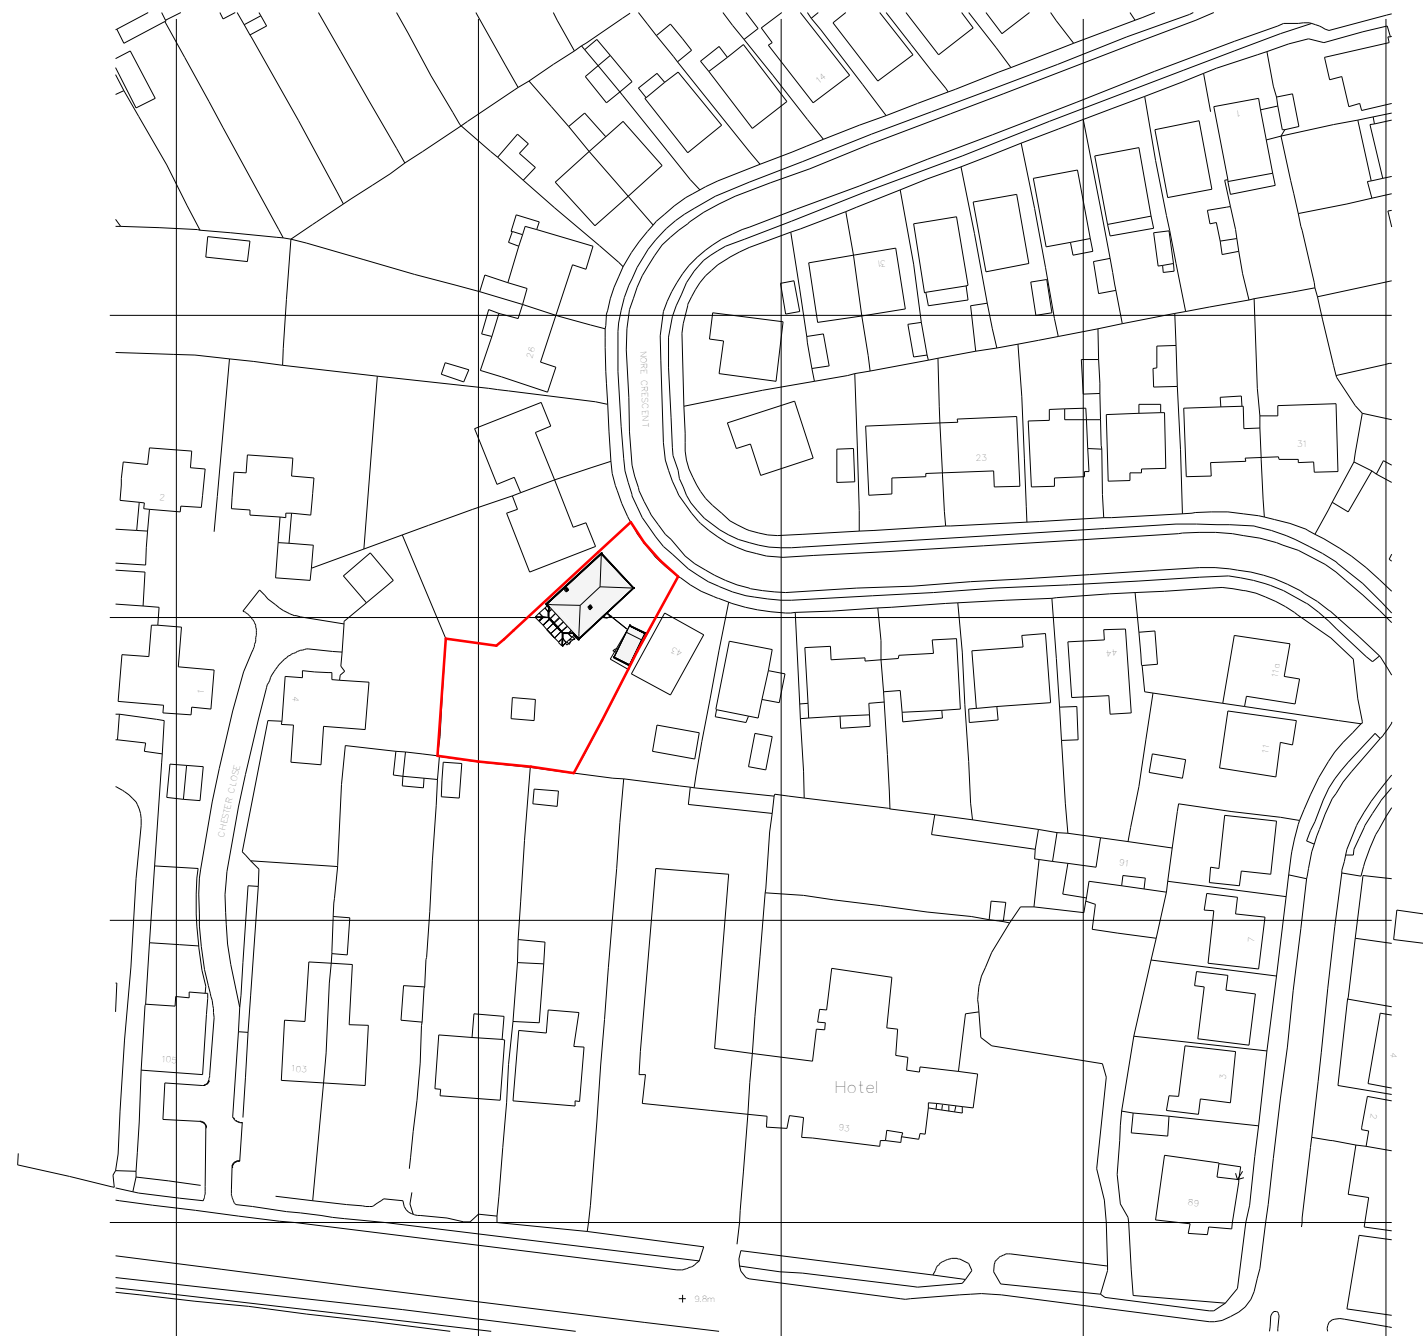


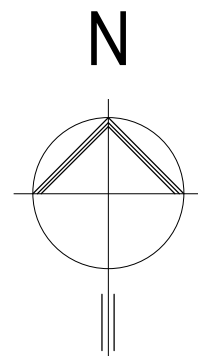

Ordnance Survey (c) Crown Copyright 2013. All rights reserved. Licence number 100020449

1

Location Plan

1 : 1250

Revision	Date	Initial
----------	------	---------

The Old Post Office
Station Road
Wickham, PO17 5JA
T: 01329 832405
F: 01329 835175
e: admin@axismail.co.uk
w: www.axisarchitecture.co.uk

Axis
ARCHITECTURE
CHARTERED PRACTICE



Dimensions, areas and levels where given are only approximate and subject to site survey.
All dimensions are to be checked on site.
Any discrepancies are to be reported to the architect before work commences. Figured dimensions only are to be taken from this drawing.
This drawing is to be read in conjunction with all relevant consultants and/or specialists drawings/documents and any discrepancies or variations are to be notified to the architect before the affected work commences.
This drawing is copyright and remains the property of the Architects.


REAR EXTENSION

32 NORE CRESCENT, EMSWORTH

MR & MRS S LEGG

LOCATION PLAN

Scale at 1:1250 in meters

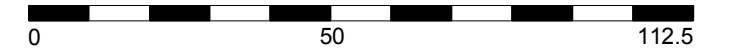

PLANNING

Scale @ A3	Drawn	Checked	Date
------------	-------	---------	------

1 : 1250 Author Checker 05/22/13

Job Number & Drawing Number	Revision
-----------------------------	----------

13-26 -05