



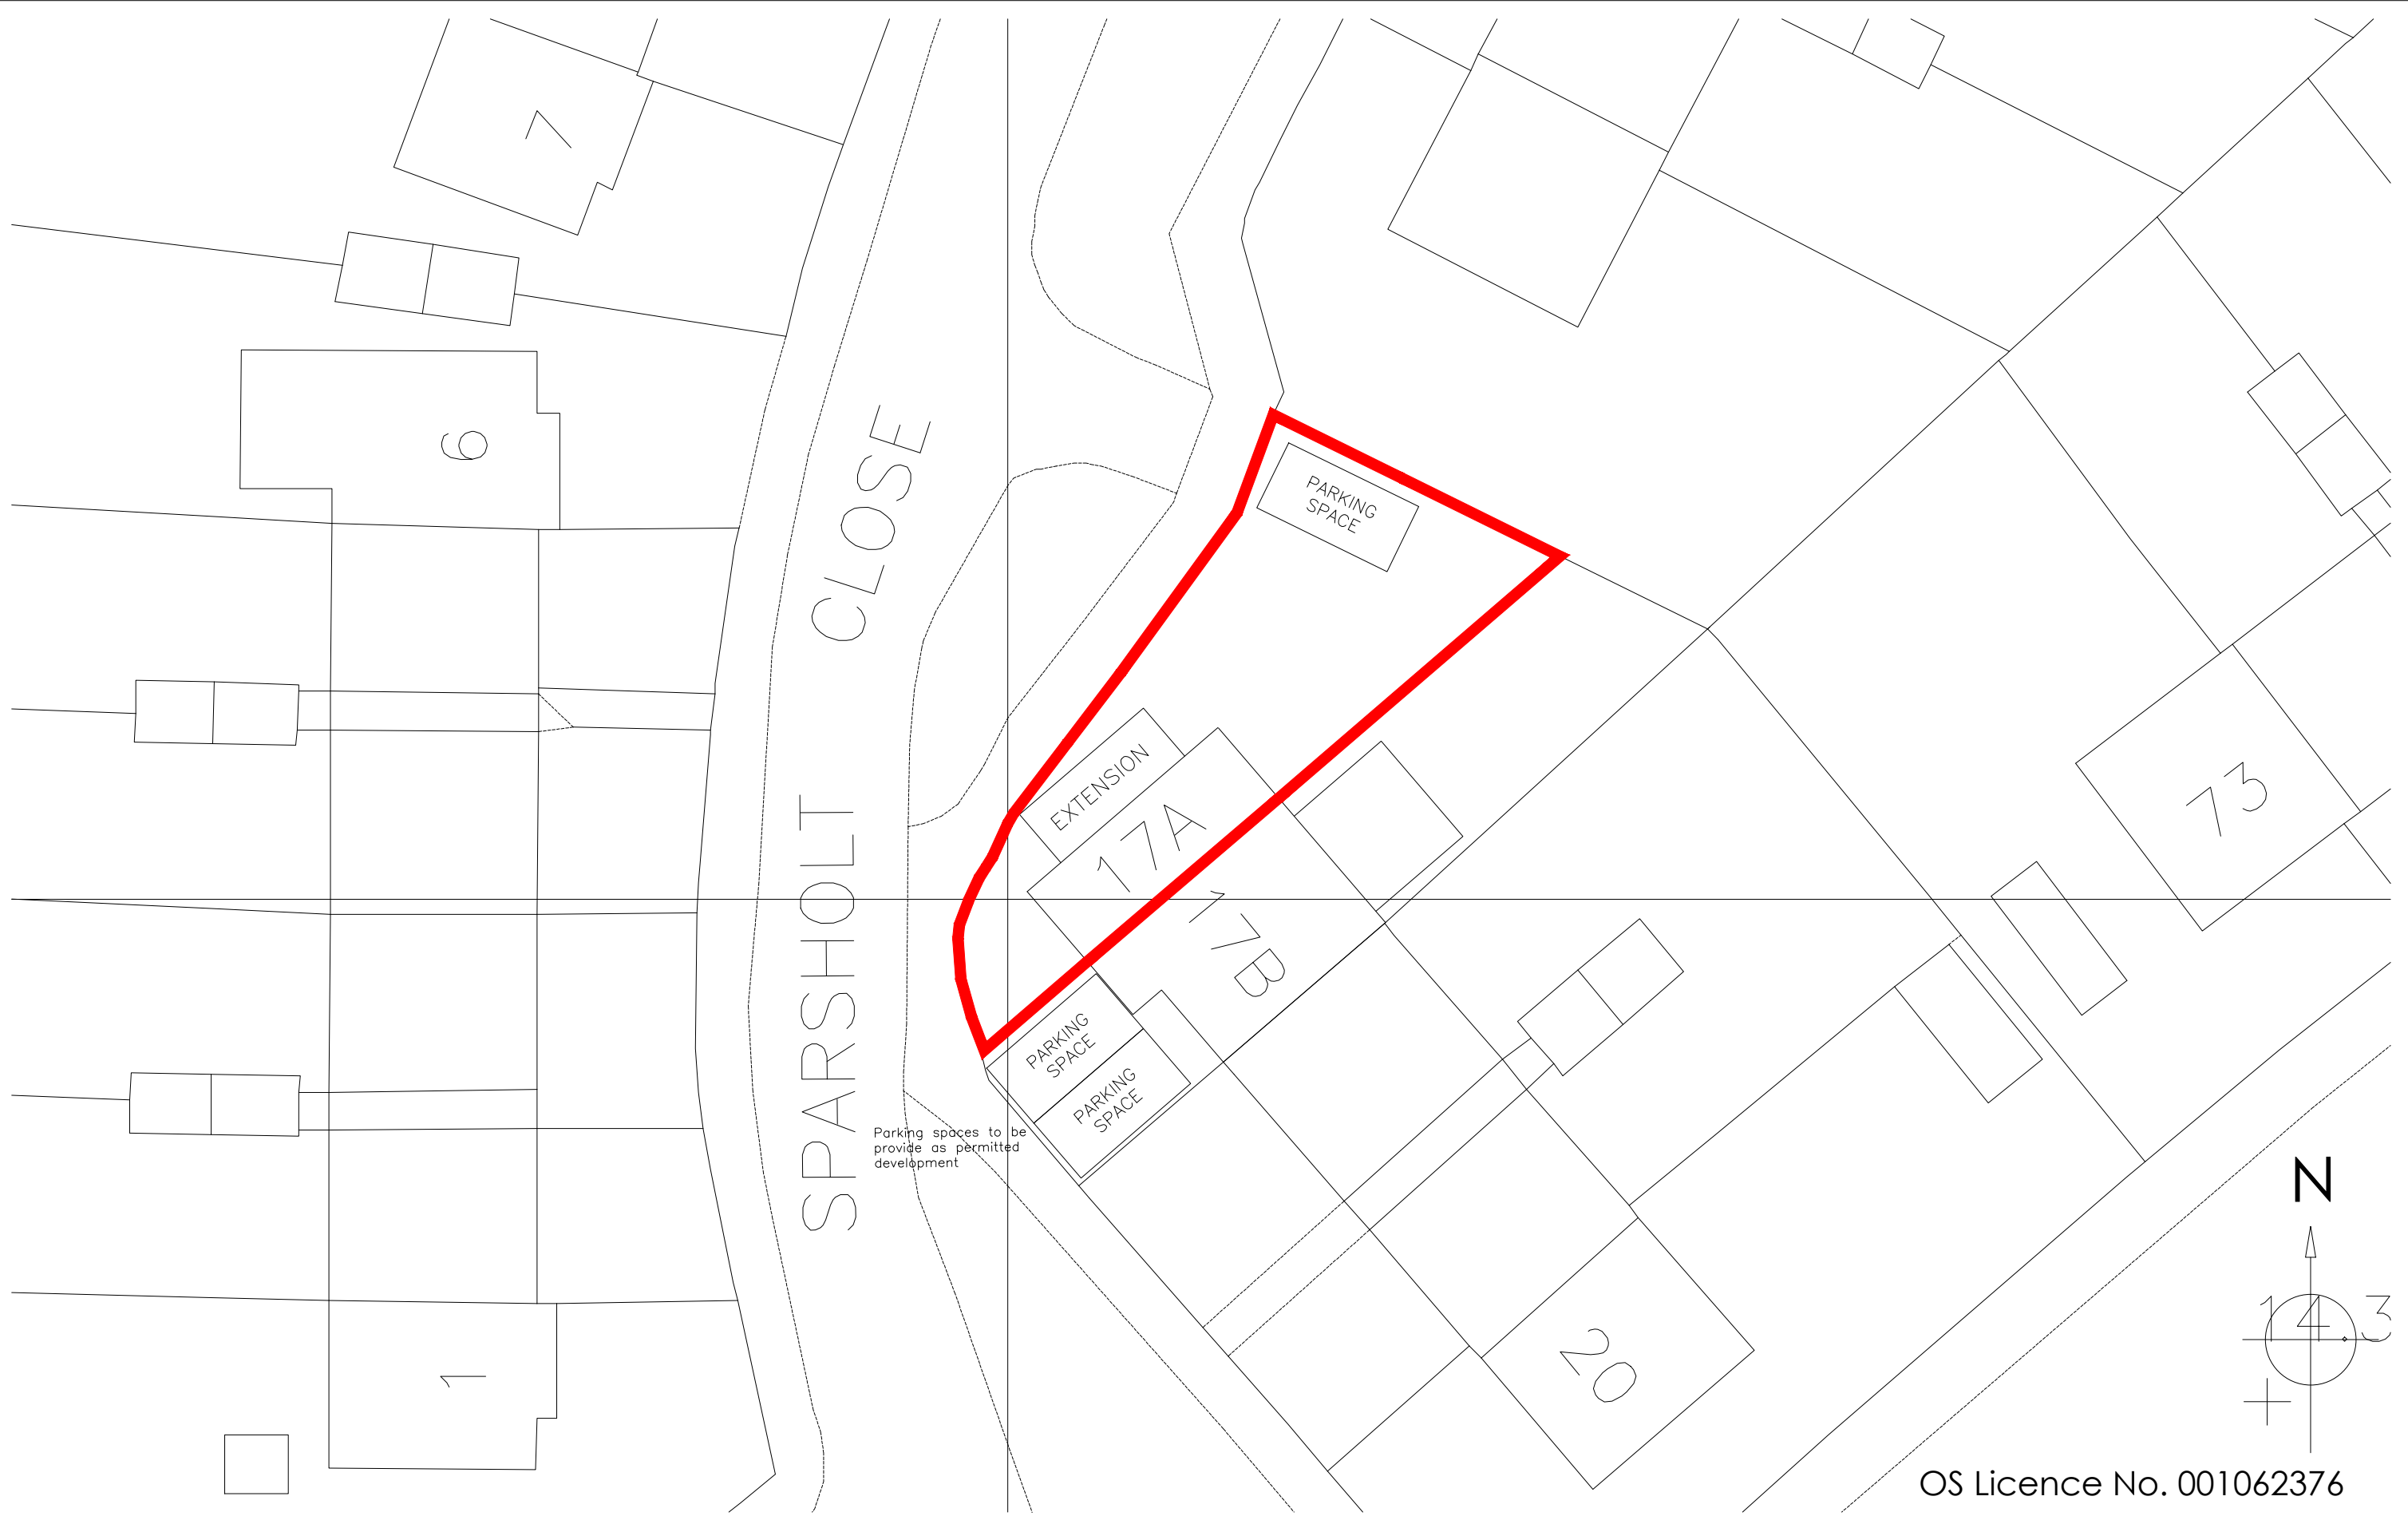

Parking spaces to be provide as permitted development

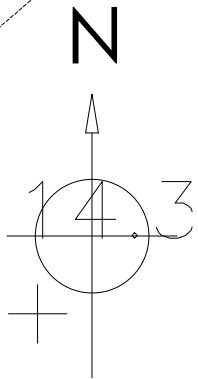

OS Licence No. 001062376

REV	DESCRIPTION	DRAWN	DATE	Drawing Ref	Rev.	Drawing Title
-	Initial design	JLR/GBS	04/09/12	TYLER 08	C	New Dwelling to the side of 17 Sparsholt Close, Havant, Hampshire, PO9 4AP
A	Window introduced to front, window moved at the side, built-in wardrobe introduced with door moved and stairs altered.	GBS	05/09/12	Scale at A1	Scale at A3	
B	Side to new dwelling shortened by 225 millimetres, side window moved, ridge line lowered; thus making new dwelling subservient to existing dwelling	JLR	07/09/12	1:100	1:200	
C	Changes to scheme	GBS	14/01/13	Date	4 Sept 2012	
				Drawn by	JLR/GBS	

Copyright is reserved by GBS Designs and is issued on the condition that it is not copied or disclosed by or to any unauthorised persons without prior consent in writing from GBS Designs.
All dimensions to be checked on site



ARCHITECTURE & DESIGN
6 Shillinglee Waterloooville
Hampshire PO7 5RW
Telephone
023 9225 8315
www.gbsimages.co.uk