
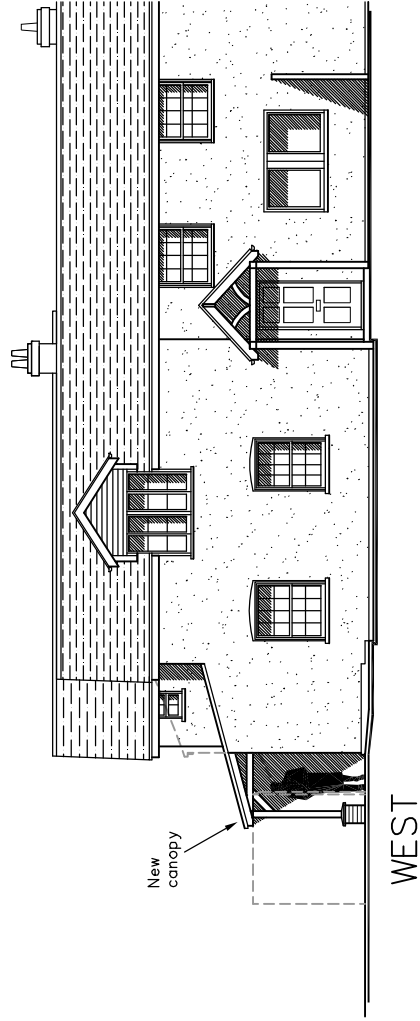


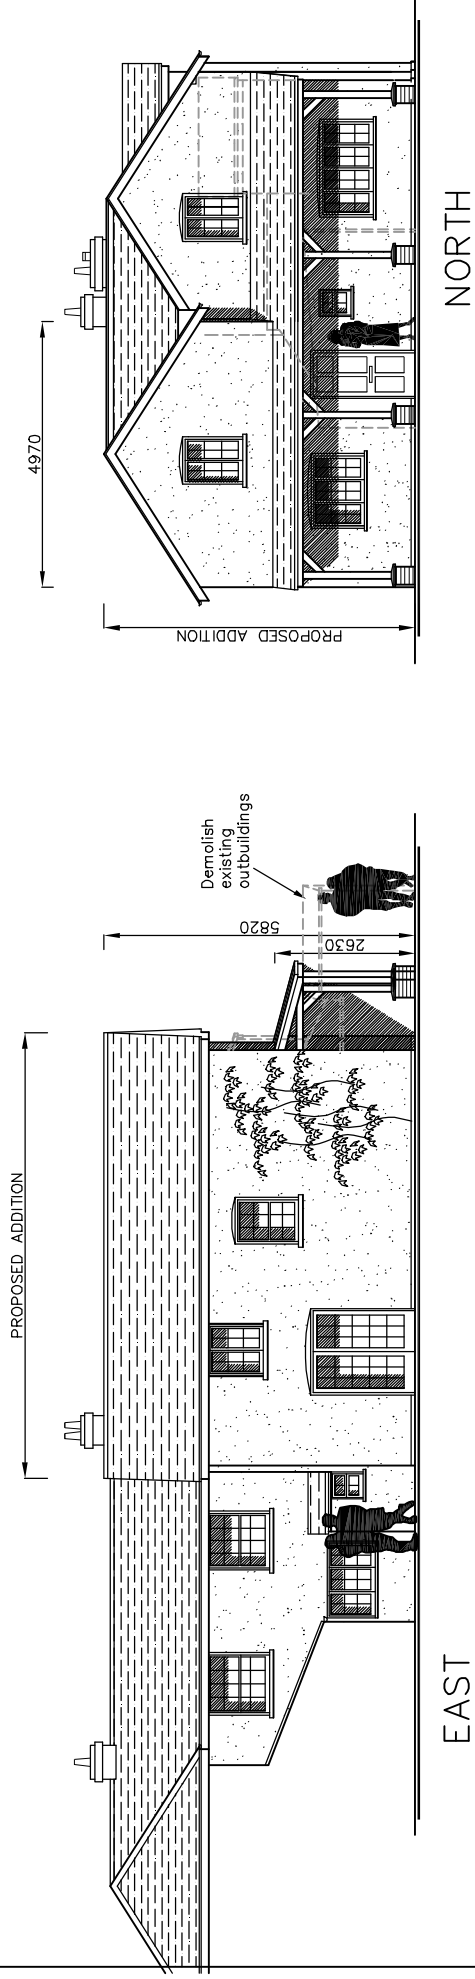

Woodlands Cott.
Eastleigh Rd.
PO9 2NY

PROPOSED ELEVATIONS

Revisions

- A. Client revisions. 12/11/14
- B. Carter revisions. 27/11/14
- C.

Martin Critchley
Chartered Architect
7 North Street
Havant, Hampshire, PO9 1PW
critchleyarchitect@hotmail.com

Scale A3 = 1:100
Drawn JHL
Date 10/11/14

metres

10

20

30

1459-403 B