


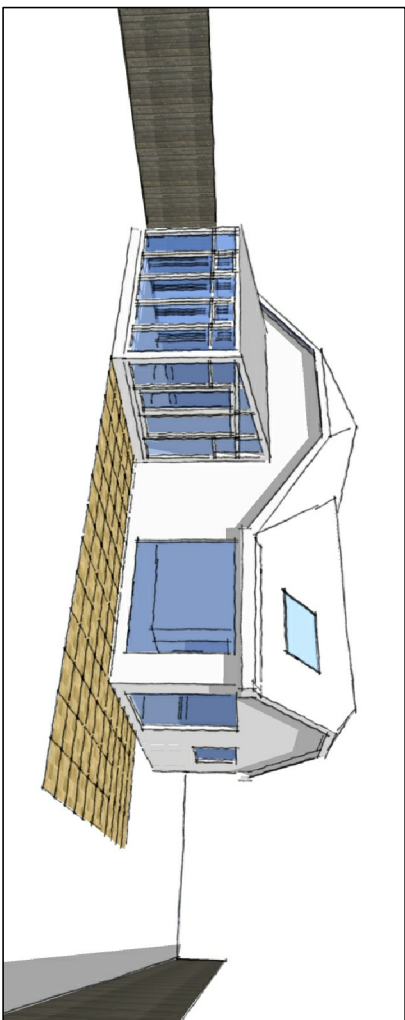
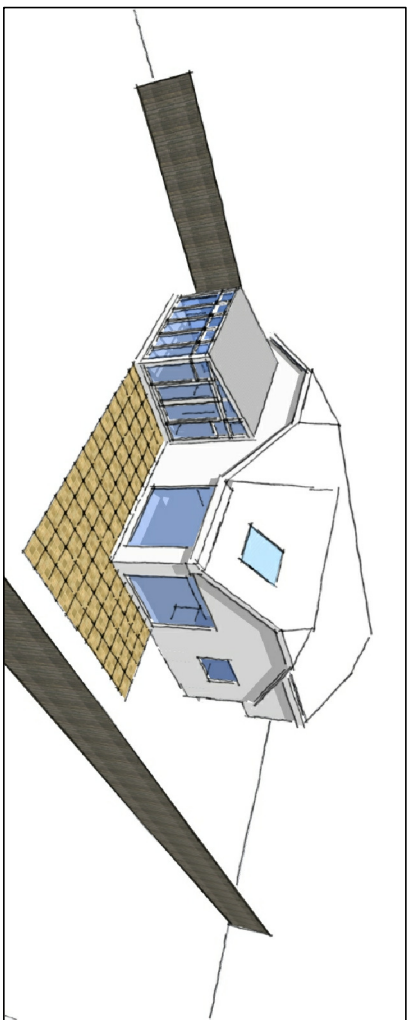


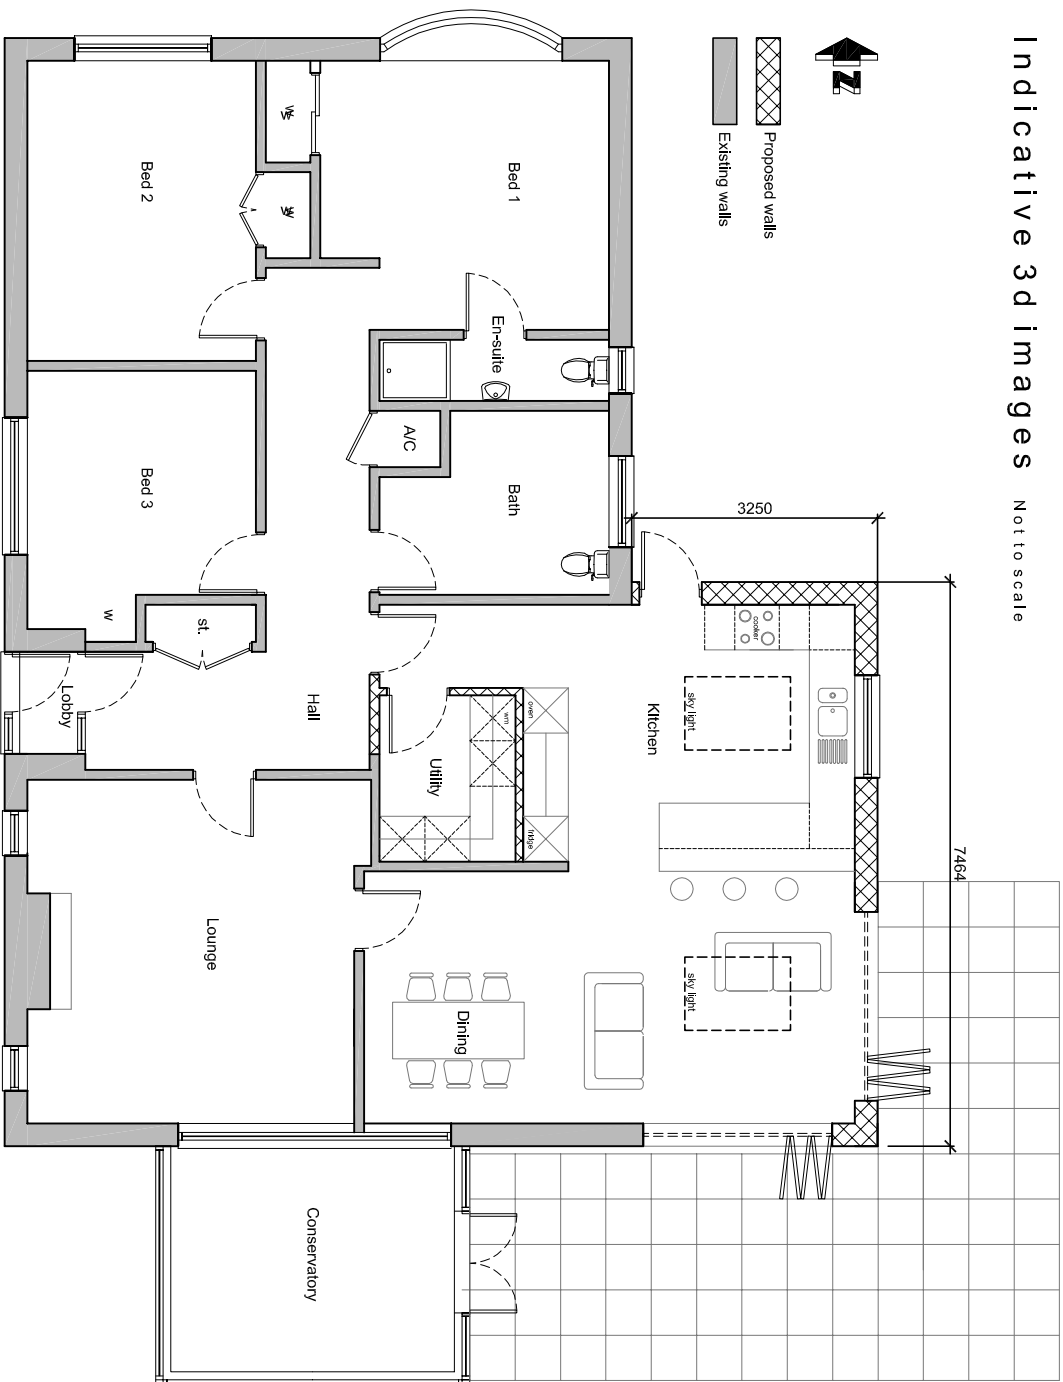


Indicative 3d images Not to scale

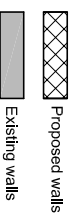


Proposed plan scale 1:100

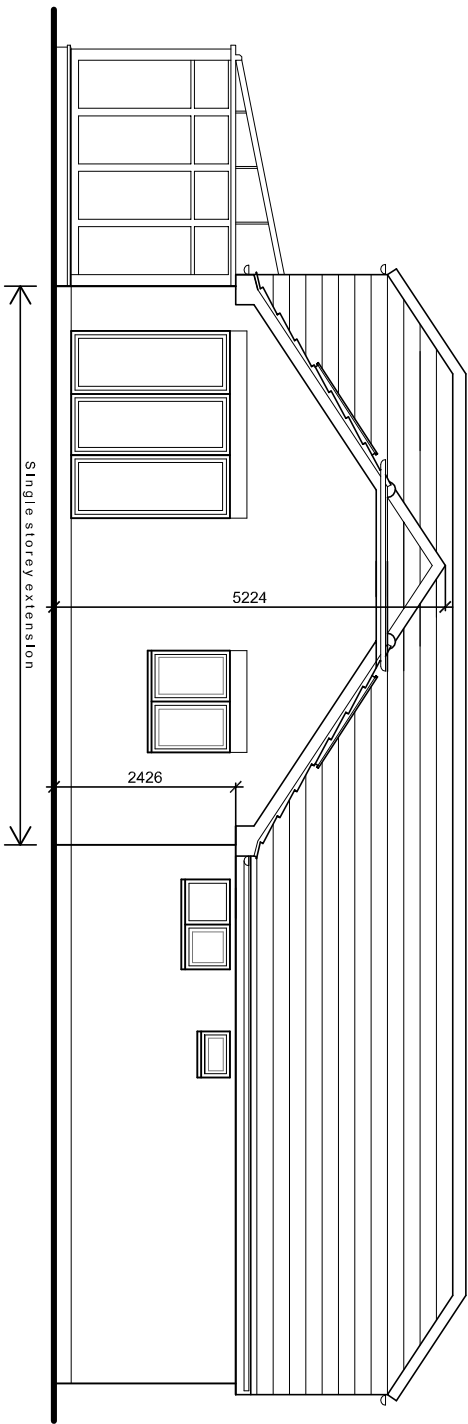

East (side) elevation

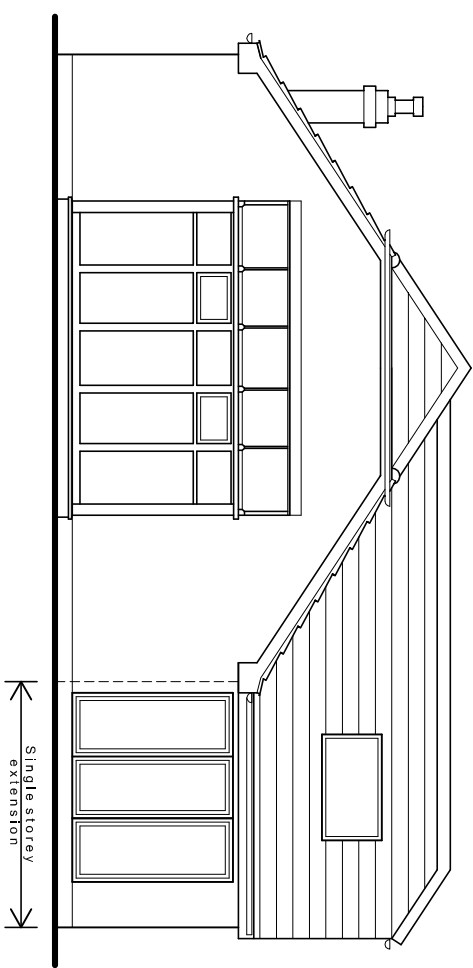


South (rear) elevation

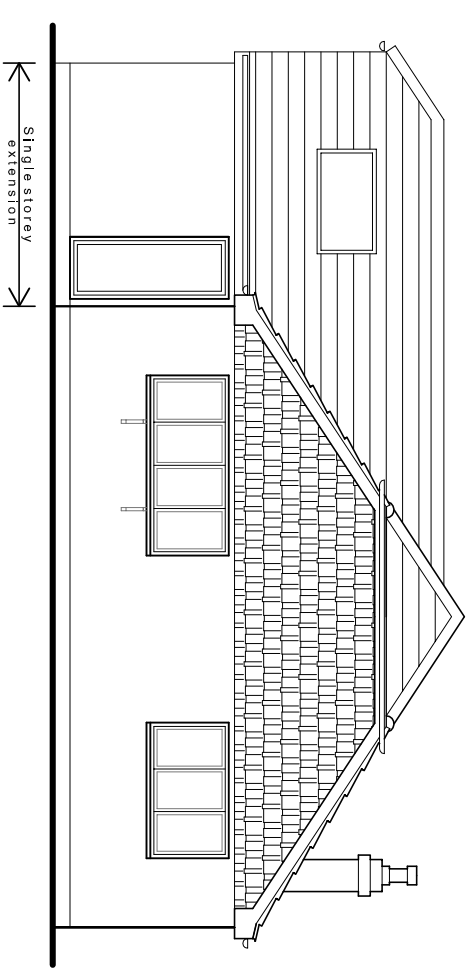

North (front) elevation

Proposed elevations scale 1:100

NOTES:
Dimensions to be checked on site before commencing work. Any discrepancies shall be reported to the architect immediately.
Do not scale from these drawings except for planning purposes. Use figured dimensions only.
Where applicable this drawing is to be read in conjunction with other consultants' drawings.

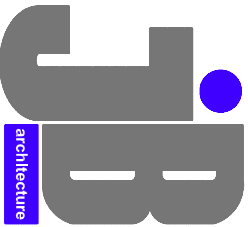

JIMMY BESSANT ARCHITECTURE
TEL: 01243 373620 M: 07769904282
E: jimmy@jb-architecture.co.uk
Web: www.jb-architecture.co.uk

For
MR & MRS PRODGER
Project
**PROPOSED REAR / SIDE EXTENSION
AT 60 WHEATLANDS AVENUE
HAYLAND ISLAND
PO11 9SQ**

Title
PROPOSED PLANS & ELEVATIONS

Date	Drawn	Scale	Checked
JAN 2015	JB	1:100 @ A3	-
Job Number	Drawing Number	Revision	
PL3115	49		