


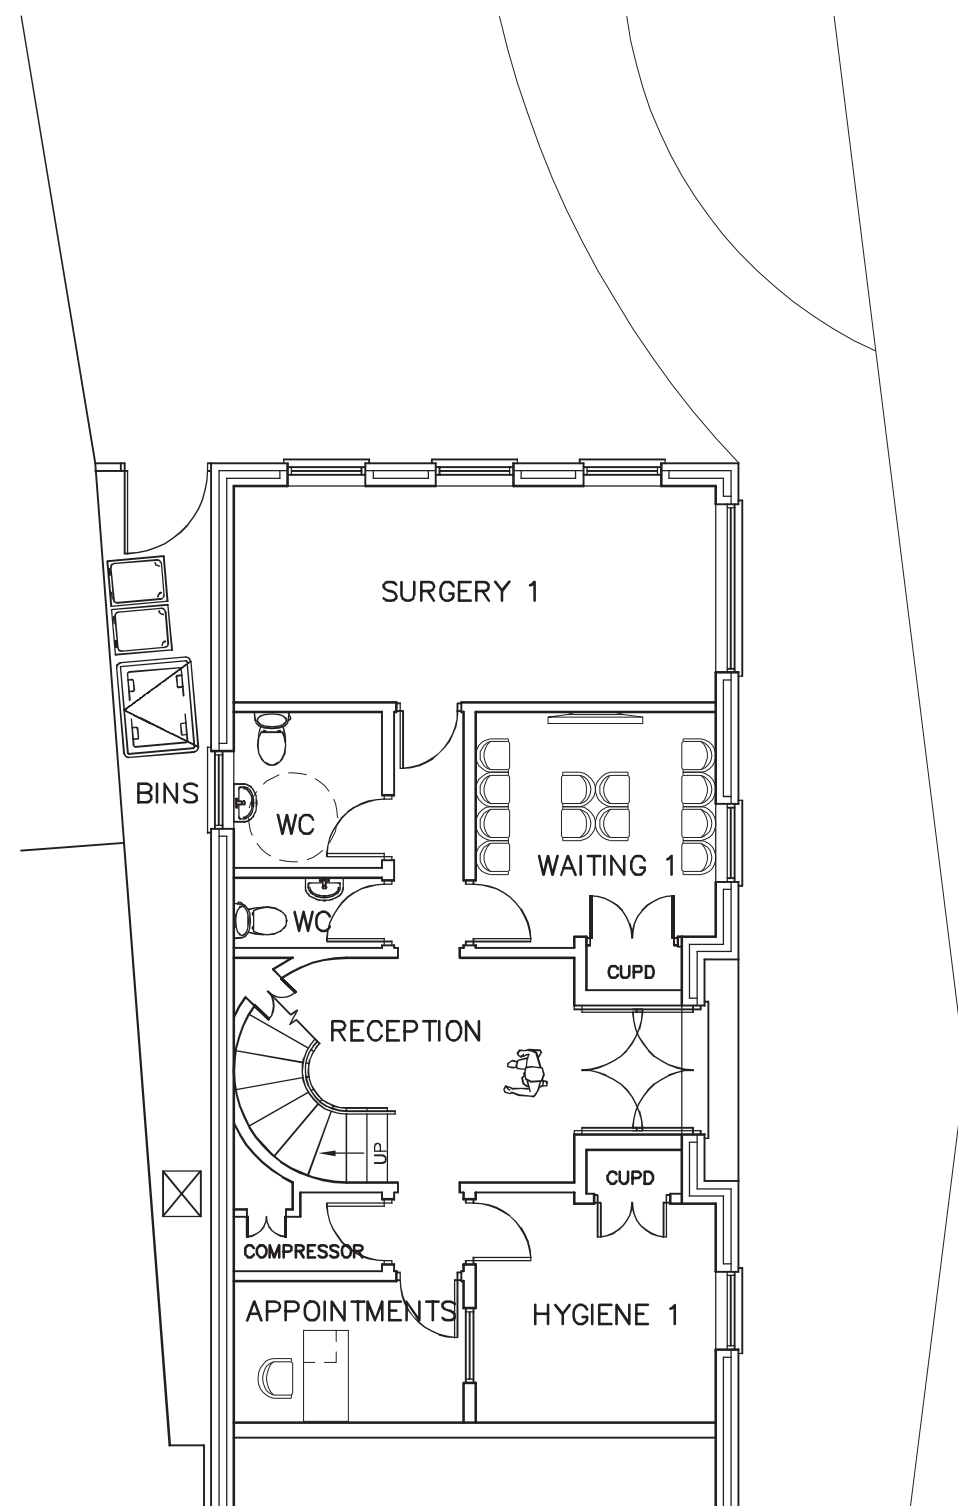


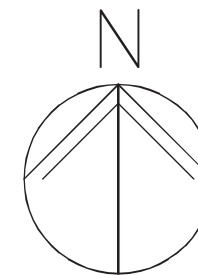

GROUND

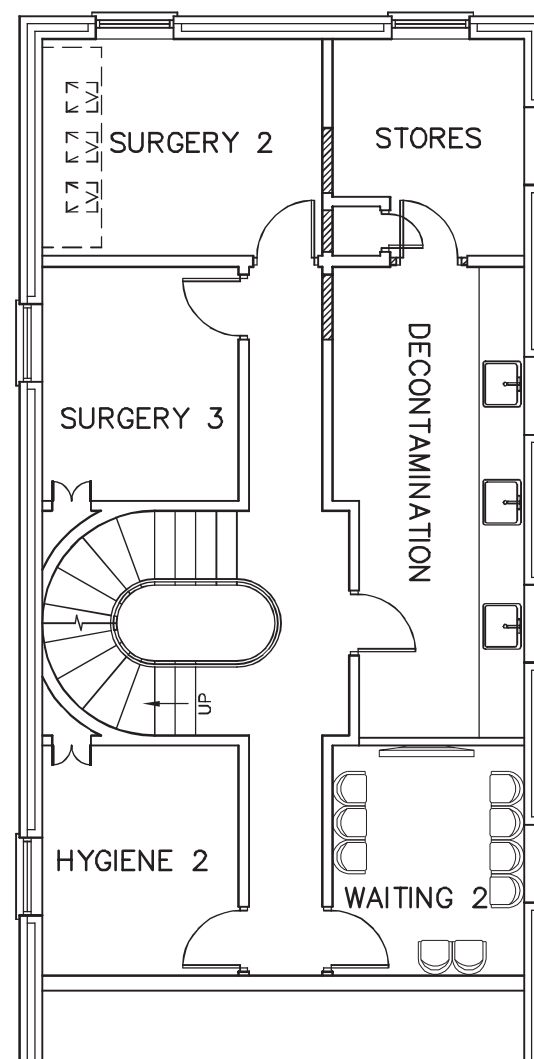

FIRST

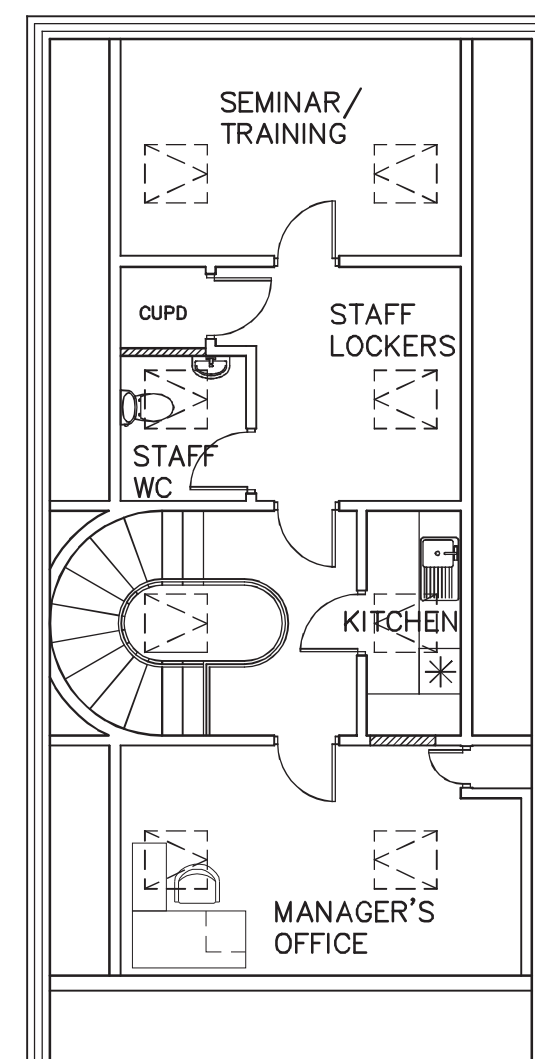

SECOND

64 West Street
Havant
PO9 1PA

PROPOSED PLANS

Revisions

A.
B.
C.

Martin Critchley
Chartered Architect
7 North Street
Havant, Hampshire, PO9 1PW
023 92 474 919
critchleyarchitect@hotmail.com

Scale A3 = 1:100
Drawn JHL
Date 20/01/15

metres

10

20

30

1502-301⁰