


GENERAL NOTES

This scheme is subject to Town Planning and all other necessary consents. Dimensions, areas and levels where given are only approximate and subject to site survey. All dimensions are to be checked on site. Do not scale other than for Planning purposes. This drawing is to be read in conjunction with all relevant consultants and/or specialists drawings documents and any discrepancies or omissions must be referred to the relevant consultants before the offered work commences. All queries relating to design of foundations, floor slabs and any structural elements are to be referred to the structural engineering consultant for resolution. All feasibility studies are subject to full site survey. The workmanship of all relevant trades and building operations shall comply with the Construction Skills Strategy (CSS) 2007:1989 parts 1-15 inclusive.

All design and construction is to be in accordance with the Construction, Design and Management Regulations 2007

NOTES

DRAWING TO BE VIEWED IN CONJUNCTION WITH PROPOSED FENCE LOCATION PLAN.
DRAWING CHQ.08.8455-PL117 B

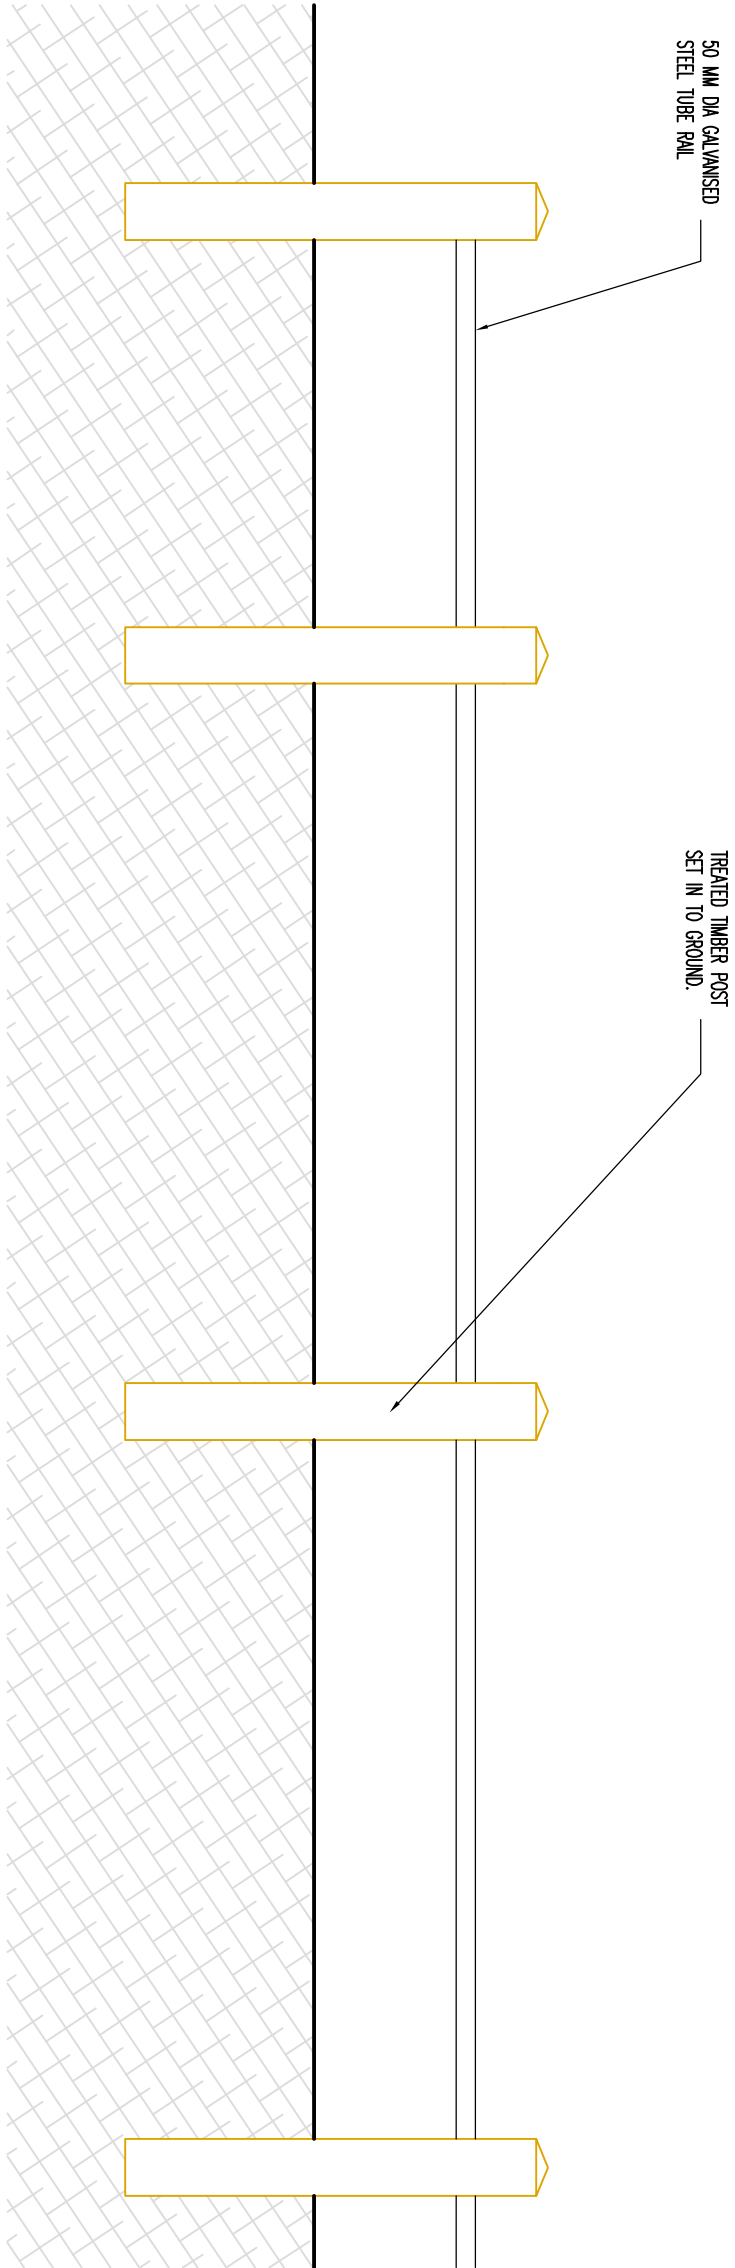

ELEVATION OF TIMBER POST AND KNEE RAIL.



TWO PHOTO EXAMPLES OF PROPOSED TIMBER POST AND KNEE RAIL.

GENERAL NOTES

This scheme is subject to Town Planning and all other necessary consents. Dimensions, areas and levels where given are only approximate and subject to site survey. All dimensions are to be checked on site. Do not scale other than for Planning purposes. This drawing is to be read in conjunction with all relevant consultants and/or specialists drawings documents and any discrepancies or omissions must be referred to the relevant consultants before the offered work commences. All queries relating to design of foundations, floor slabs and any structural elements are to be referred to the structural engineering consultant for resolution. All feasibility studies are subject to full site survey. The workmanship of all relevant trades and building operations shall comply with the Construction Skills Strategy (CSS) 2007:1989 parts 1-15 inclusive.

All design and construction is to be in accordance with the Construction, Design and Management Regulations 2007

NOTES

DRAWING TO BE VIEWED IN CONJUNCTION WITH PROPOSED FENCE LOCATION PLAN.
DRAWING CHQ.08.8455-PL120 A

PLANNING

A	Timber rail amended to steel	17.07.12	JW
REV		DATE	BY
CLIENT			


Sainsbury's

PROJECT

Hambleton Road
Waterlooville
Hampshire, PO7 7UA

DRAWING

Proposed Timber Post
Knee Rail Detail

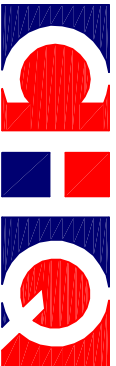

PARTNERSHIP
Architects • Building Surveyors

CHQ Partnership Ltd,
Tamney House, 23 High Street
Baldock, Hertfordshire SG7 8BE
Telephone: 01462 886110
Fax: 01462 886099
Email: info@chqpartnership.co.uk
www.chqpartnership.co.uk



DATE	17.01.12	DRAWN	RA
SCALE	1:20 @ A3	CHECKED	

CHQ.08.8455-PL120 A