


PHYSICAL SCALE IN METERS @ 1:100

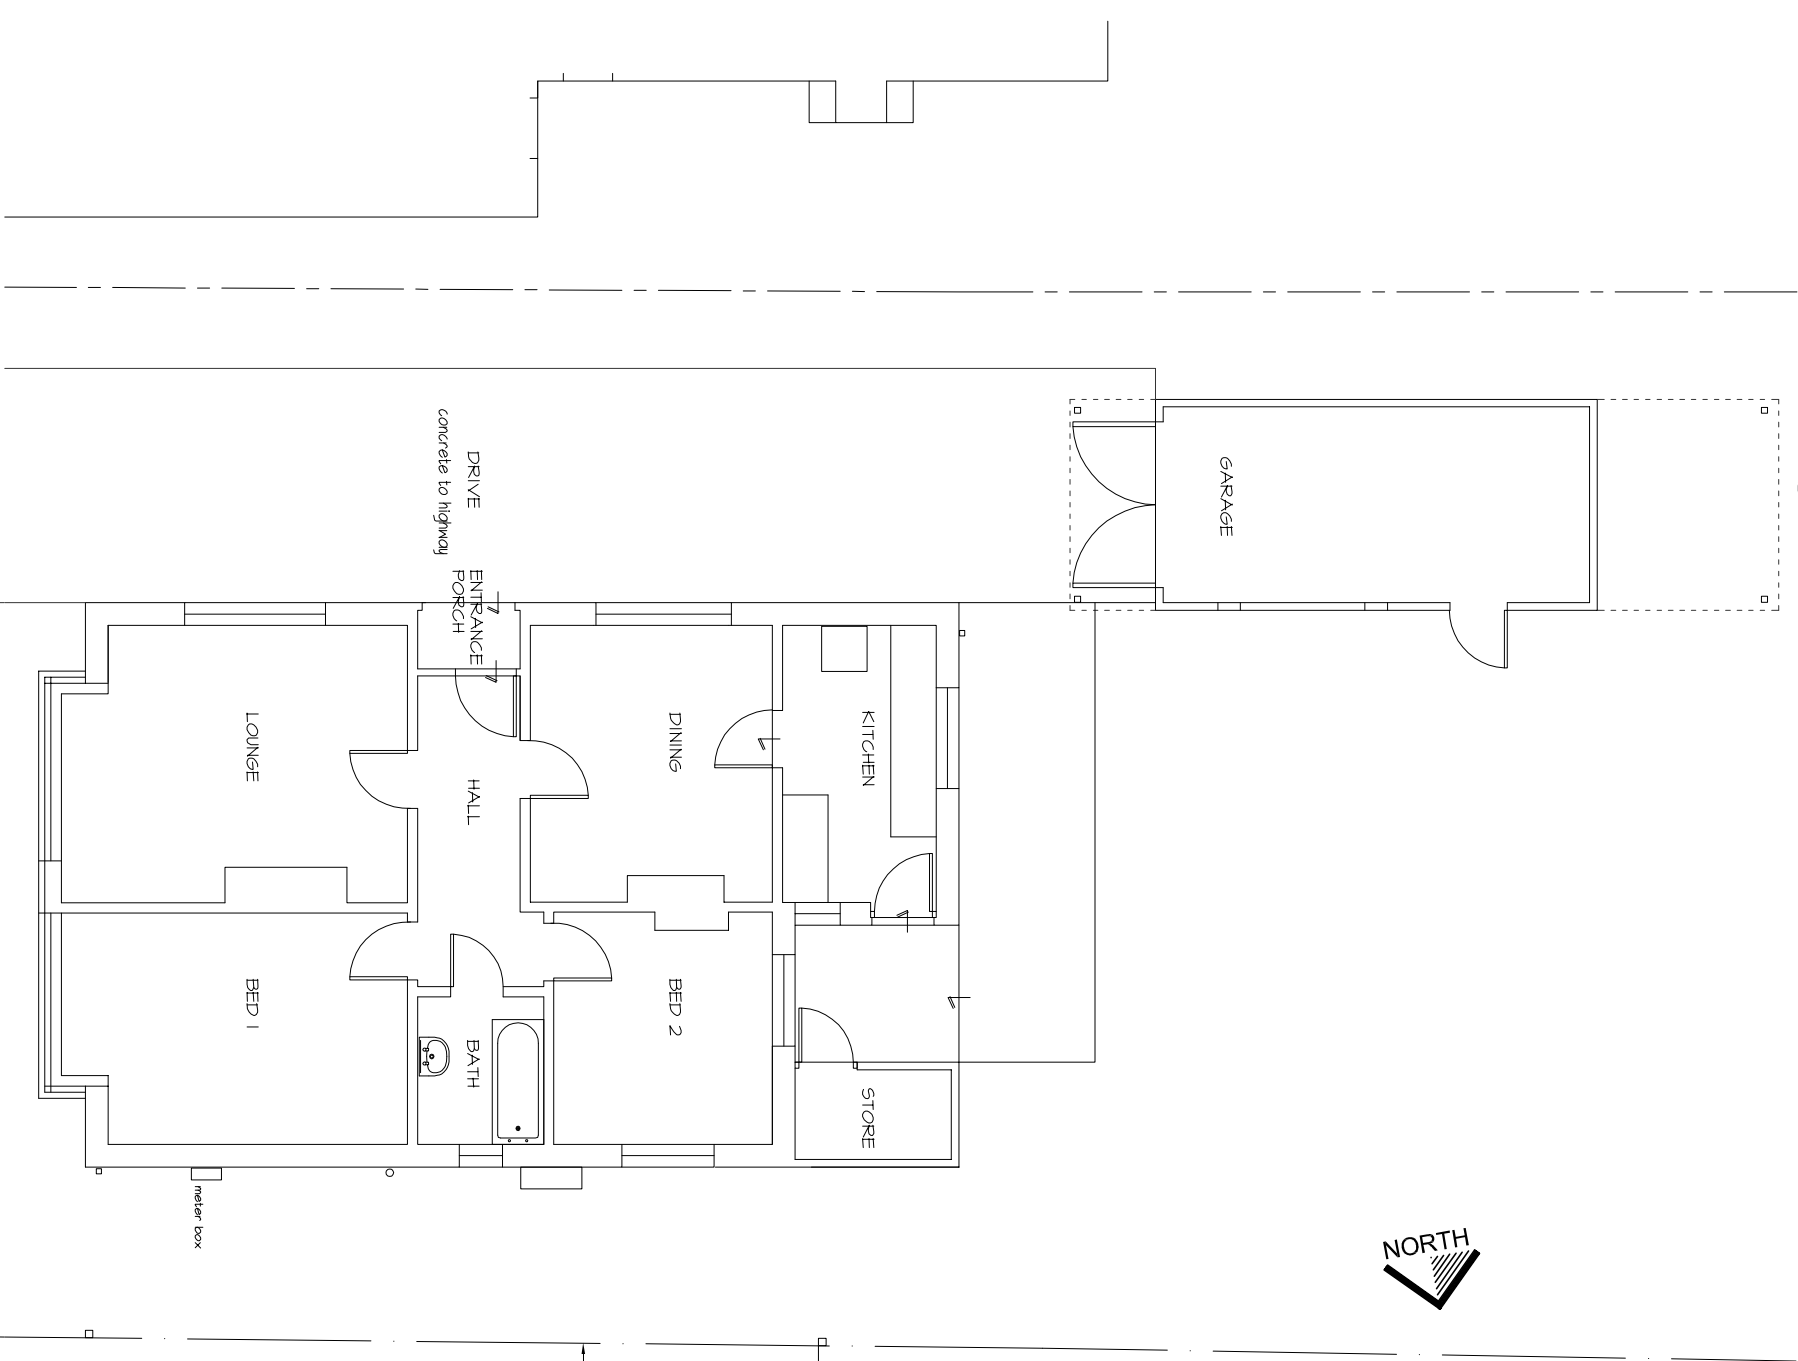


Existing Ground Floor

SEA GLIMPSE

EXISTING PLANS

Sea Glimpse, St Peters Road, Hayling Island

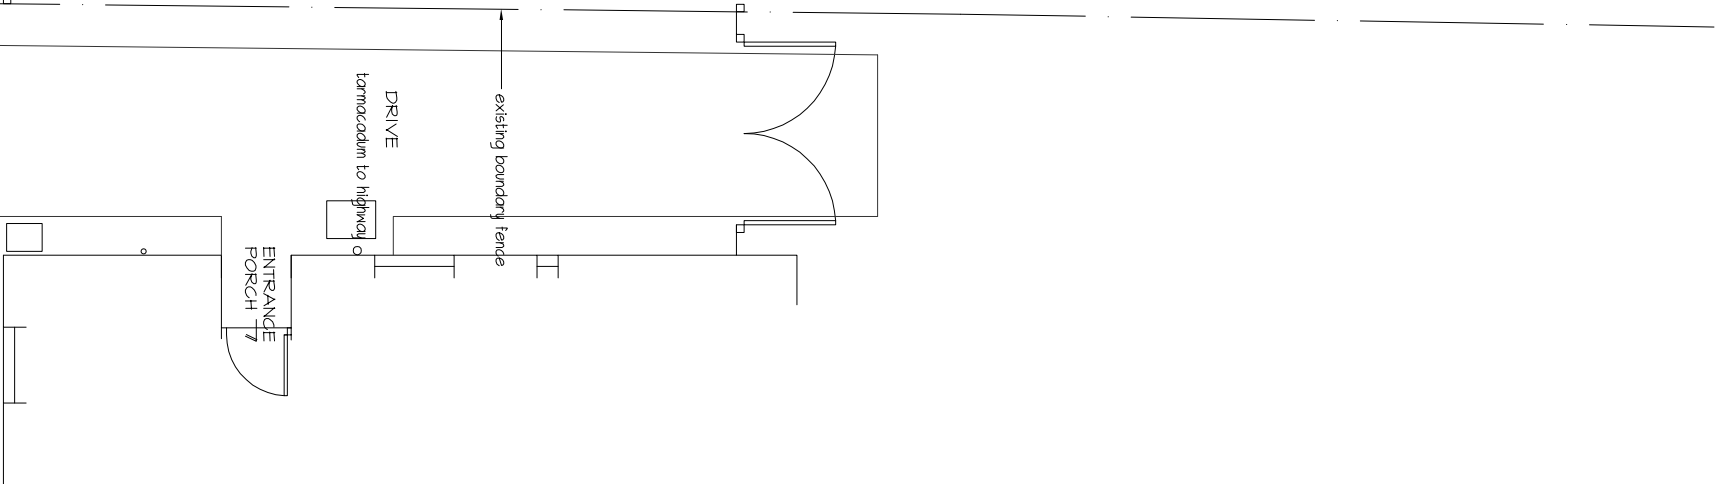

Typical Section

NOTES:

This drawing has been produced solely for PLANNING/DESIGN.

Do not Scale from this Drawing except for planning purposes.

This drawing is the copyright of MF Designs Ltd.

mf designs ltd

Chartered Architects

52 King Street • Emsworth • Hampshire • PO10 7AZ

Director: Martin Farrer RIBA • Co Registration No.4507379

tlf 01243 377766

e admin@mfdesigns.org.uk

Date: Sep 2014

Job No: 3060

Scale: 1:100

Dwg No: 100

