



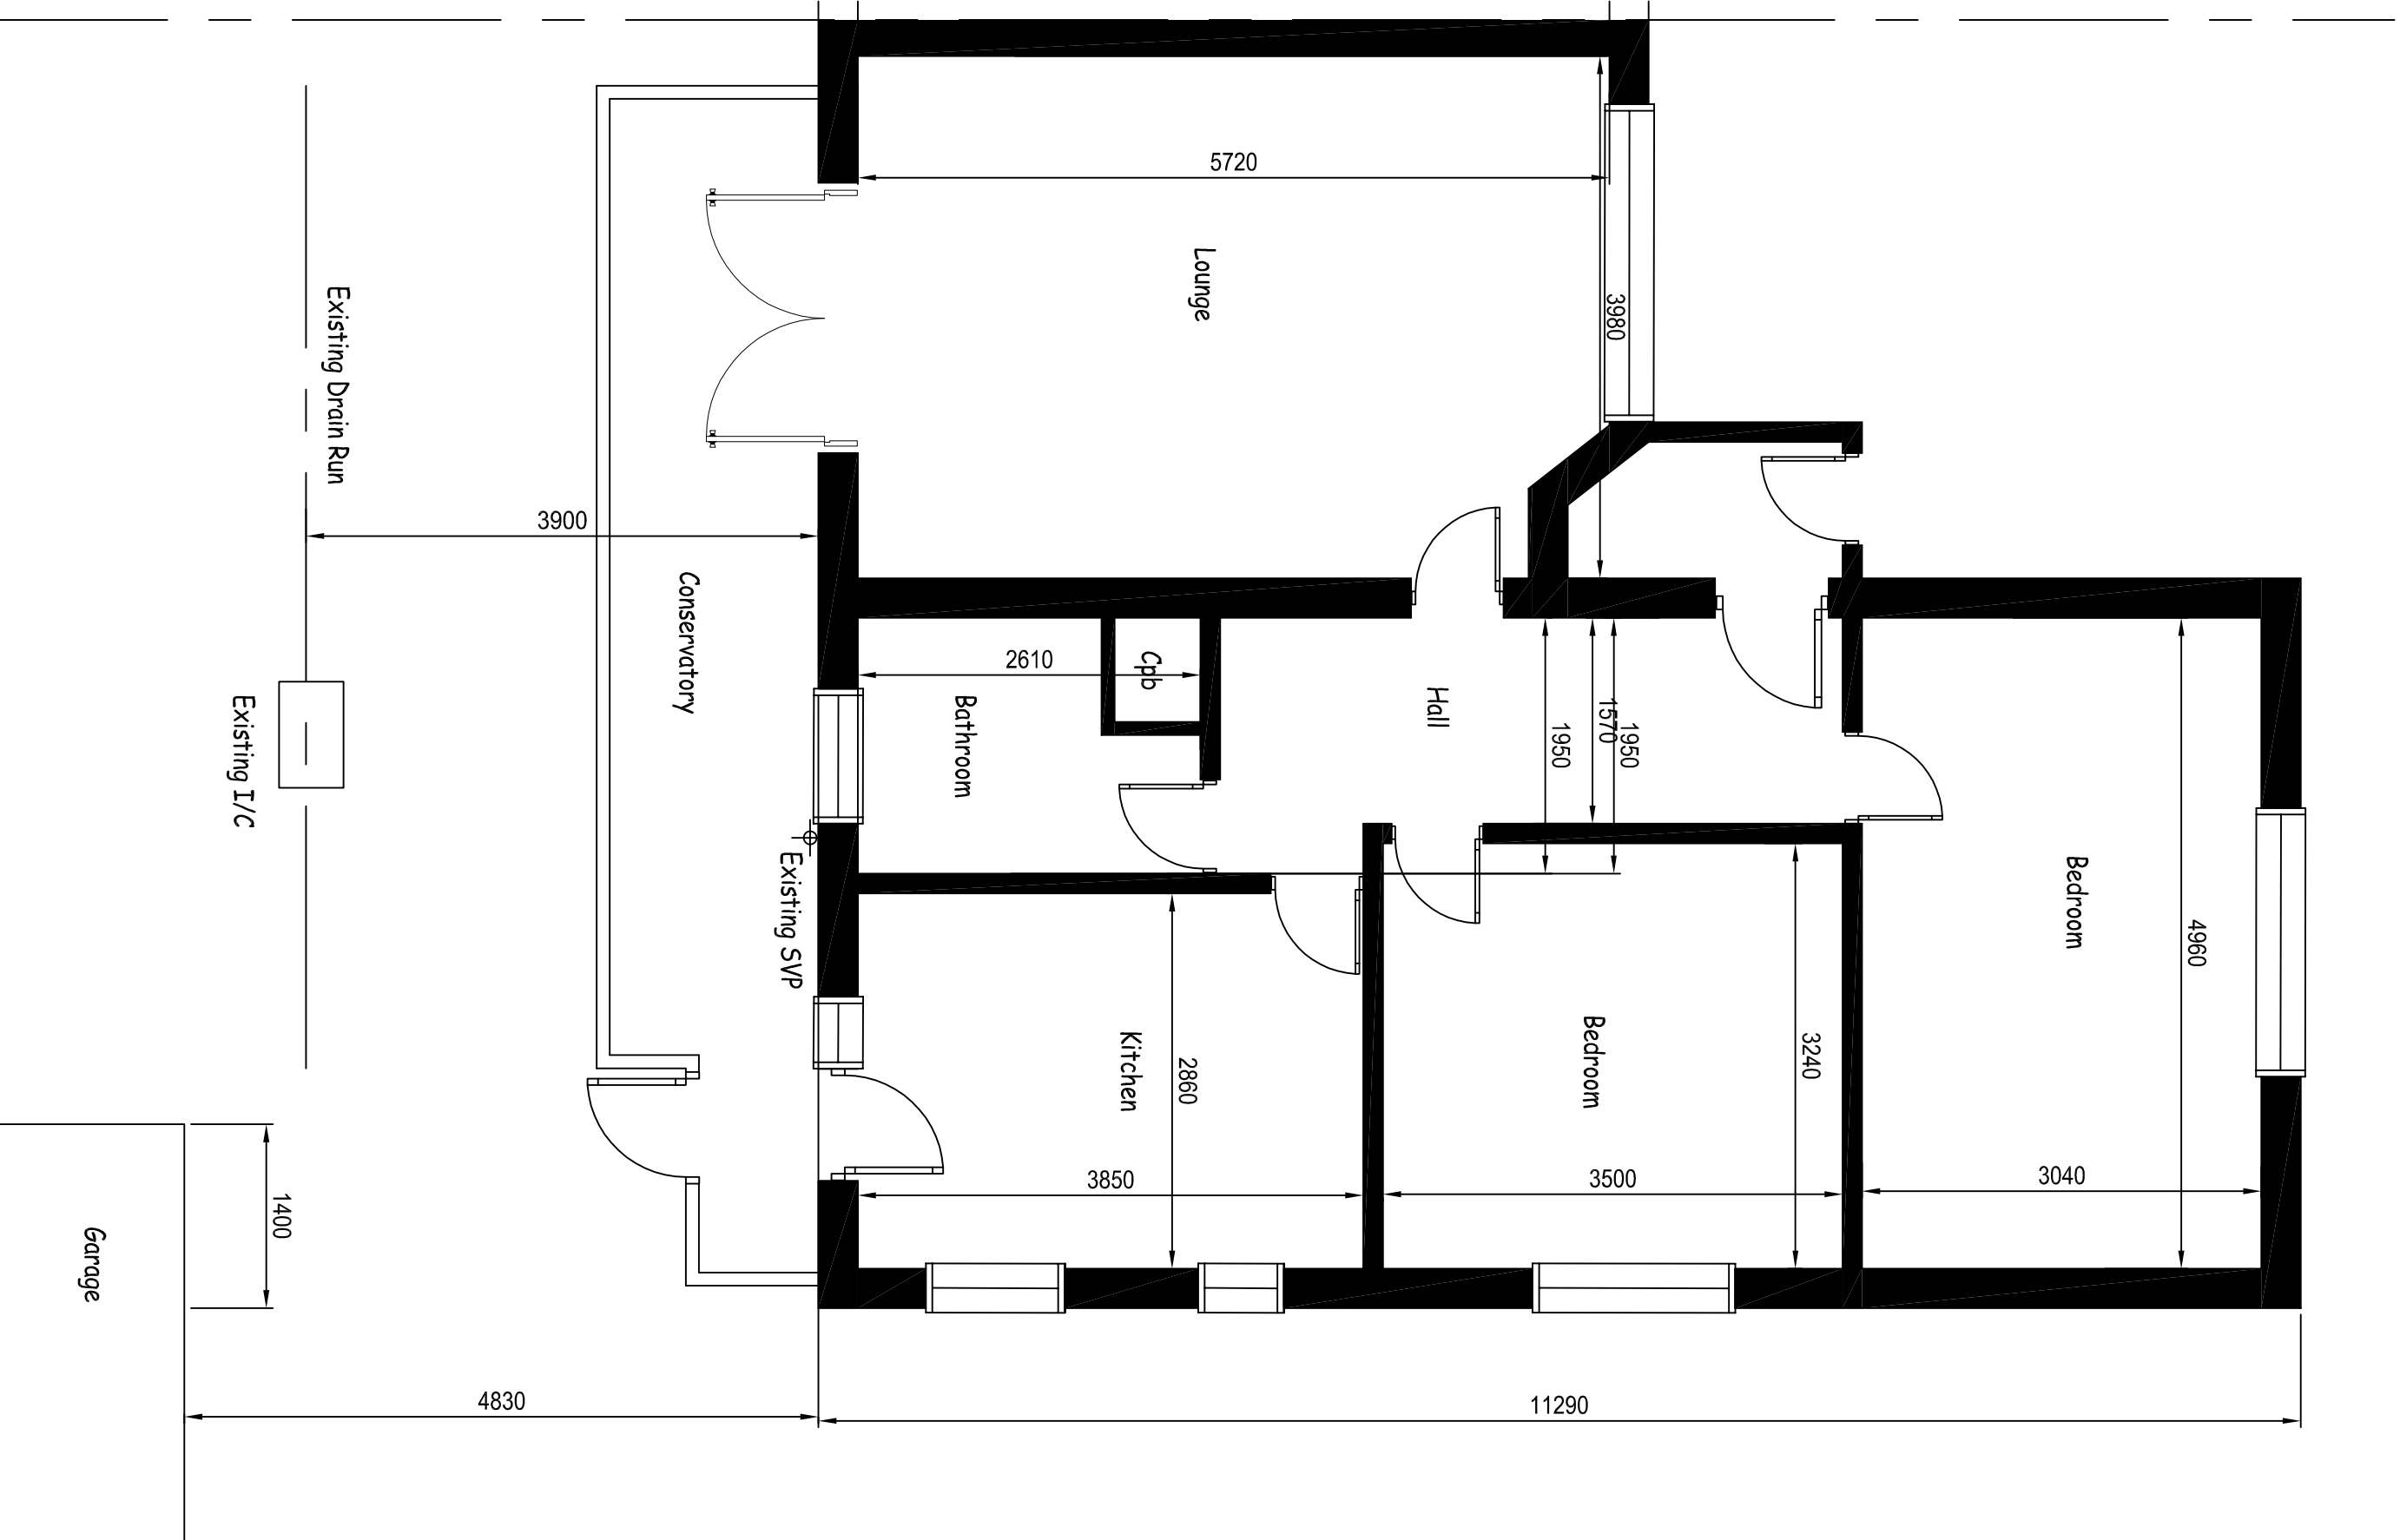

EXISTING PLAN

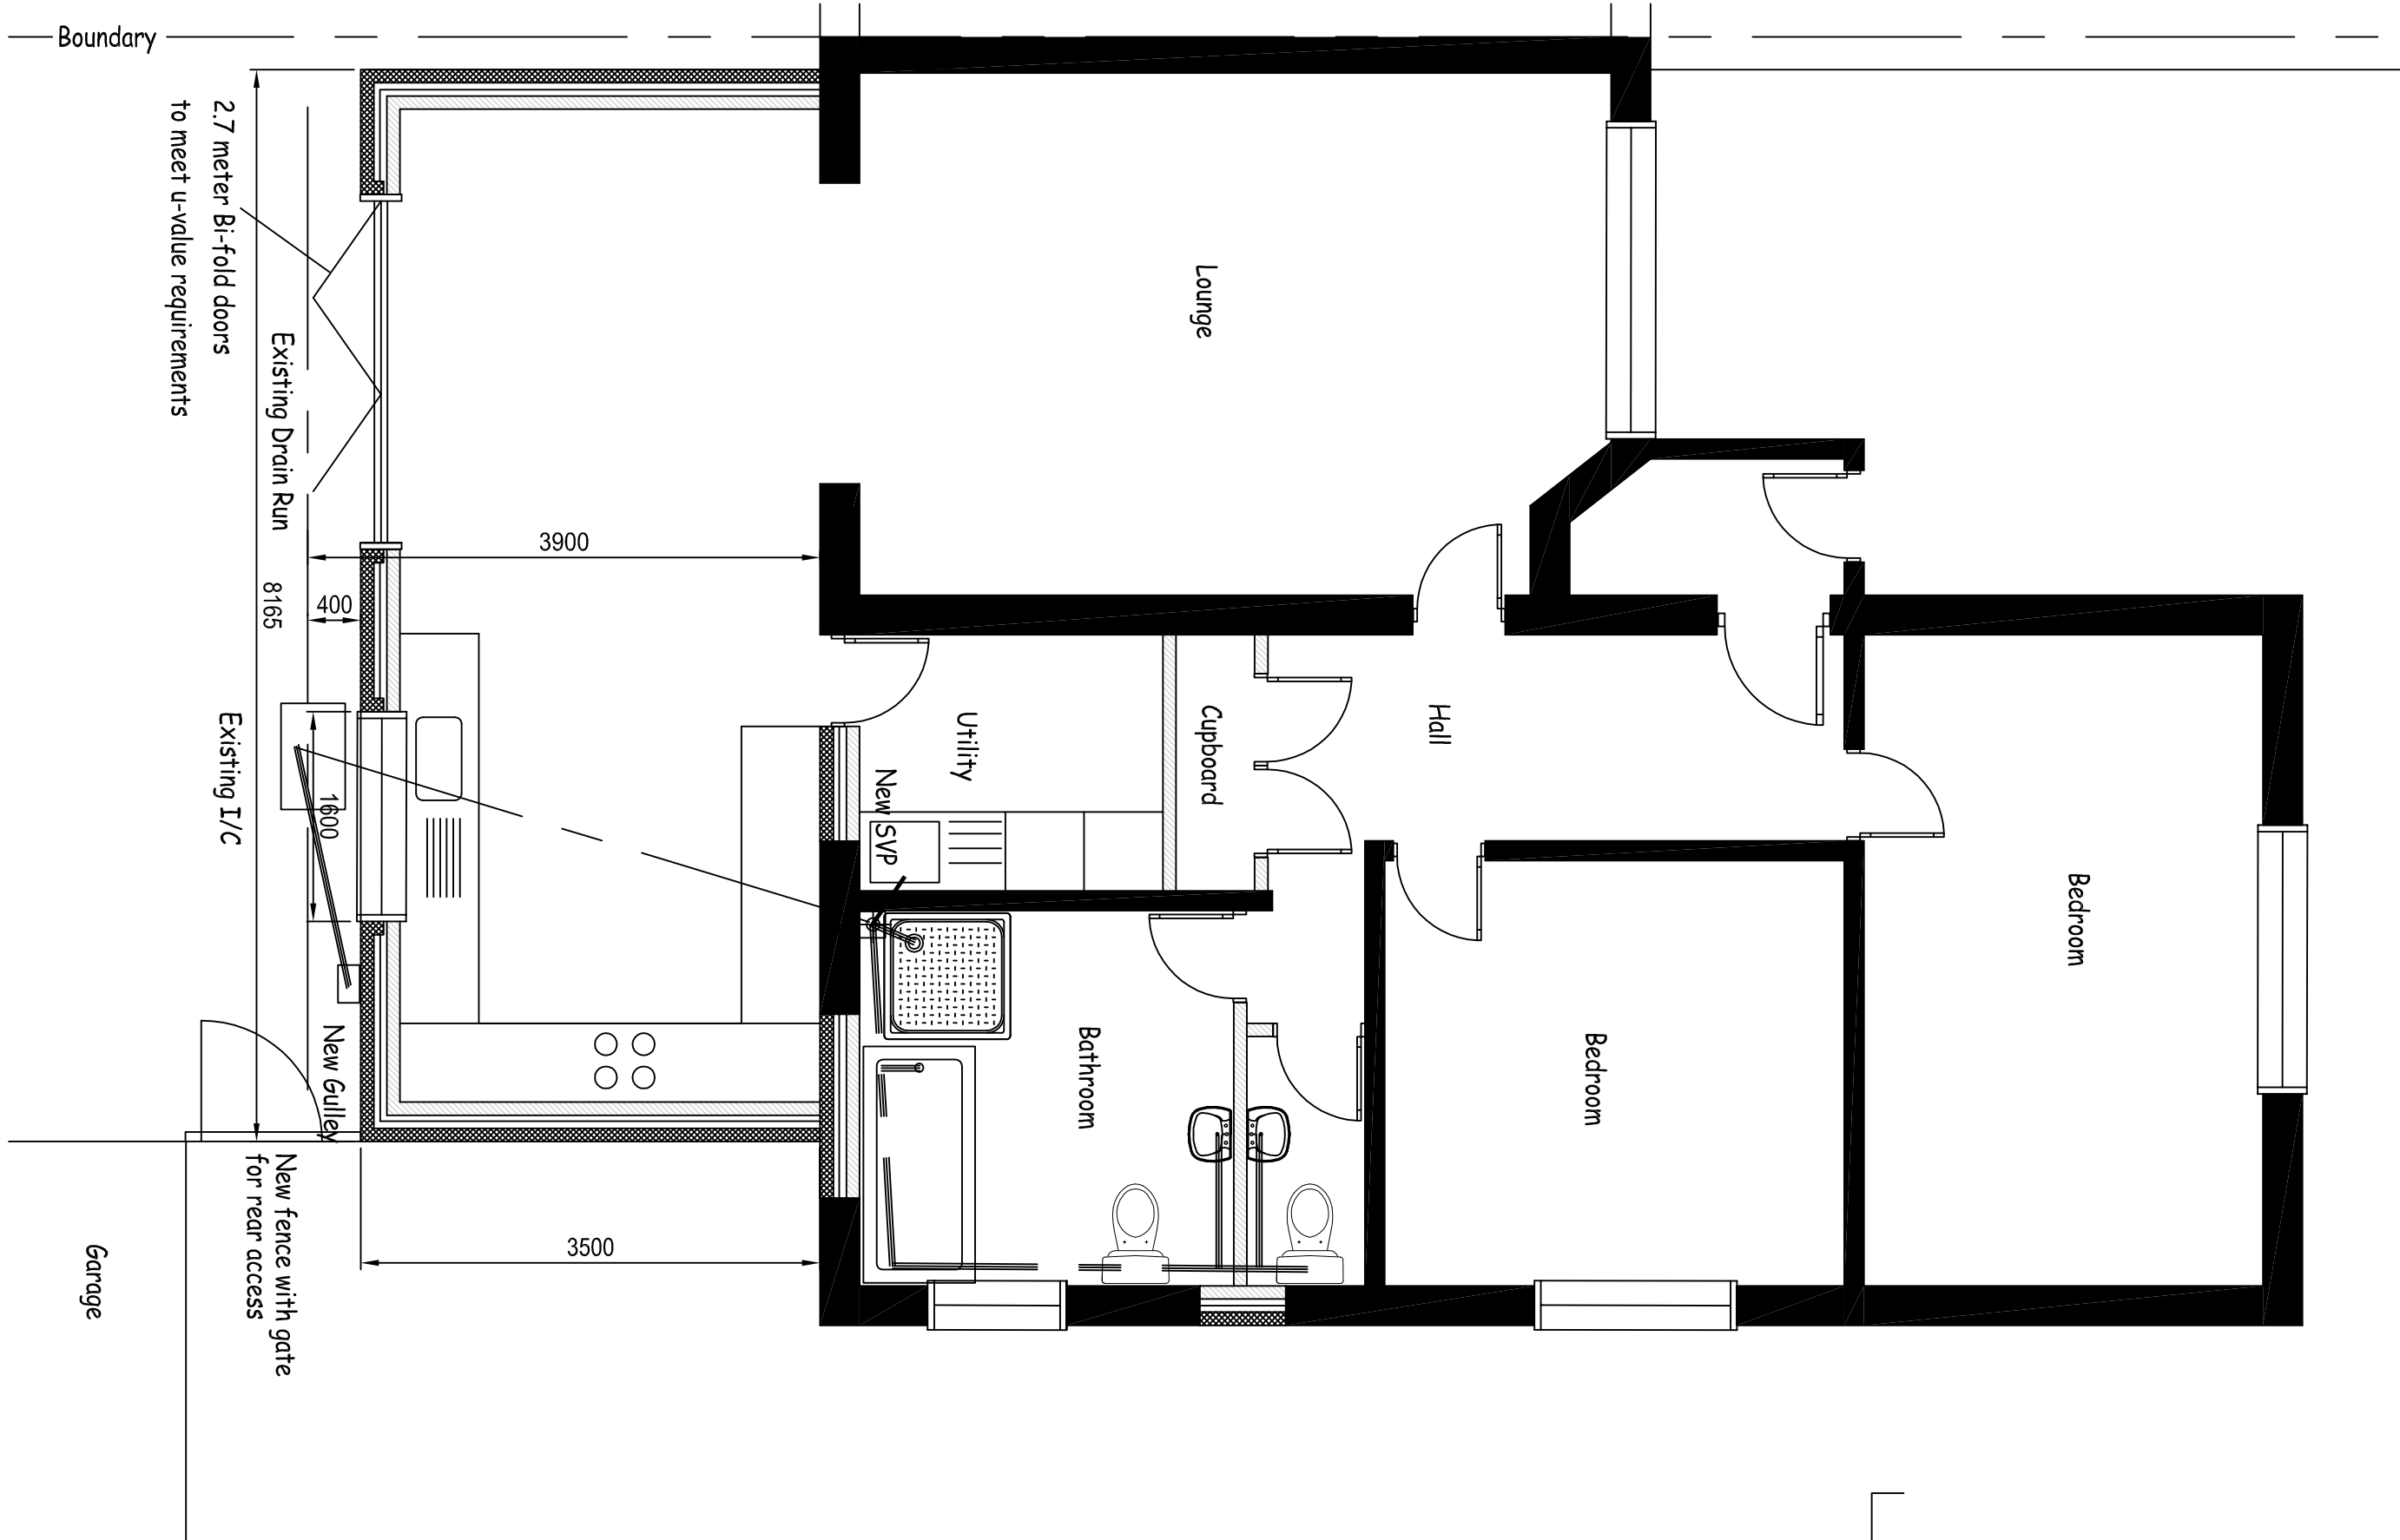

PROPOSED PLAN

This drawing may be scaled for planning purposes only.
For all other purposes dimensions must be checked on
site and not scaled from the drawing.

Client:	Mr S Cook
Project:	8 Pinewood Avenue
	Complain, Hants
Drawing Title:	EXISTING AND PROPOSED PLANS
Drawn By :	SD
Date:	Oct 14
	Scale : 1:50@A2
Drawing No:	A2-PW-001
	Issue: A