

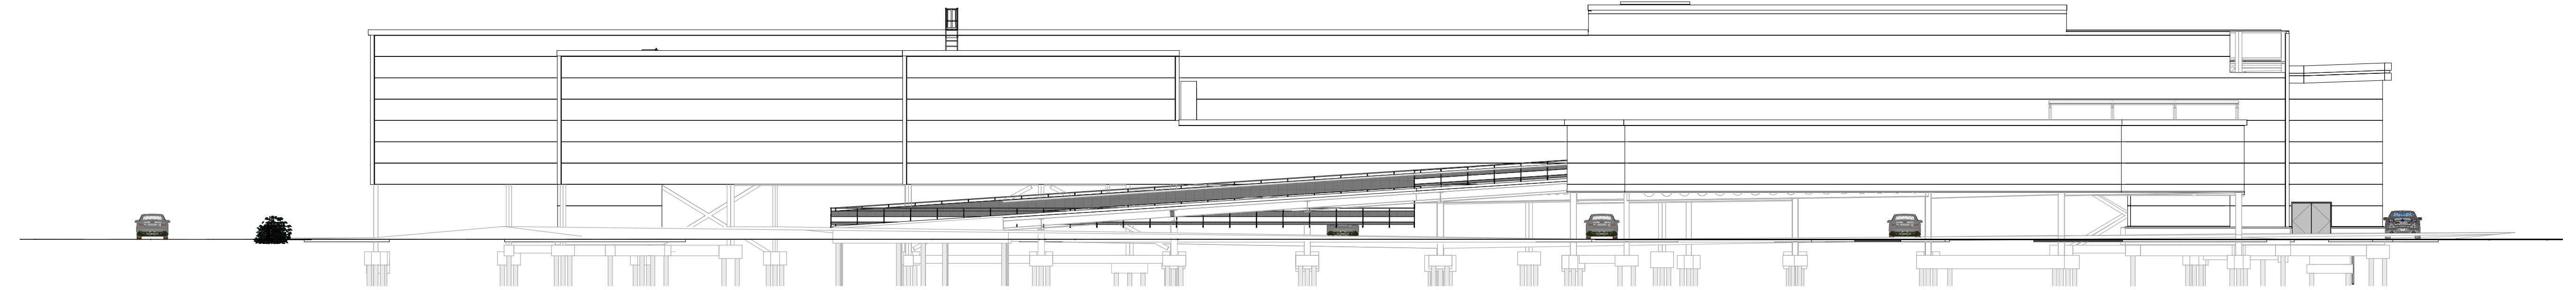


GENERAL NOTES


This scheme is subject to Town Planning and all other necessary consents.
Dimensions , areas and levels where given are only approximate and subject to site survey.
All dimensions are to be checked on site.
Do not scale other than for Planning purposes.
This drawing is to be read in conjunction with all relevant consultant's and/or specialist's drawings/documents and any discrepancies or variations are to be notified to the Architects before the affected work commences.
All queries relating to design of foundations, floor slabs and any structural elements are to be referred to the structural engineering consultant for resolution.
All feasibility studies are subject to full site survey.
The workmanship of all relevant trades and building operations shall comply with the recommendations of British Standard (BS) 8000:1989 part 1-5 inclusive.
All design and construction is to be in accordance with the Construction Design and Management Regulations 2007.

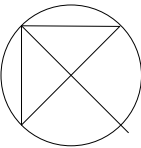

4 EL_Planning North East
1 : 200

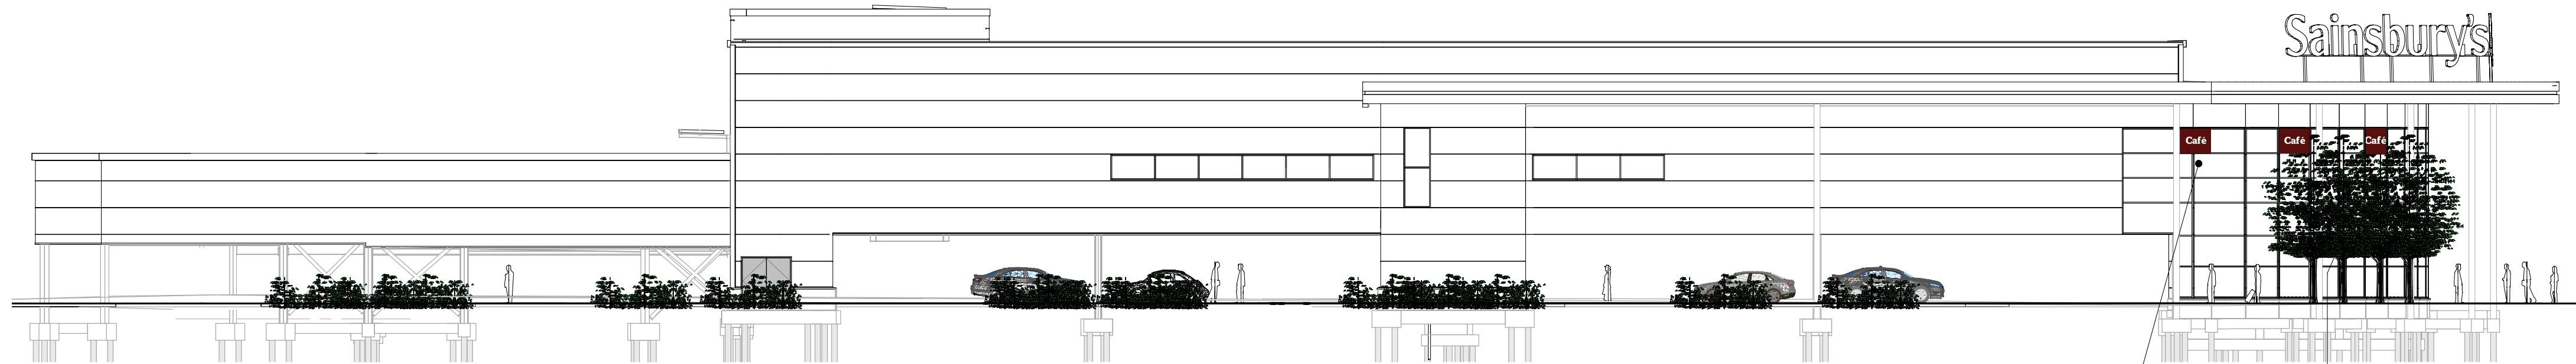


3 EL_Planning North West
1 : 200

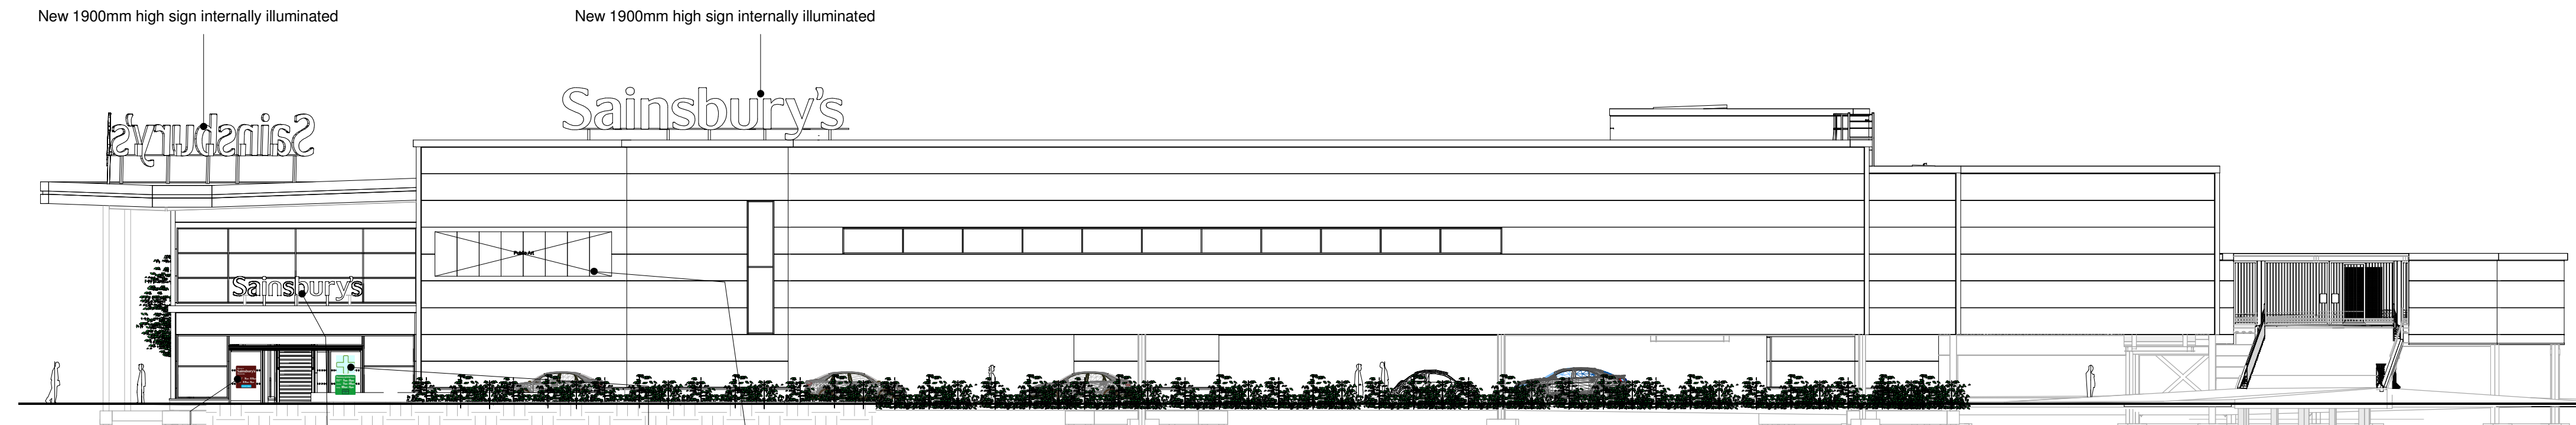

New Welcome Wall to be installed to left hand side of main entrance. Welcome Wall Size - W 1000, H 1100 approx.
To be light from above for clear visibility. Note: Opening hours are to be confirmed.
(To be submitted under a seperate application)

LED edge ill. acrylic cross with double sided vinyl 750 x 750mm with A4 clip frame for alternative info. Contractor to check sizes and feasibility with BAM.
(To be submitted under a seperate application)

2 EL_Planning South East
1 : 200

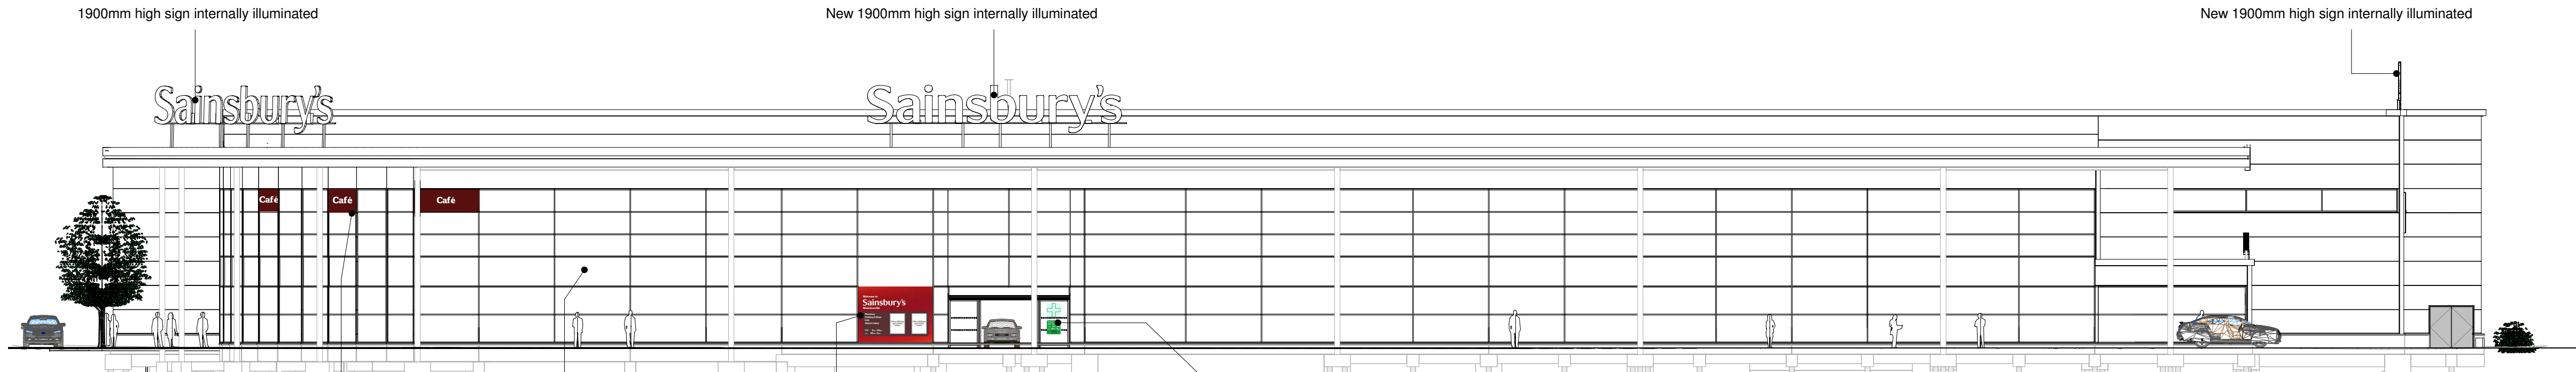


3No. Cafe Vinyl applied to windows.
(To be submitted under a seperate application)

Solar glazing to be installed in accordance with manufacturers recommendations.

New welcome well to be installed to left hand side of main entrance. With trolley bumper rail to stop damage to Welcome Wall size - Sizes to be fitted on glazing.
Contractor to check sizes and feasibility. Note: listing and opening hours are to be confirmed.
(To be submitted under a seperate application)

LED edge ill. acrylic cross 750 x 750mm with double sided vinyl 750 x 750mm with A4 clip frame for alternative info. Contractor to check sizes and feasibility with BAM
(To be submitted under a seperate application)

1 EL_Planning South West
1 : 200

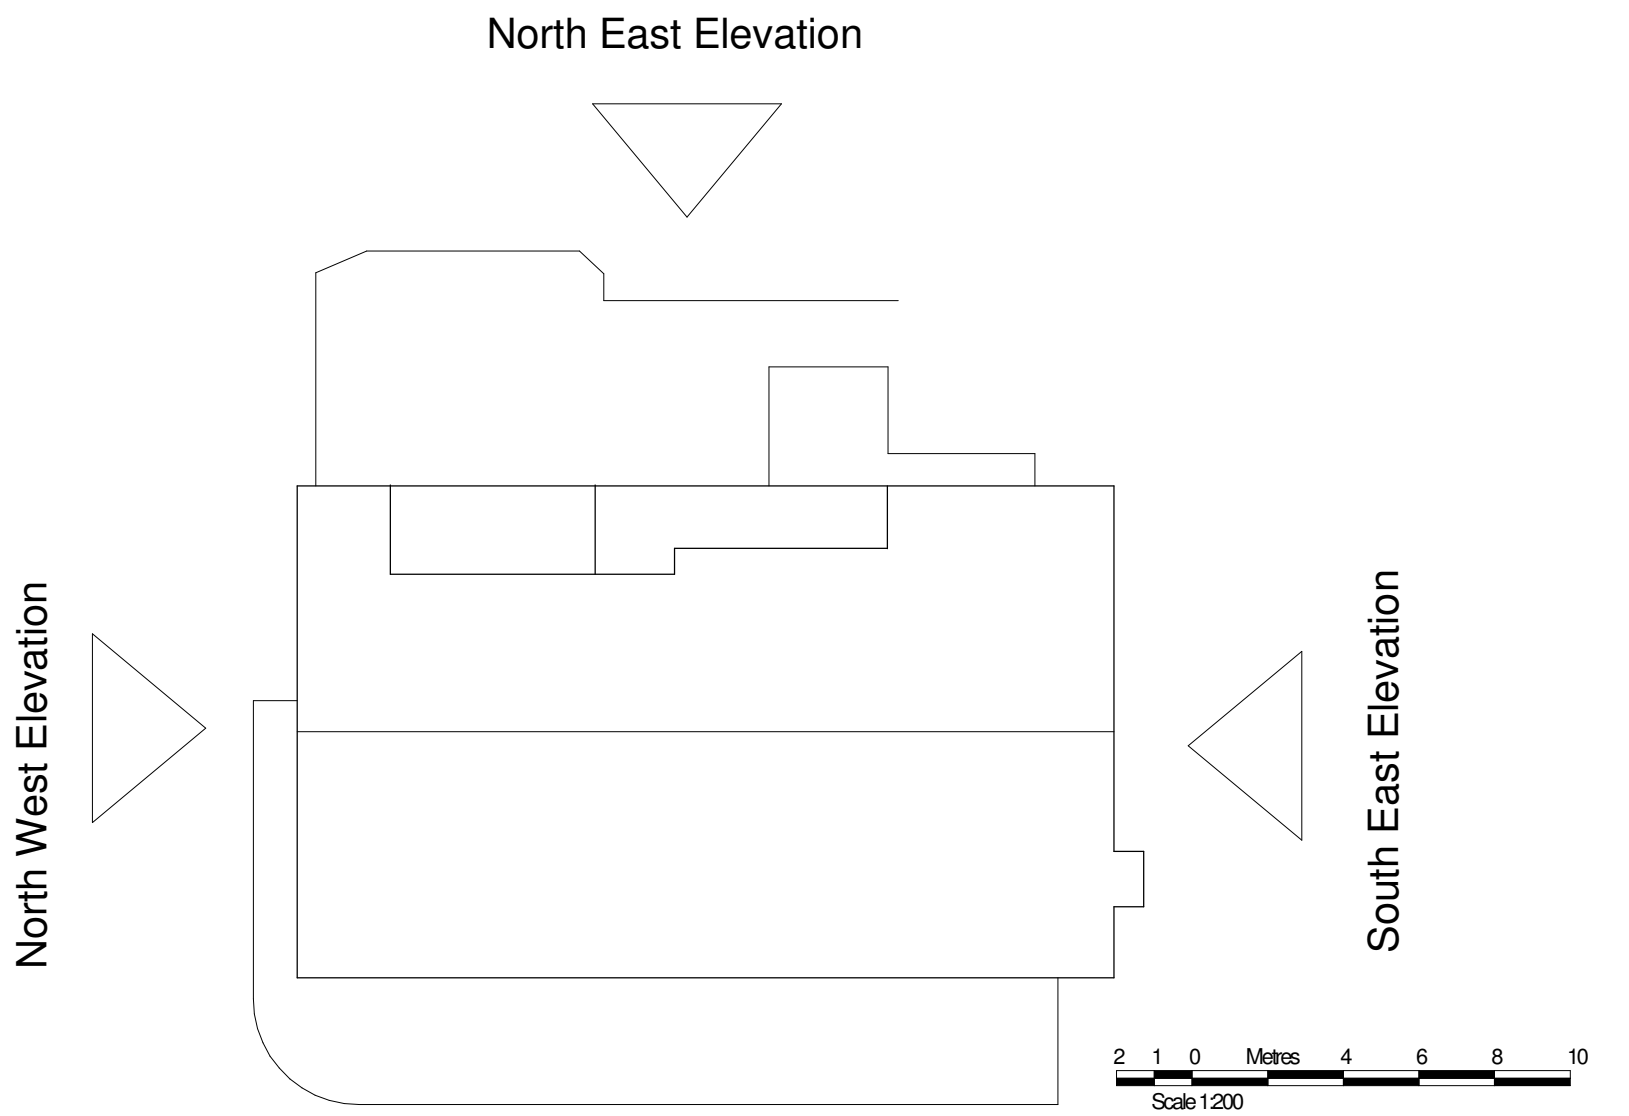

Planning			
F	Sign 2 reduced from 2.5m in height to 1.9m in accordance with planner's requirements	14/10/27	RR
E	Sign 1 raised to match Sky Sign 2	14/10/20	RR
D	Sign 1 repositioned	14/09/25	RR
C	Revised to Planner's Requirements	14/09/24	RR
B	Sky Sign on parapet to the South West Elevation repositioned to the Canopy to clients requirements.	14/08/27	ESL
A	Revised to clients requirements	14/08/20	RR
REV	DESCRIPTION	DATE	BY
CLIENT			
RG-Group			
PROJECT			
WATERLOOVILLE			
DRAWING			
Proposed Elevations			
DATE			
06/18/14			
DRAWN			
RR			
SCALE			
As indicated			
CHECKED			
MG			
CHQ.14.10656 - PL05 F			

CHQ

PARTNERSHIP

Architects • Building Surveyors

CHQ Partnership Ltd.

Tannery House, 23 High Street

Baldock, Hertfordshire SG7 6BE

Telephone: (01462) 895110

Facsimile: (01462) 895099

Email: design@chq-architects.co.uk

www.chq-architects.co.uk

CHQ

PARTNERSHIP

Architects • Building Surveyors

CHQ Partnership Ltd.

Tannery House, 23 High Street

Baldock, Hertfordshire SG7 6BE

Telephone: (01462) 895110

Facsimile: (01462) 895099

Email: design@chq-architects.co.uk

www.chq-architects.co.uk

