

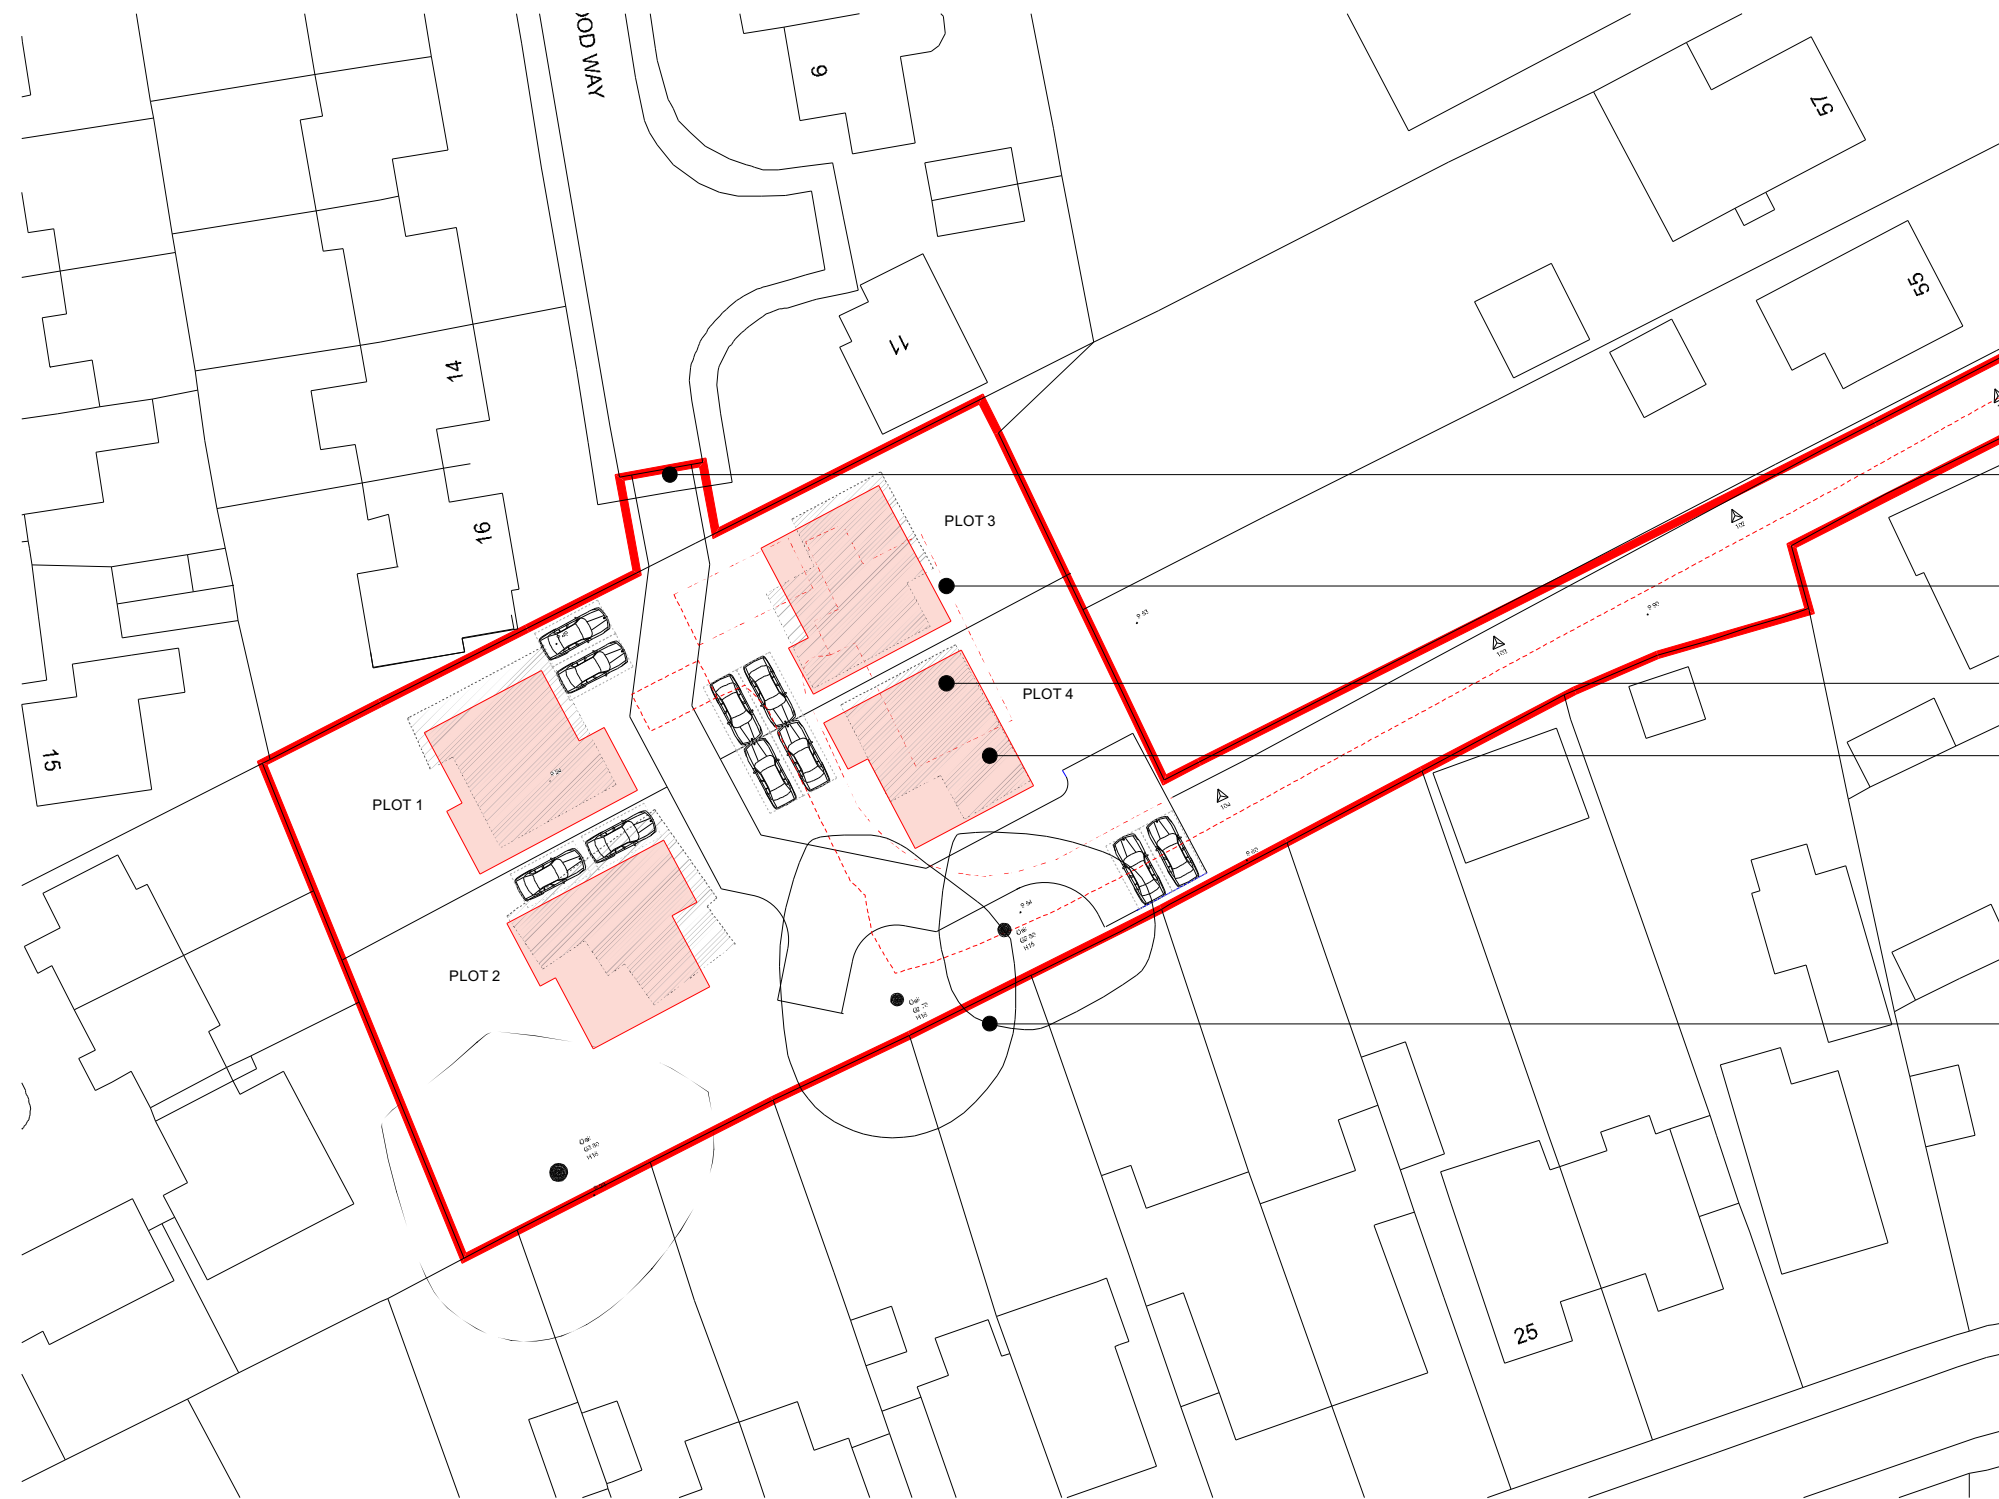


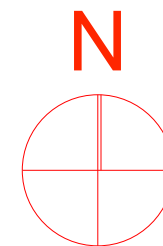

- Proposed new access way as previously approved
- Existing Dwelling and out buildings demolished
- Proposed scheme (highlighted in red hatch)
- Approved scheme (highlighted in grey hatch)
- TPO'd tree's. Refer to Tree report

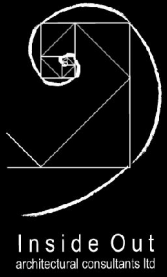

Proposed Block Plan

job no.	048	drawing no.	04A
			
client C.Y. Developments			
job Cowplain			
drawing title Proposed Block Plan			
scale 1:500@A3	drawn	date	
© Inside Out Architectural Consultants Ltd 2011			
job no.	048	drawing no.	04A