


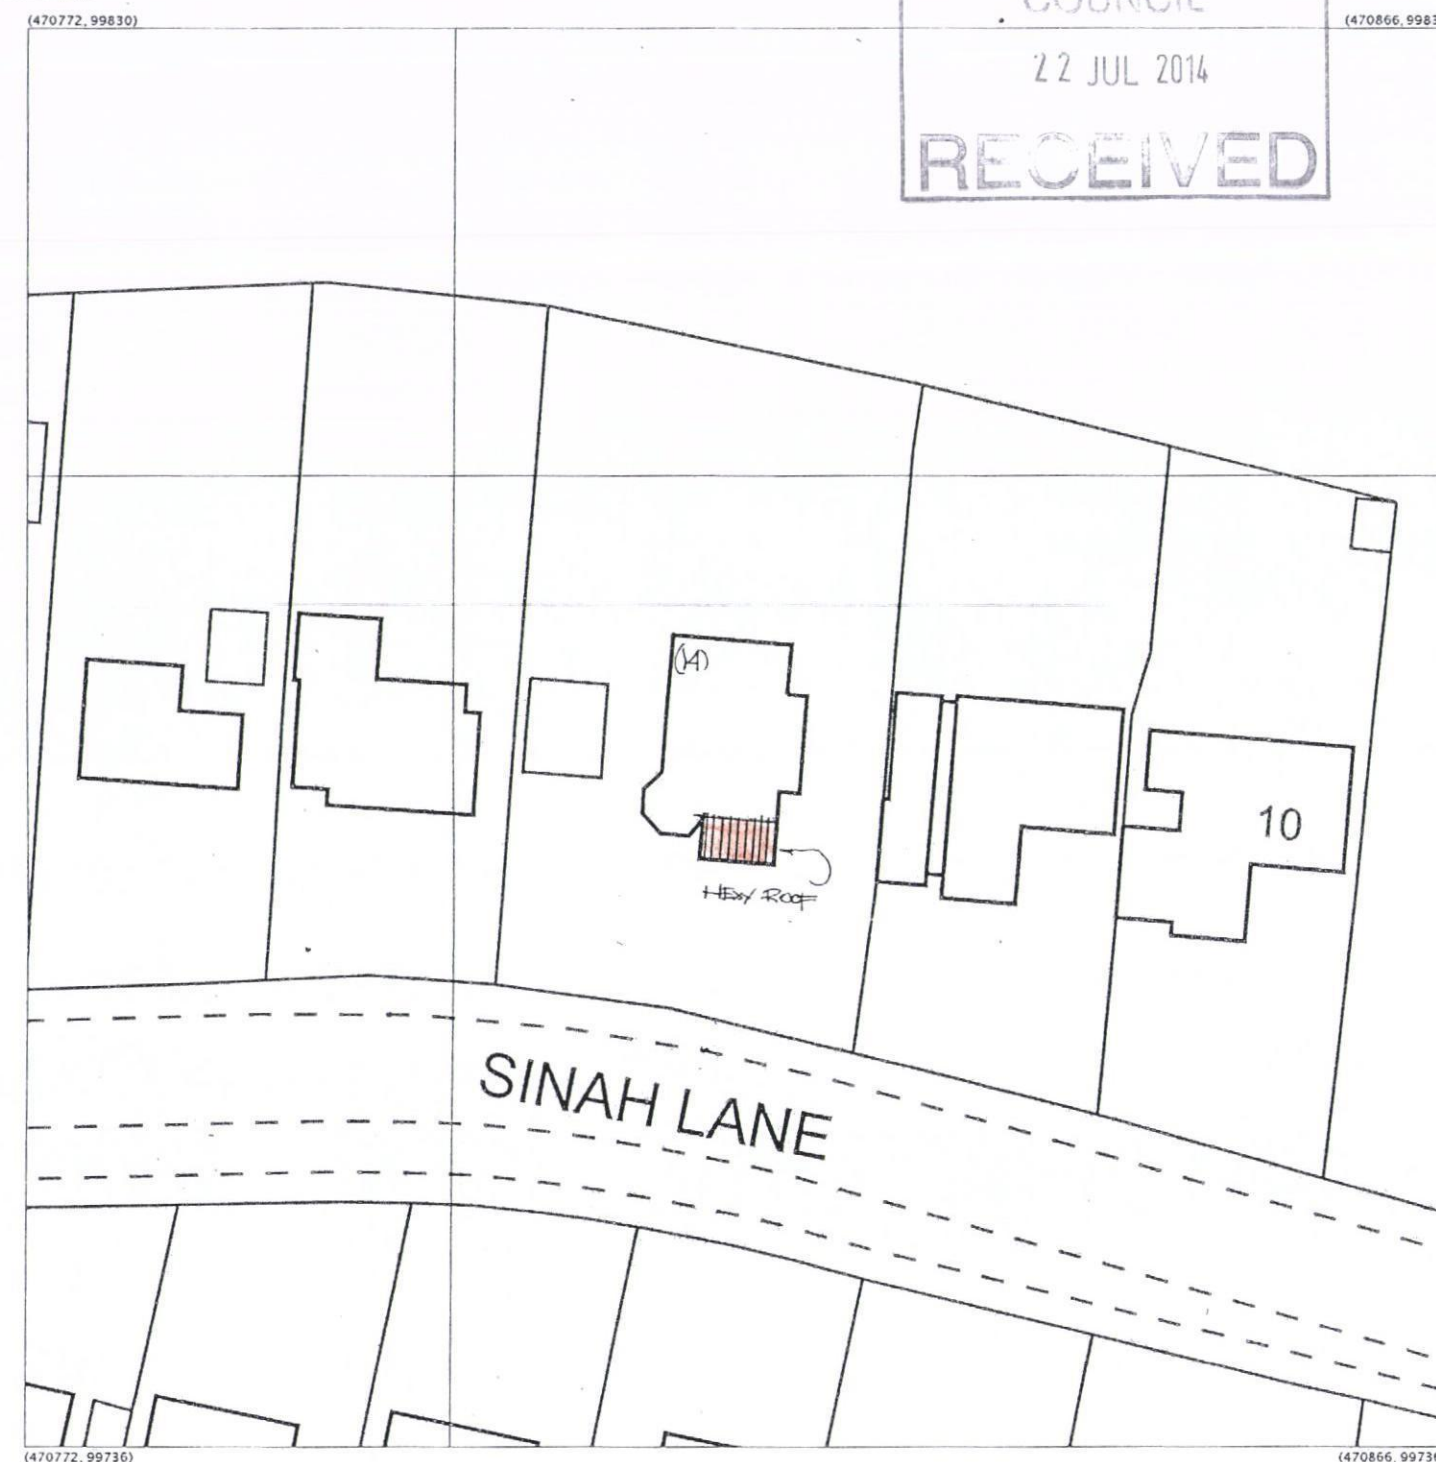

Produced 14.10.2010 from the Ordnance Survey National Geographic Database and incorporating surveyed revision available at this date. © Crown Copyright 2010.


Reproduction in whole or part is prohibited without the prior permission of Ordnance Survey.

Ordnance Survey, the OS Symbol and OS Sitemap are registered trademarks of Ordnance Survey, the national mapping agency of Great Britain.

The representation of a road, track or path is no evidence of a right of way.

The representation of features as lines is no evidence of a property boundary.

Part or all of this OS Sitemap is enlarged from mapping produced at one or more of the following scales: 1:1250, 1:2500, 1:10000.

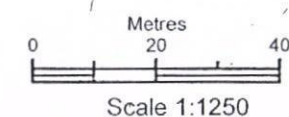

Scale 1:1250

Supplied by: **Dome Map Services**
Serial number: 01785000
Centre coordinates: 470837.25 99753

Further information can be found on the OS Sitemap Information leaflet or the Ordnance Survey web site:
www.ordnancesurvey.co.uk


SITE/LOCATION PLAN

**NEW PITCHED ROOF TO REPLACE EX FLAT ROOF
OVER FRONT LOBBY AND INTERNAL ALTERATIONS
14, SINAH LANE, HAYLING ISLAND, HANTS
FOR MR & MRS G I AW**

Produced 16 Jul 2014 from the Ordnance Survey National Geographic Database and incorporating surveyed revision available at this date. Reproduction in whole or part is prohibited without the prior permission of Ordnance Survey. © Crown Copyright 2014.

Ordnance Survey and the OS Symbol are registered trademarks of Ordnance Survey, the national mapping agency of Great Britain.

The representation of a road, track or path is no evidence of a right of way. The representation of features as lines is no evidence of a property boundary.

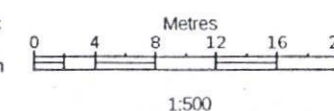

1:500



14, Sinah Ln, Hayling Island
PO11 0EY

Supplied by: **Latitude Mapping Ltd**
Reference: 01735633
Centre coordinates: 470819 99783