




Proposed **North West (Front) Elevation** at 1:100 scale



Proposed **South East (Rear) Elevation** at 1:100 scale

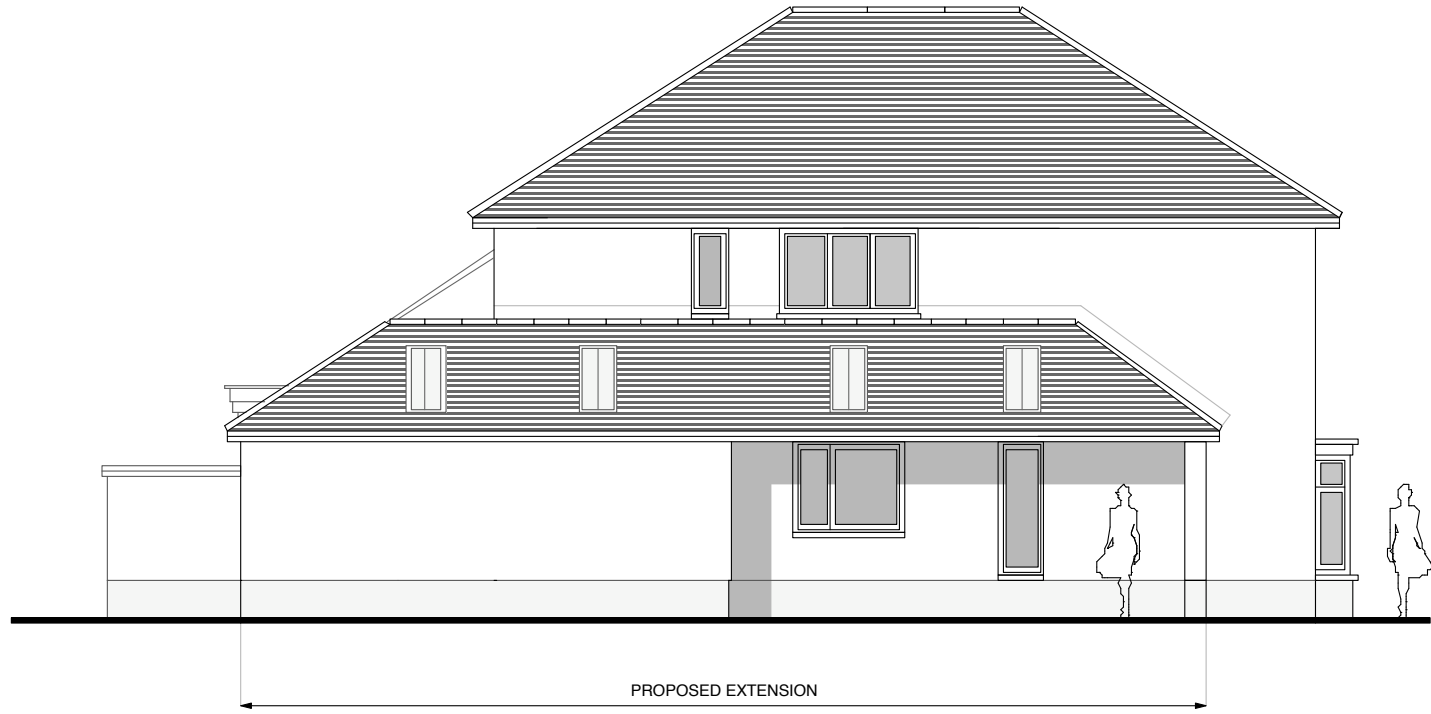

Proposed **North East (Side) Elevation** at 1:100 scale



Proposed **South West (Side) Elevation** at 1:100 scale



Existing **North West (Front) Elevation** at 1:100 scale




Existing **South East (Rear) Elevation** at 1:100 scale




Existing **North East (Side) Elevation** at 1:100 scale




Existing **South West (Side) Elevation** at 1:100 scale

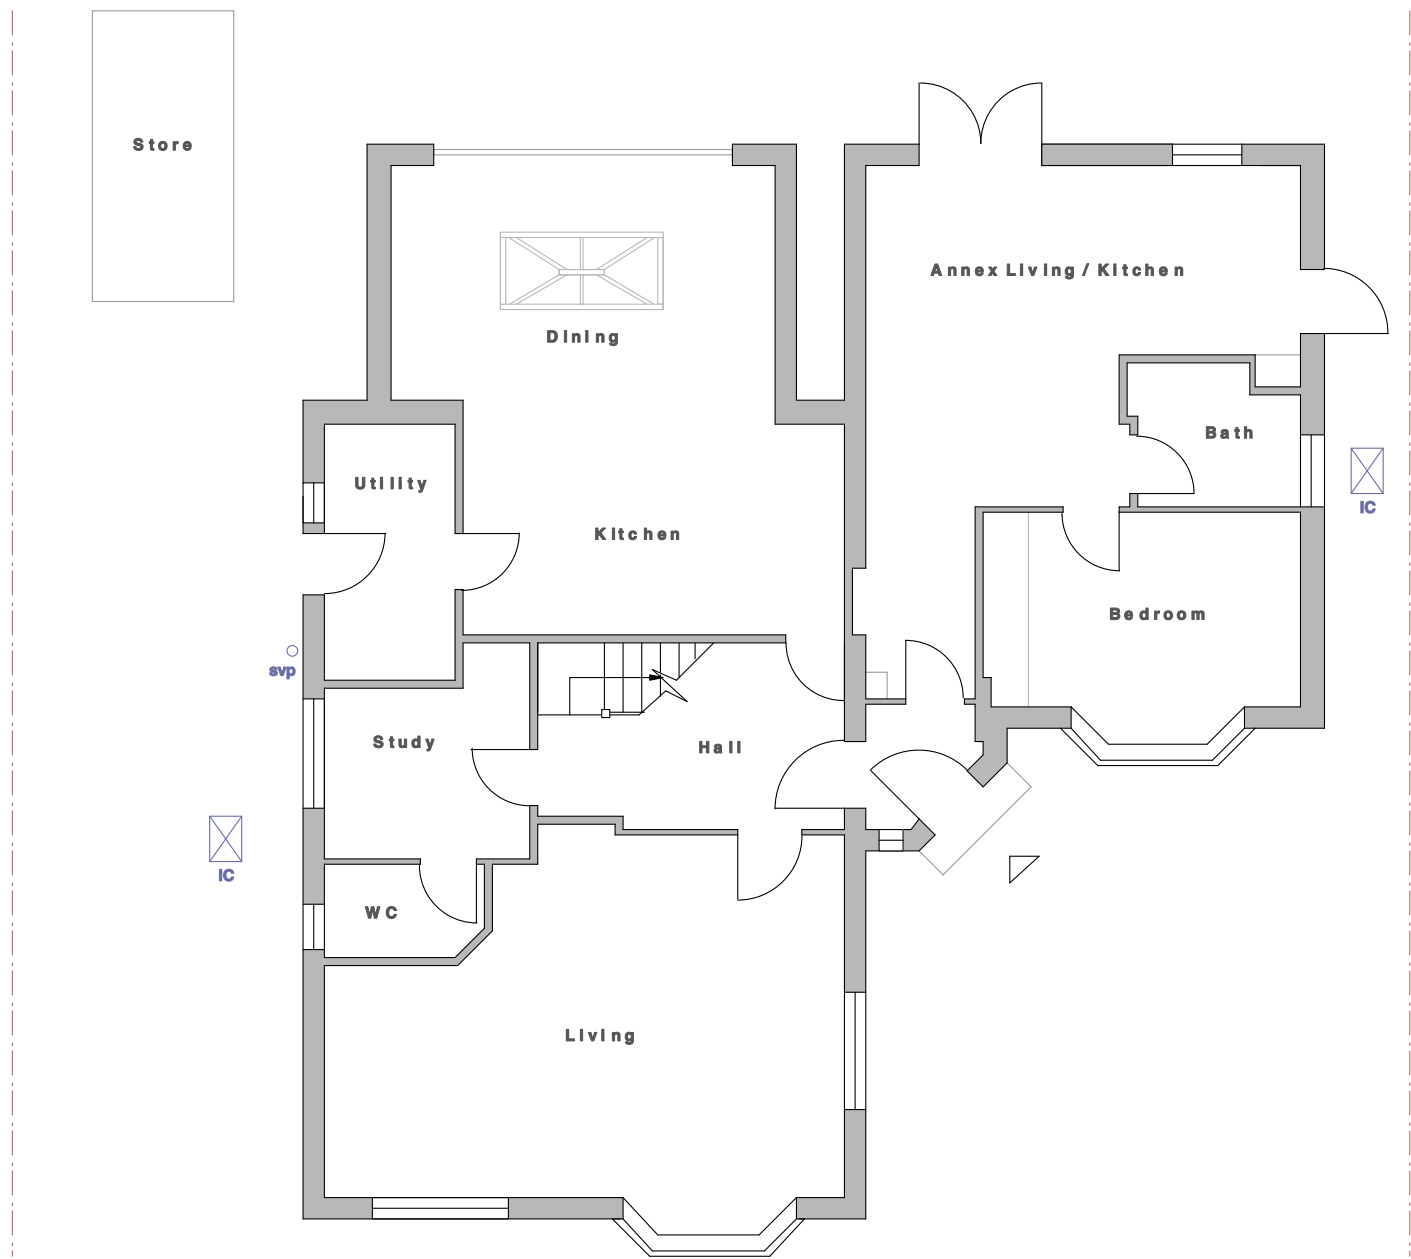


Existing **Ground Floor Plan** at 1:100 scale

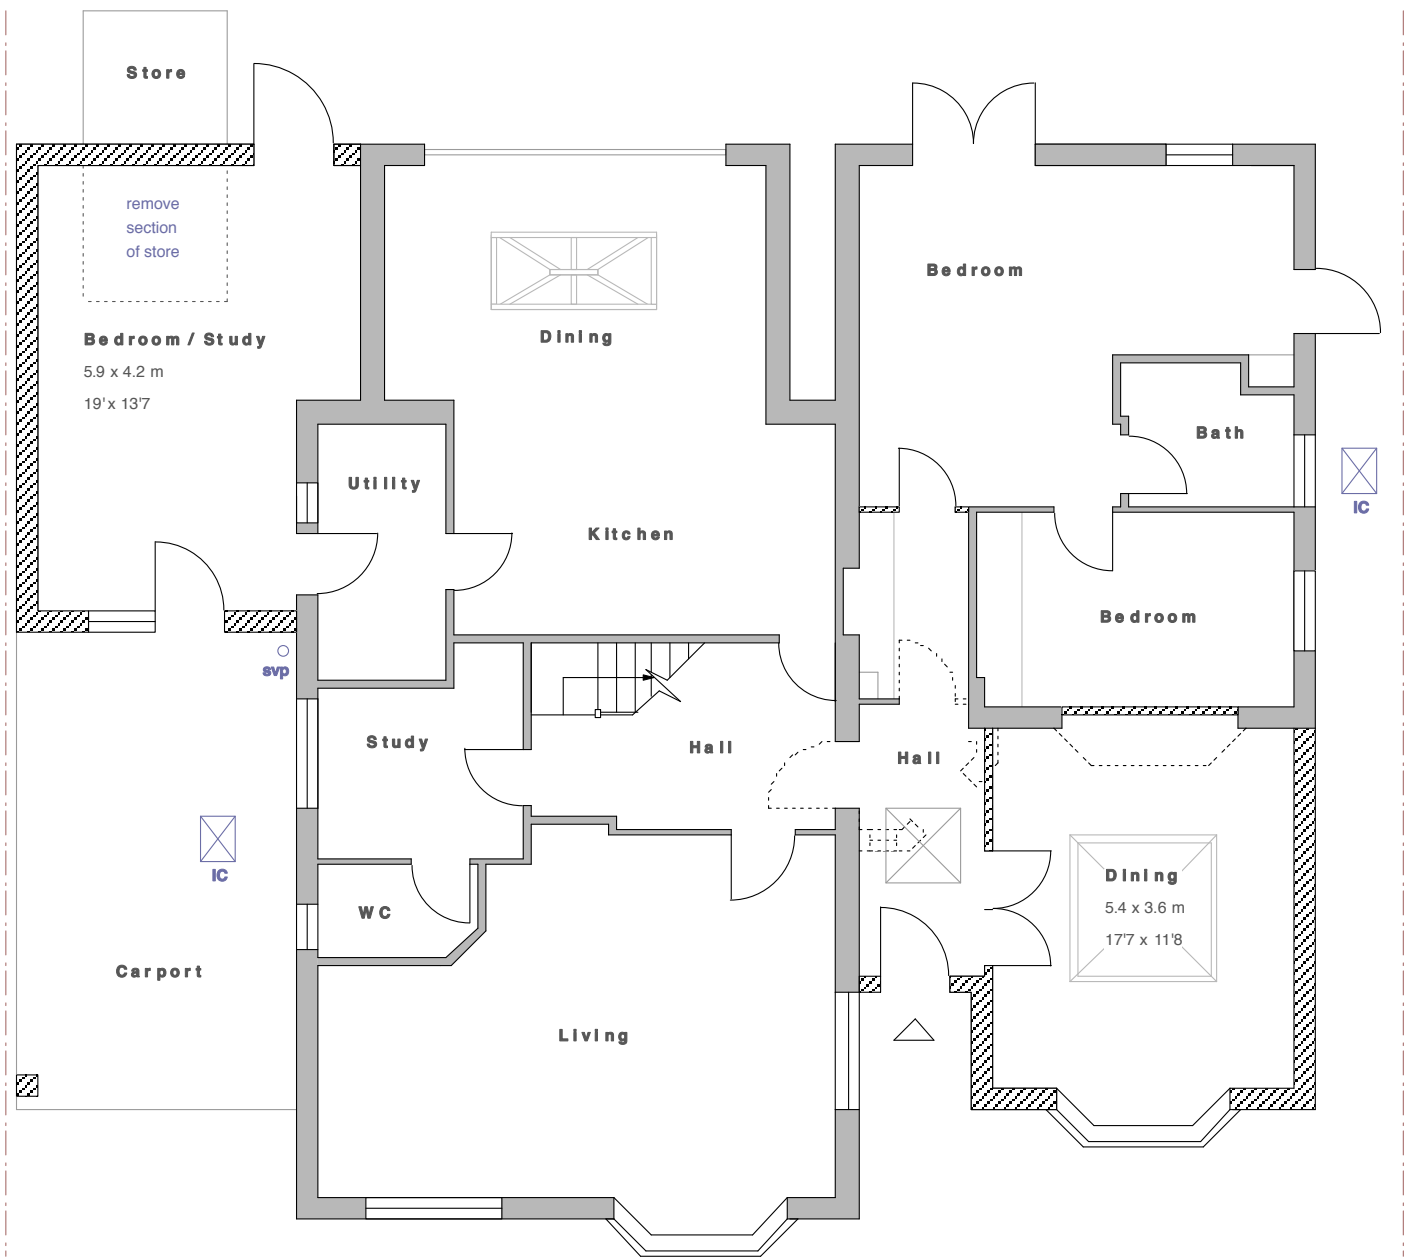

Proposed **Ground Floor Plan** at 1:100 scale

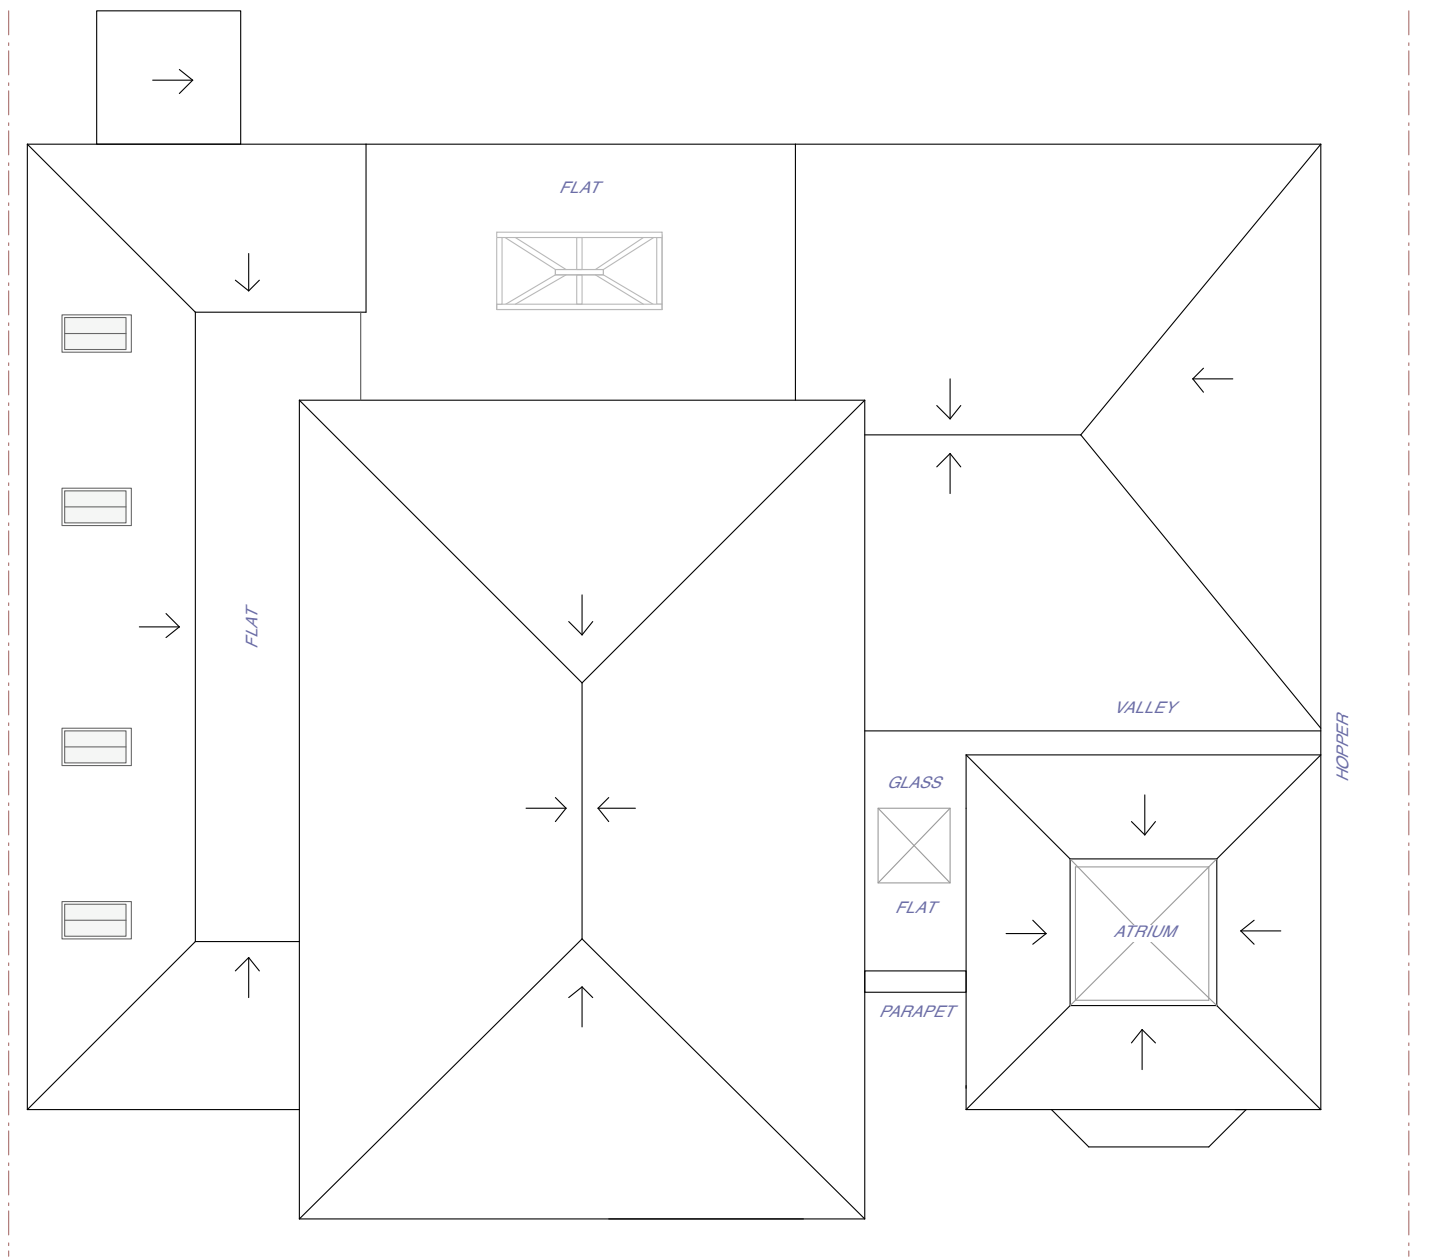

Proposed **Roof Plan** at 1:100 scale

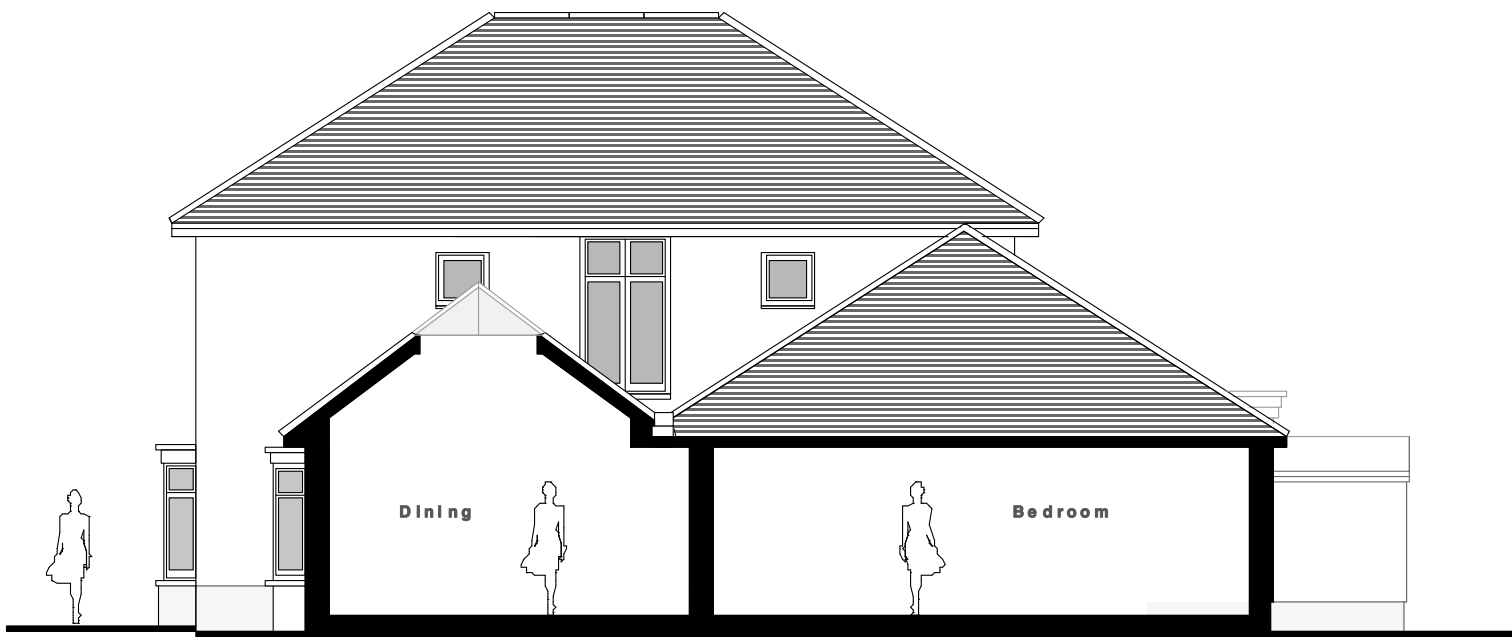

Proposed **Section** (South West/Side Elevation) at 1:100 scale

CLIENT	Mr J Burton	NOTES
SITE	9 Clovelly Road, Emsworth, West Sussex	
PROJECT	Proposed Alterations & Extensions	
DRAWING	001 Proposed Scheme	
DATE	22 05 14	
AUTHOR	AH	1. DRAWINGS ARE NOT TO BE SCALED EXCEPT FOR PLANNING PURPOSES. 2. SCALE BAR FOR PLANNING PURPOSES ONLY. 3. ROOM DIMENSIONS WHERE SHOWN ARE APPROXIMATE. 4. ALL DIMENSIONS TO BE CONTRACTOR CHECKED ON SITE BEFORE USE. 5. PROPOSED DRAWINGS ARE SUBJECT TO LOCAL AUTHORITY PLANNING / LIC & BUILDING REGULATIONS APPROVAL. 6. DRAWINGS CREATED FROM DATA SUPPLIED BY THIRD PARTY. AS SUCH ALL DIMENSIONS MUST BE CHECKED AND CONFIRMED BY CONTRACTOR PRIOR TO ANY CONSTRUCTION WORKS TAKING PLACE. 7. THESE ARE NOT SURVEY DRAWINGS. 8. DRAWINGS REMAIN COPYRIGHT OF CORINTHIAN ARCHITECTURAL DESIGN AND CANNOT BE REPRODUCED OR USED BY ANOTHER PARTY WITHOUT PRIOR WRITTEN CONSENT.
STATUS	PL	
SCALE	1:100 @ A1	
0m1m2m3m SCALE BAR @ 1:100		
CORINTHIAN ARCHITECTURAL DESIGN		8 Davys Court, Funtington, Chichester, West Sussex. PO18 9LG 01243 576 078 > contact@corinthianad.co.uk > www.corinthianad.co.uk