


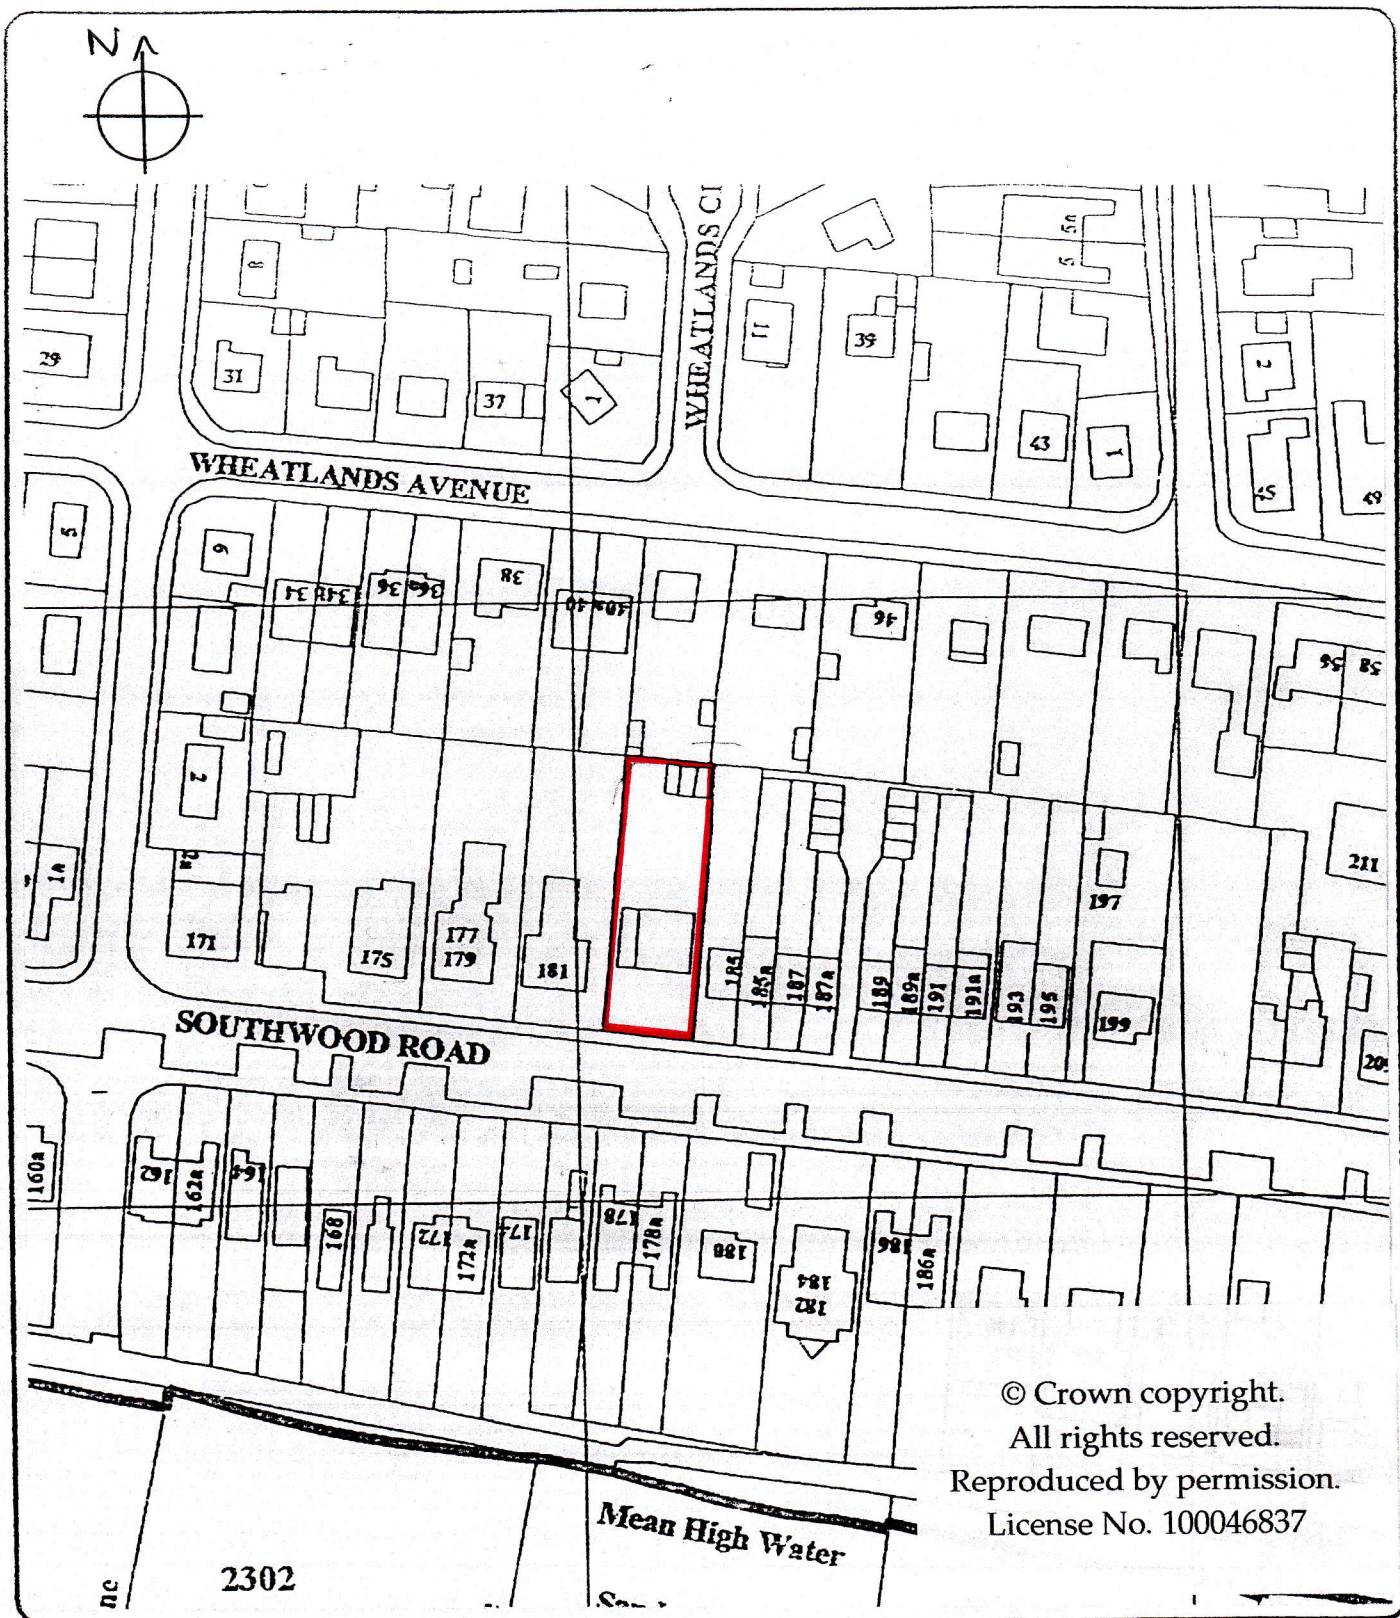

Martin Critchley
Chartered Architect
7 North Street
Havant, Hampshire, PO8 1PW
023 92 474 919
critchleyarchitect@hotmail.com

Date: 20/01/14

Scale: 1:1250

Drawn: PC

Job

183 SOUTHWOOD ROAD,
HAYLING ISLAND, PO11 9QL

Title

LOCATION PLAN

Job No.

1361

Drawing No.

201