




proposed side




rear

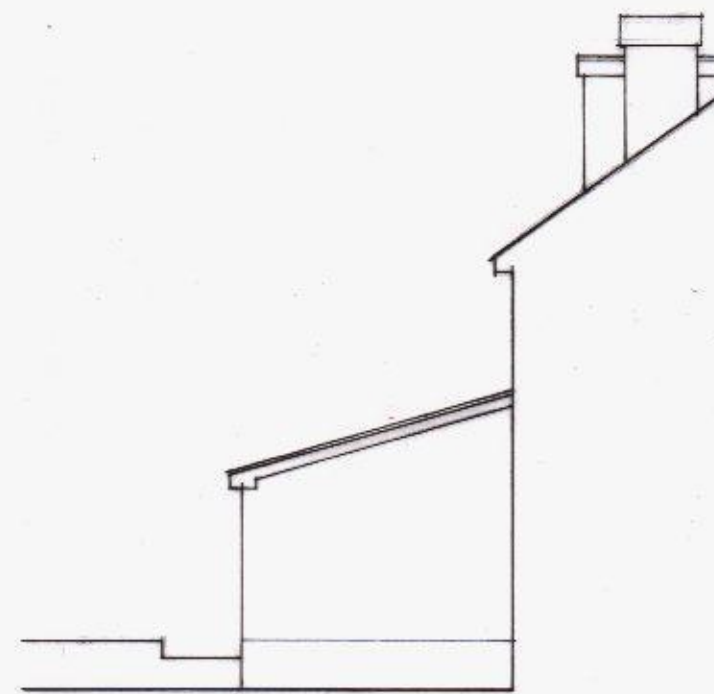


side


RECEIVED
19 SEP 2014
HAVANT BOROUGH
COUNCIL

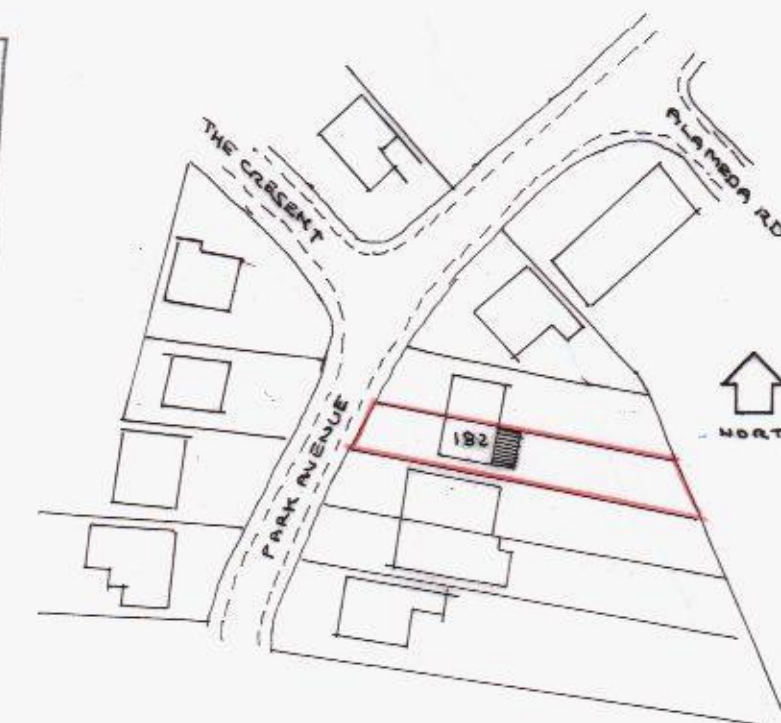

location plan NT3

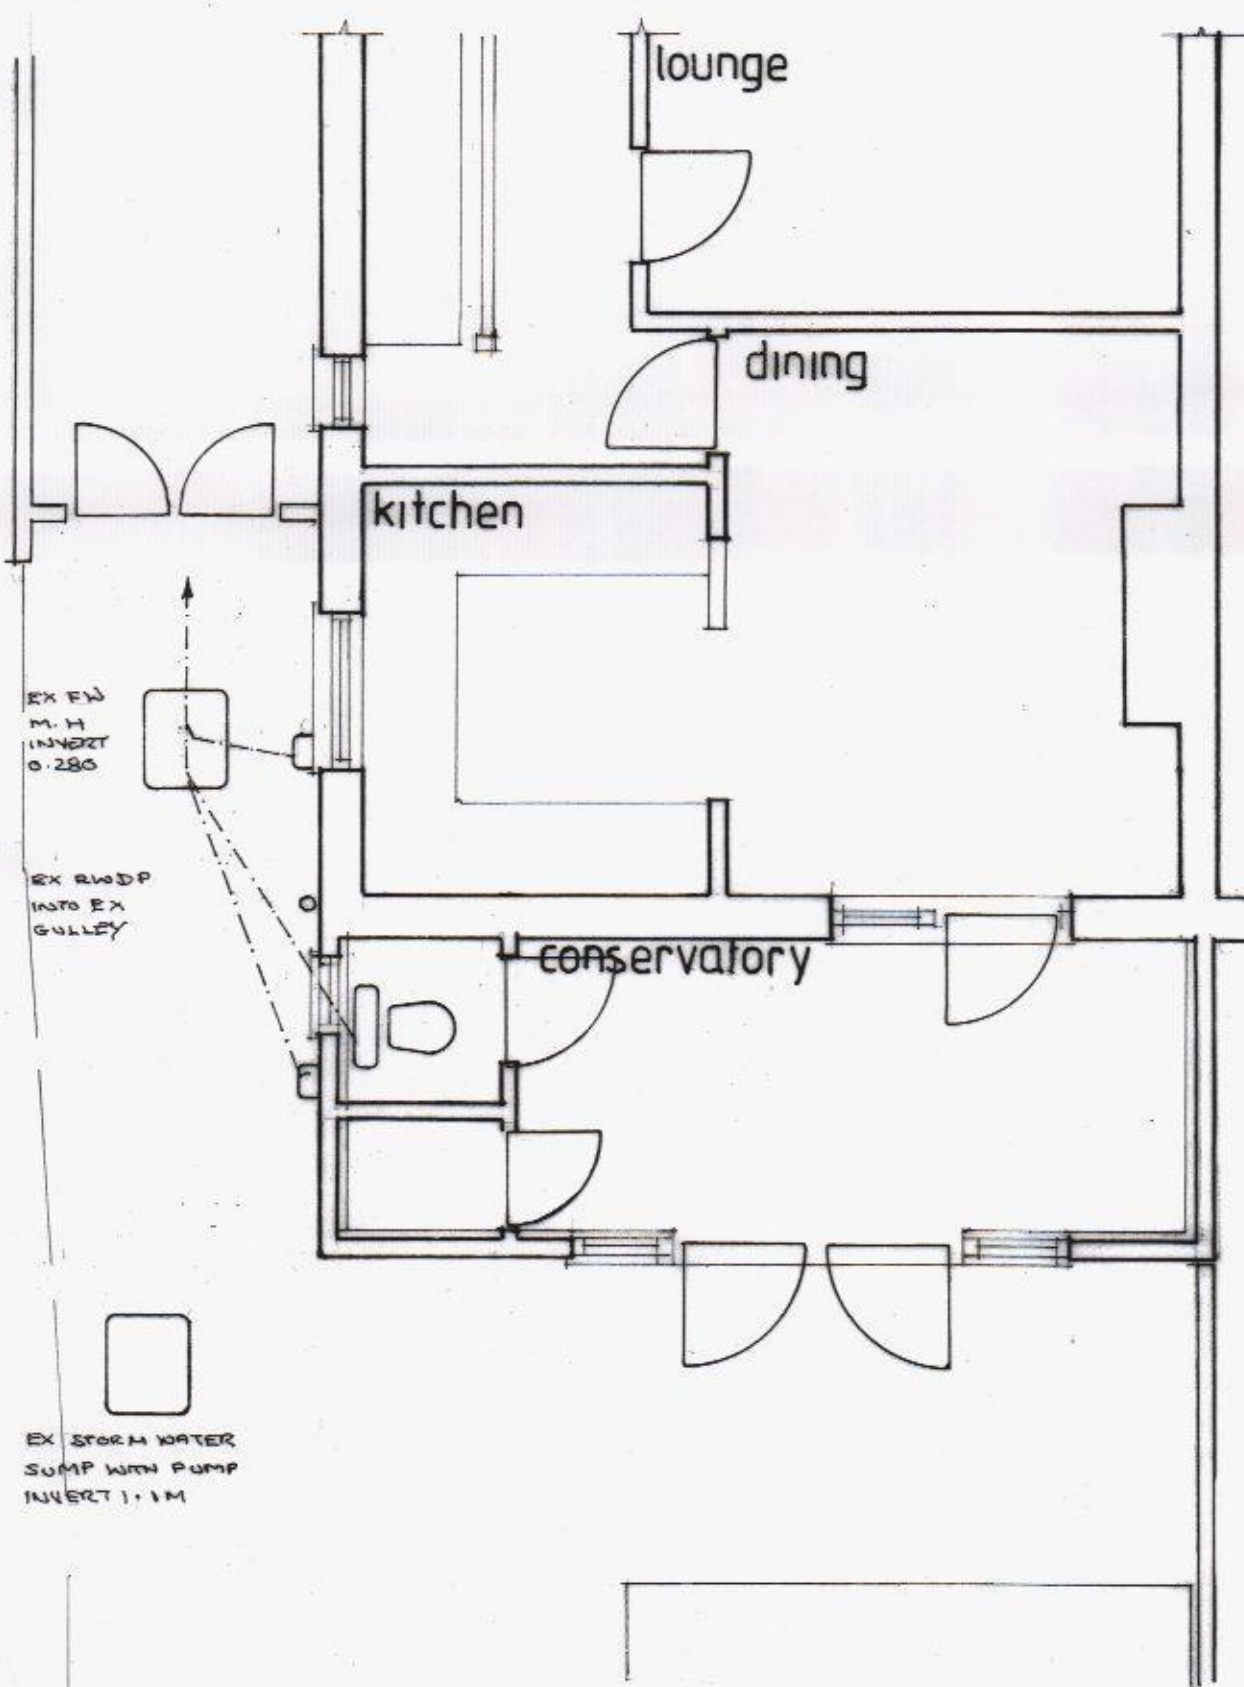

existing ground floor

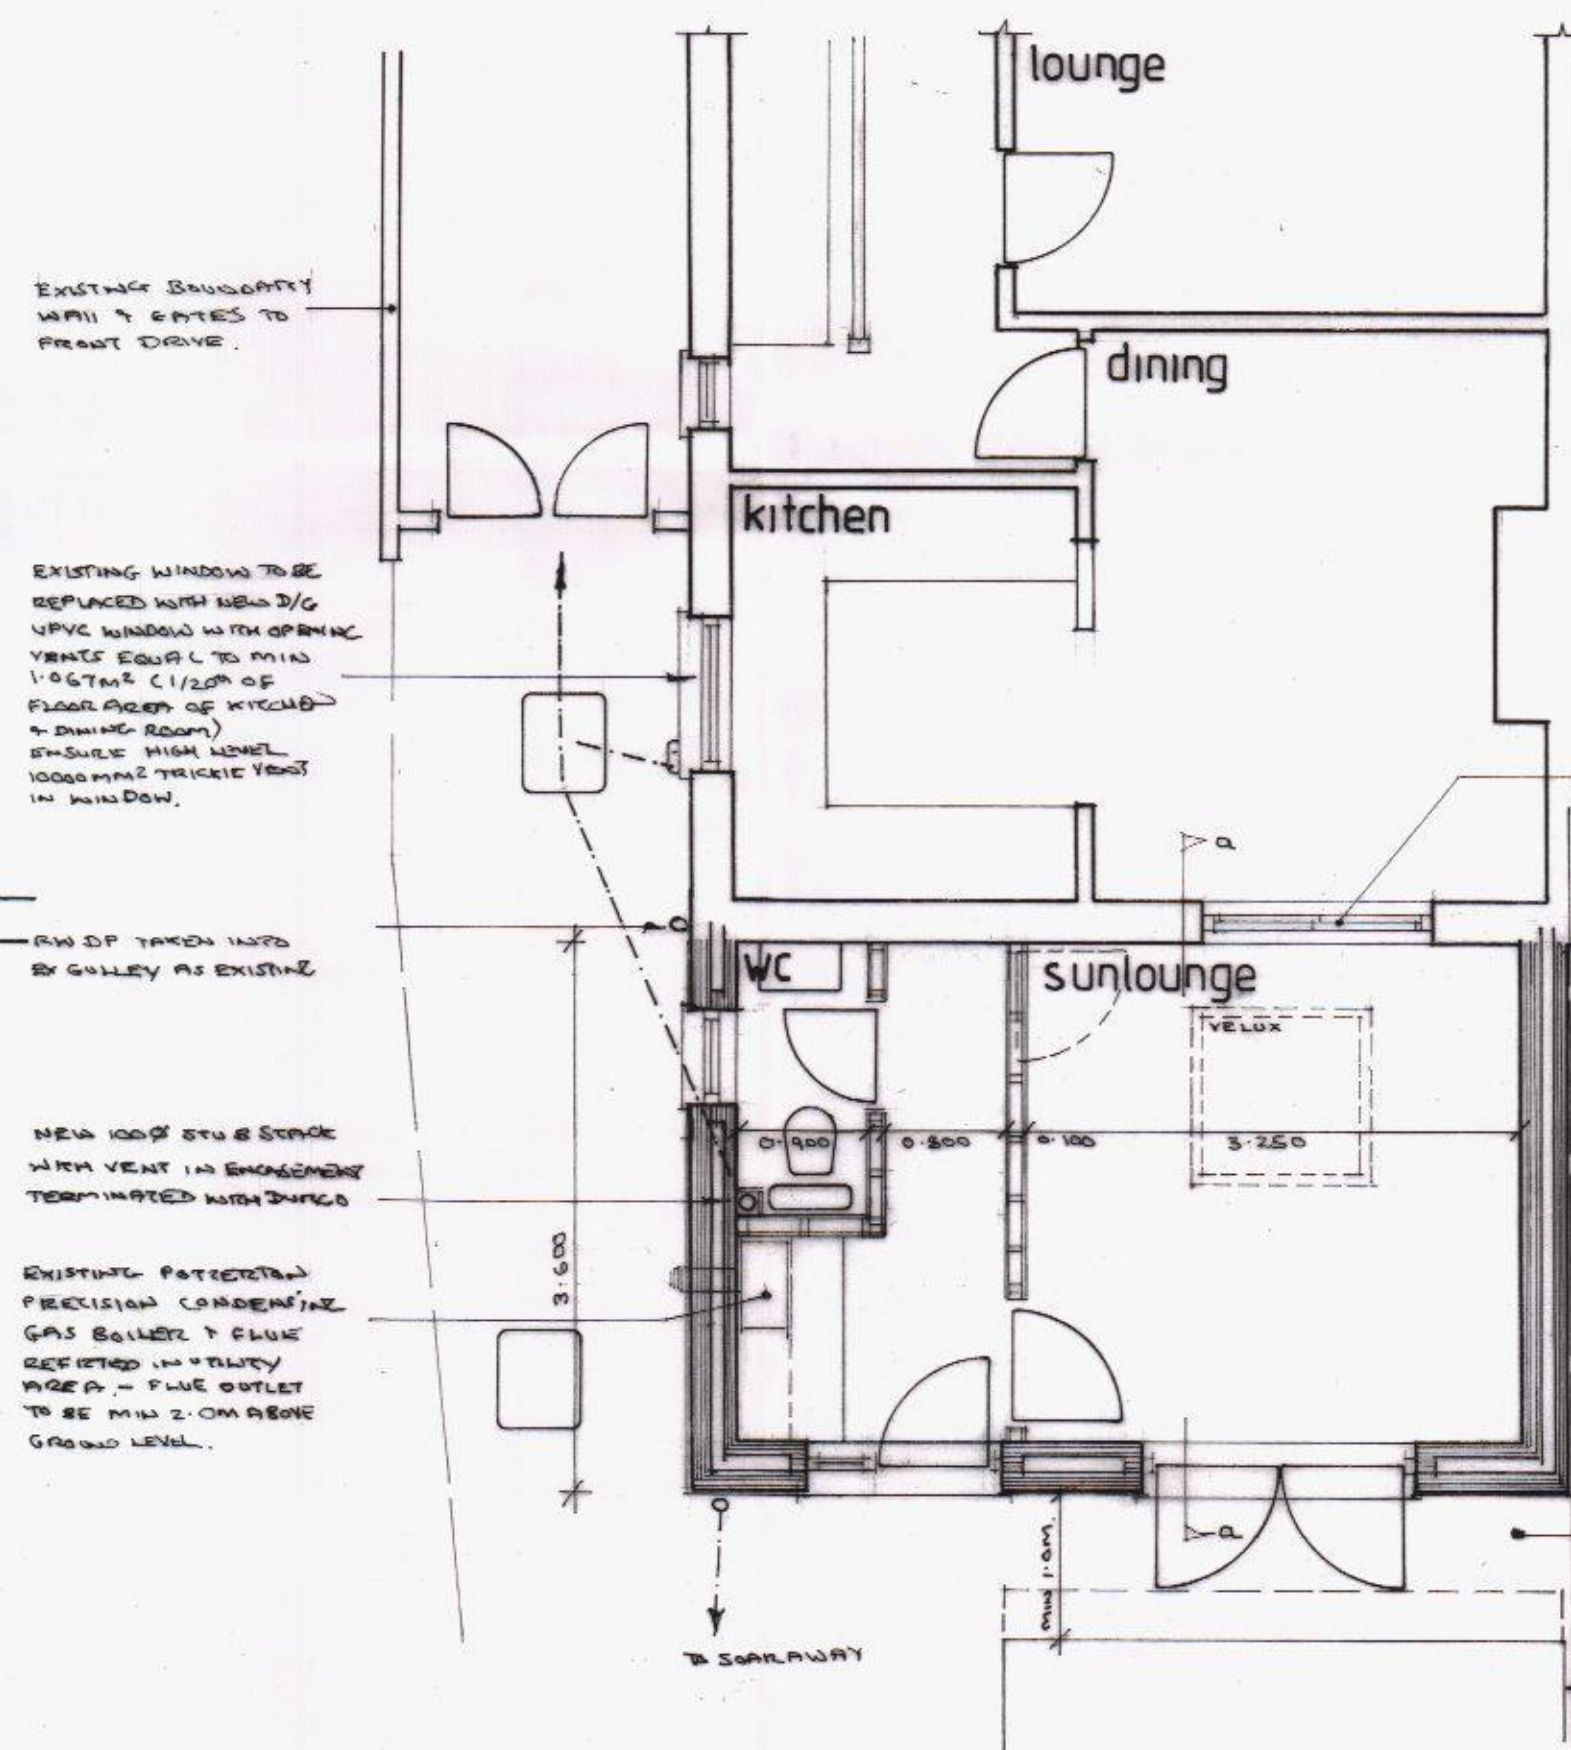

proposed ground floor

PROVIDE DRAINAGE TRAY
& LEAD FLASHING AT
NEW ROOF/WALL JUNCTION

DOVIE RAFTERS
AROUND VELUX

50 X 175 C24 RAFTERS
@ 400/C

ROOF INSULATION TO BE
DRESSED DOWN TO
MEET WALL INSULATION


EXISTING CONSERVATORY
TO BE REMOVED

PROVIDE SLIDING
WOODEN DOOR
BETWEEN DINING ROOM
& NEW SUNLOUNGE

NO PART OF EXTENSION
TO PROJECT OVER
BOUNDARY

EXISTING PATIO SLAB
TO BE RE-GRADED
TO ENSURE DPC MIN
150 ABOVE G.L. & 100MM
STEP DOWN THROUGH
NEW FRENCH DOORS

EXISTING RAISED
DECK TO BE CUT
BACK TO ENSURE
MIN 1.0M GAP
BETWEEN EXTENSION
AND DECK AREA

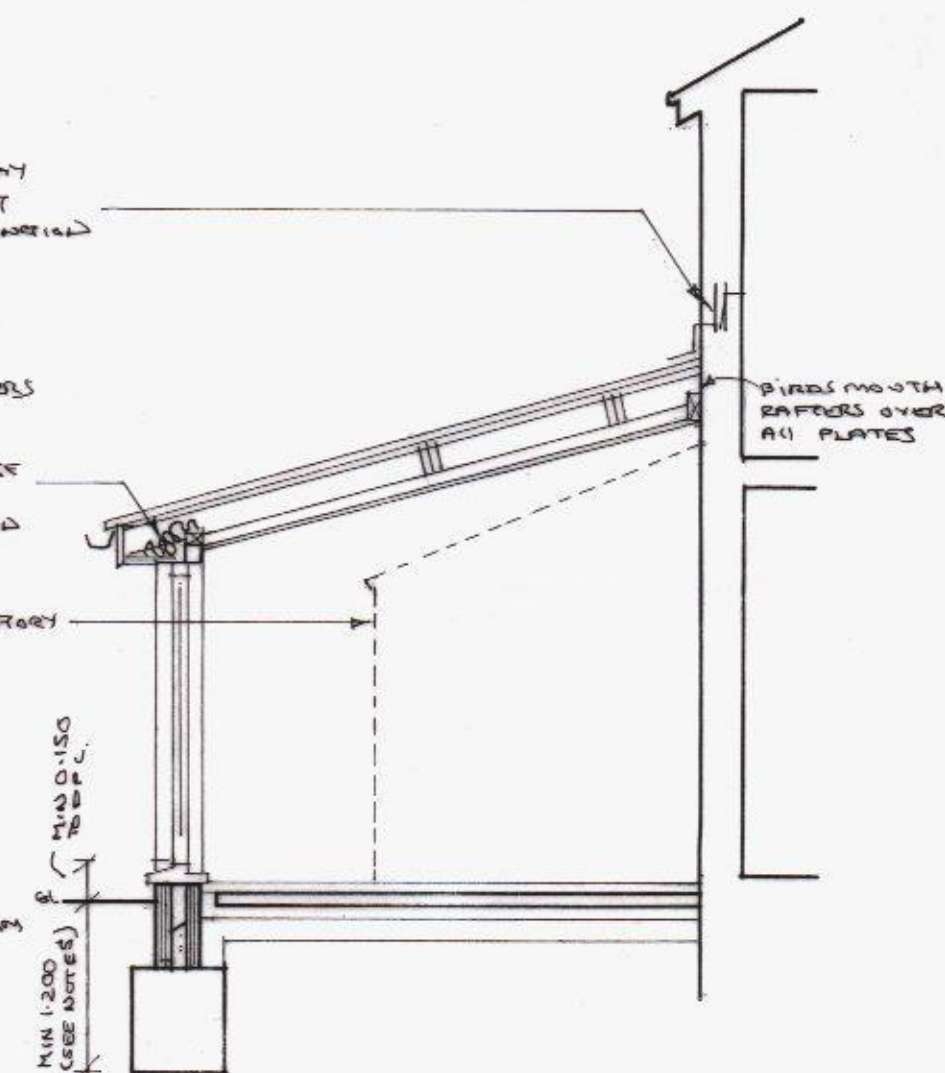

section a a

rear extension at
182 park avenue
purbrook

for mr mrs tarrant

scale 1:50 1:100 date SEPT 14 dwg CTO1