


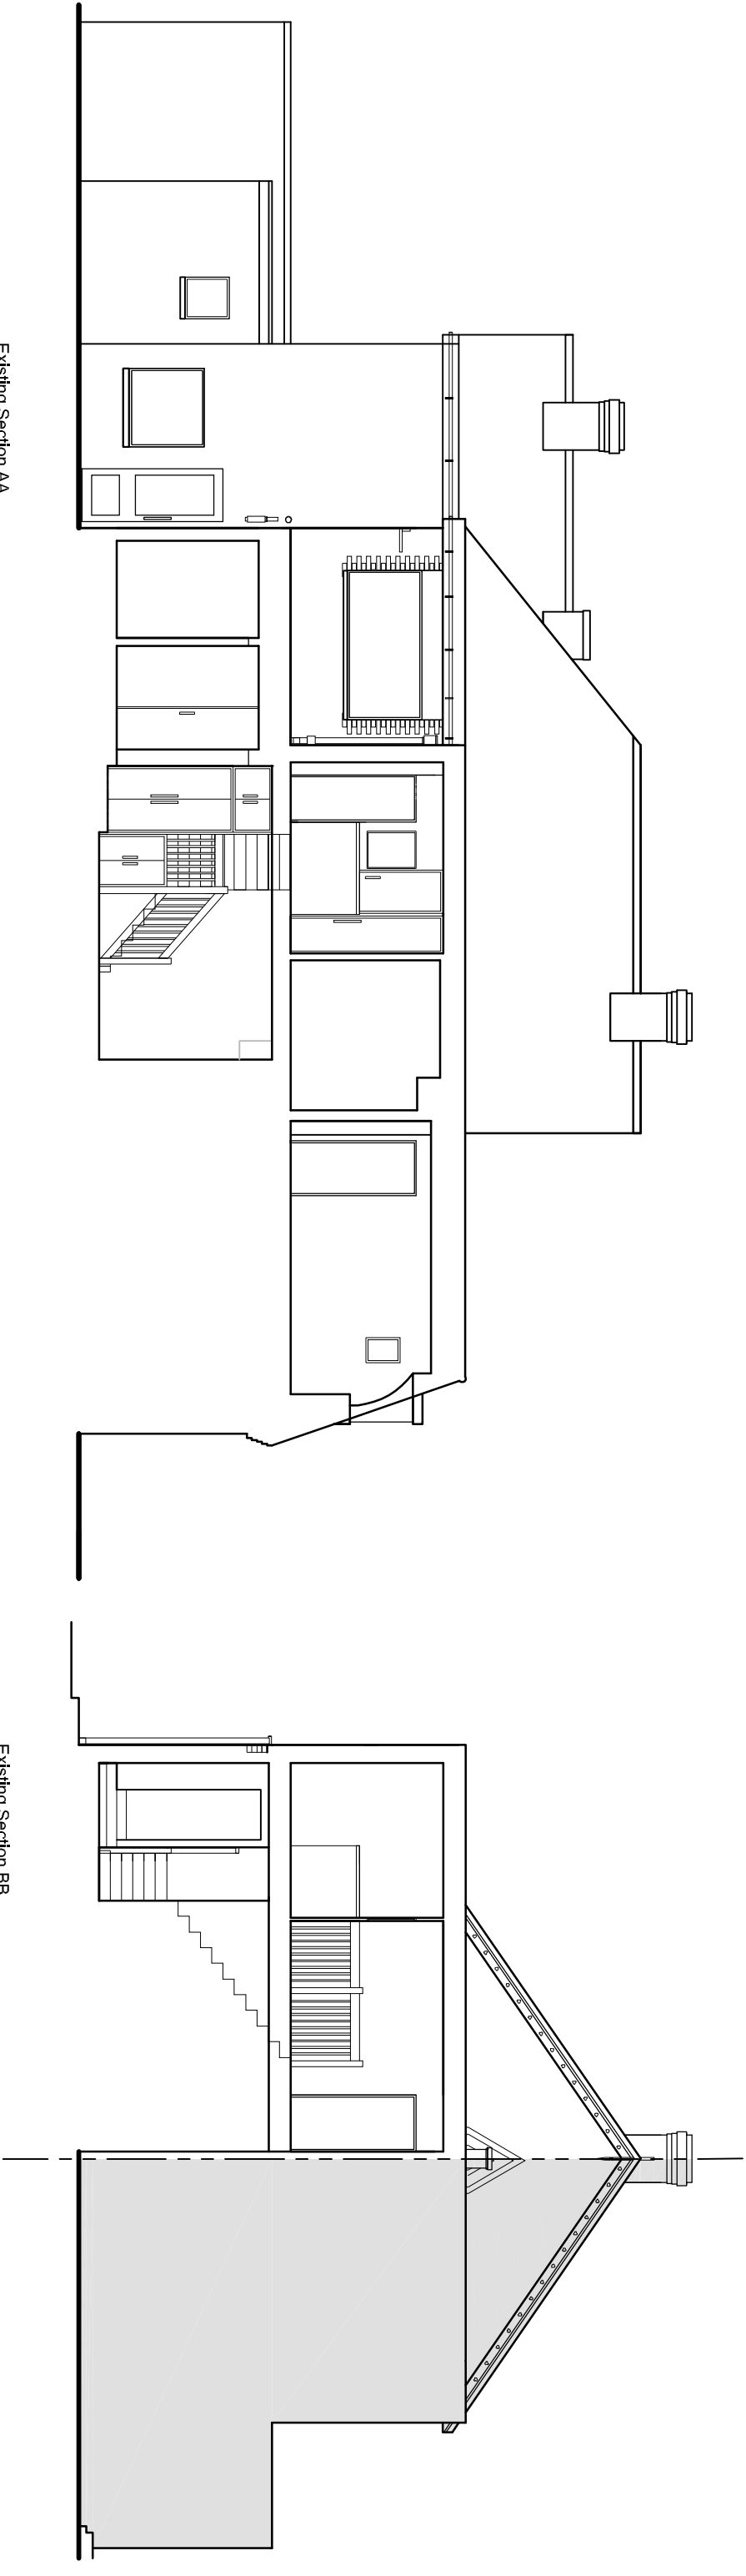

Existing Section AA

Existing Section BB

notes:

revisions:

revisions:



NOTE: The contractor is responsible for checking all site dimensions and levels. These should be checked prior to the ordering of any components and before the commencement of the works. **All** discrepancies should be brought to the attention of the Contract Administrator

0

100mm @A3

idx 5135 dwg 1401 rev A

status: Planning
date: May '14
scale: 1:100
drawn: AH
checked: SB

Southern Cooperatives Properties
Conversion & Extension
37 London Road, Cowplain
drawing information title: Existing Sections



pwp architects
102292 482484 T 02092 481152
e: info@pwp-architects.com
w: www.pwp-architects.com